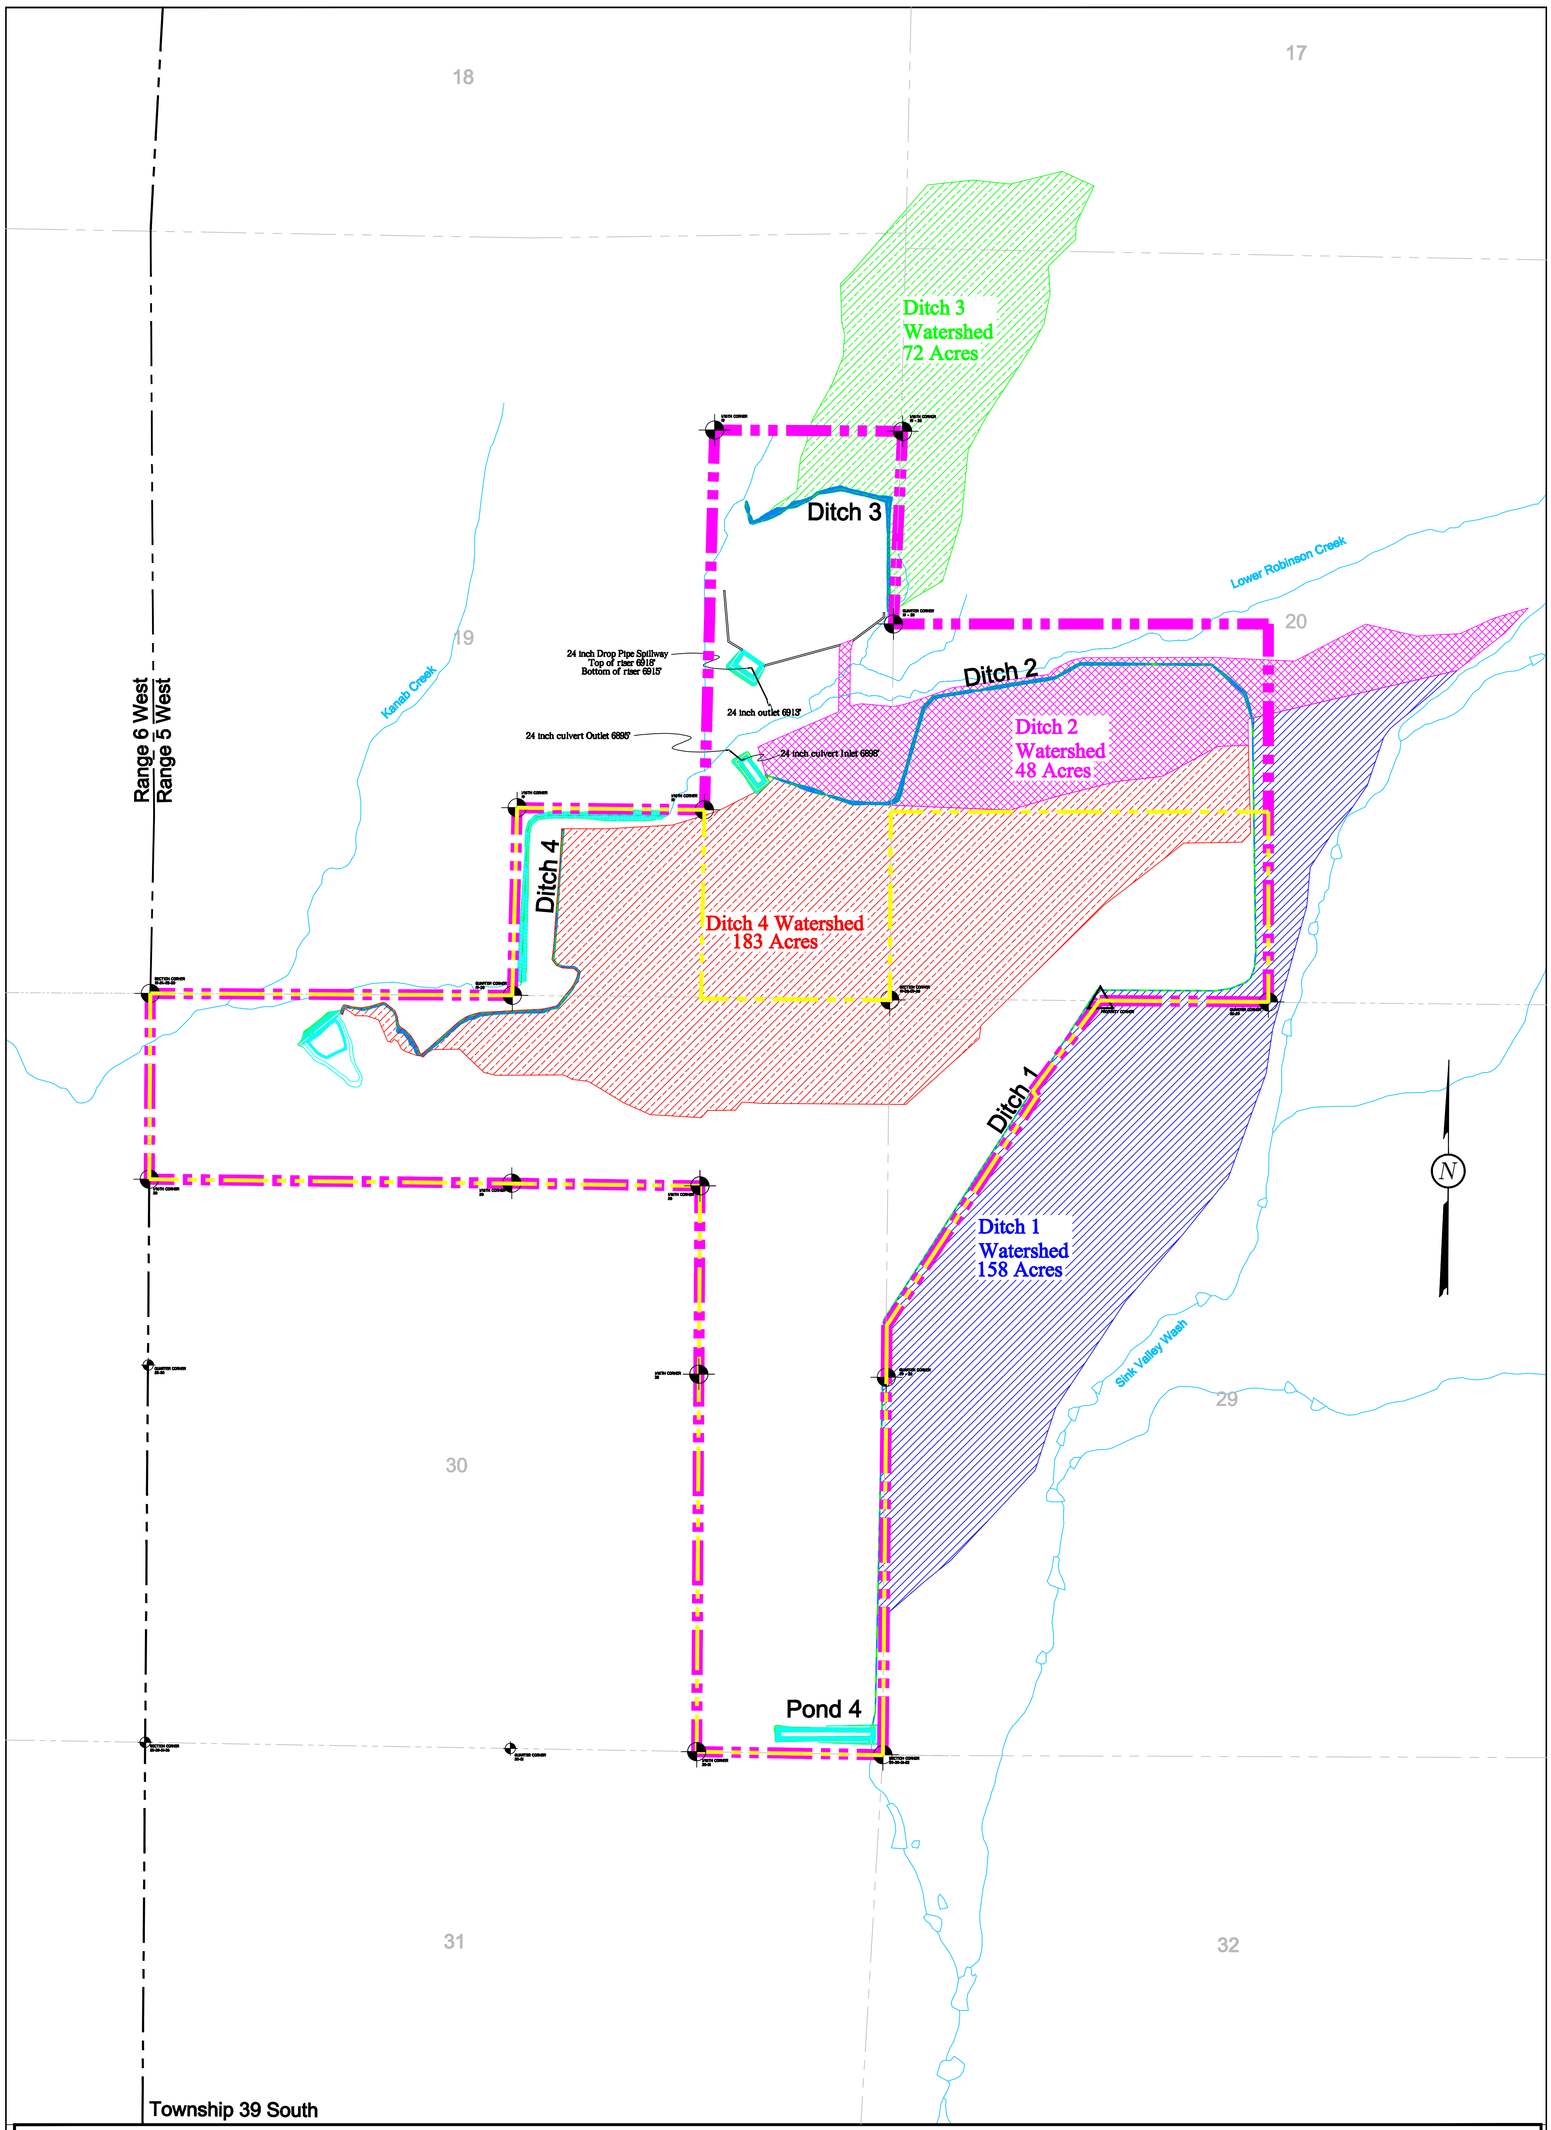

LEGEND:	DRAWN BY:	CHECKED BY:	REVISIONS		DIVERSION DITCH WATERSHEDS		
PROJECT AREA	C. McCOURT	CRM/APC	DATE:	BY:			
PRIVATE COAL OWNERSHIP	DRAWING:	DATE:					
PROPOSED DIVERSION DITCHES	5-27	4/20/07					
EXISTING DRAINAGES		SCALE:					
PROPOSED SEDIMENT IMPOUNDMENT		1" = 500'					
SECTION LINE							
FOUND SECTION CORNER	JOB NUMBER:	SHEET					
FOUND PROPERTY CORNER	1400						

COAL HOLLOW PROJECT
ALTON, UTAH

DRAWING: 5-27

275875-2202
CHRIS R. McCOURT

Alton Coal Development
Coal Hollow Project
615 North, 400 East
P.O. Box 1230
Huntington, Utah 84528
Phone (435)687-5310
Fax (435)687-5311