I-I'

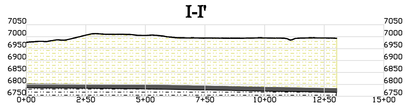

H-H'

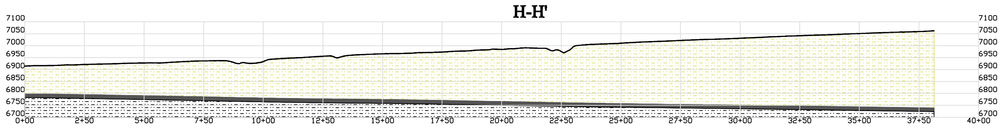

G-G'

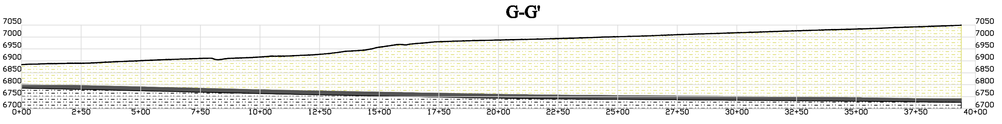

F-F'

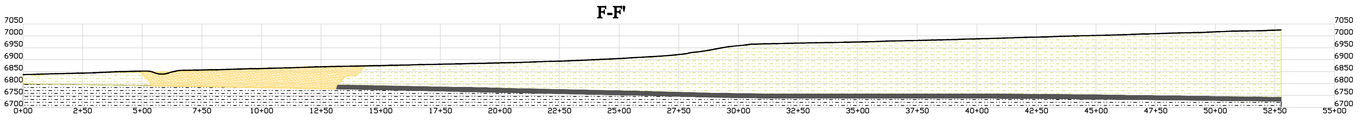

E-E'

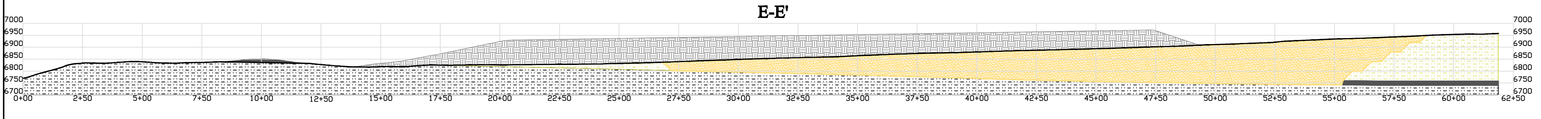

D-D'

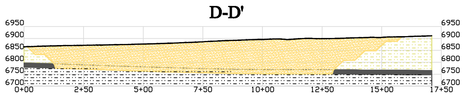

C-C'

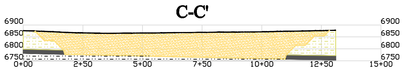

B-B'

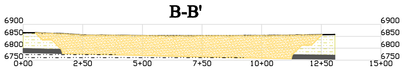

A-A'

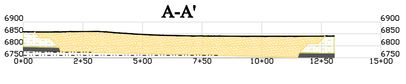

LEGEND:

EXCESS SPOIL
PIT OUTLINE
PRE-MINING SURFACE
BACKFILL
OVERBURDEN
COAL
DAKOTA FORMATION

DRAWN BY: C. McCOURT	CHECKED BY: CRM/APC
DRAWING: 5-36	DATE: 4/20/07
	SCALE: 1" = 300'
JOB NUMBER: 1400	SHEET

REVISIONS

DATE:	BY:

POST MINING TOPOGRAPHY

Preferred Scenario

CROSS SECTIONS

COAL HOLLOW PROJECT
ALTON, UTAH

DRAWING: 5-36

275875-2202
CHRIS R. McCOURT

Alton Coal Development
COAL HOLLOW PROJECT

615 North, 400 East
P.O. Box 1230
Huntington, Utah 84528
Phone (435)687-5310
Fax (435)687-5311