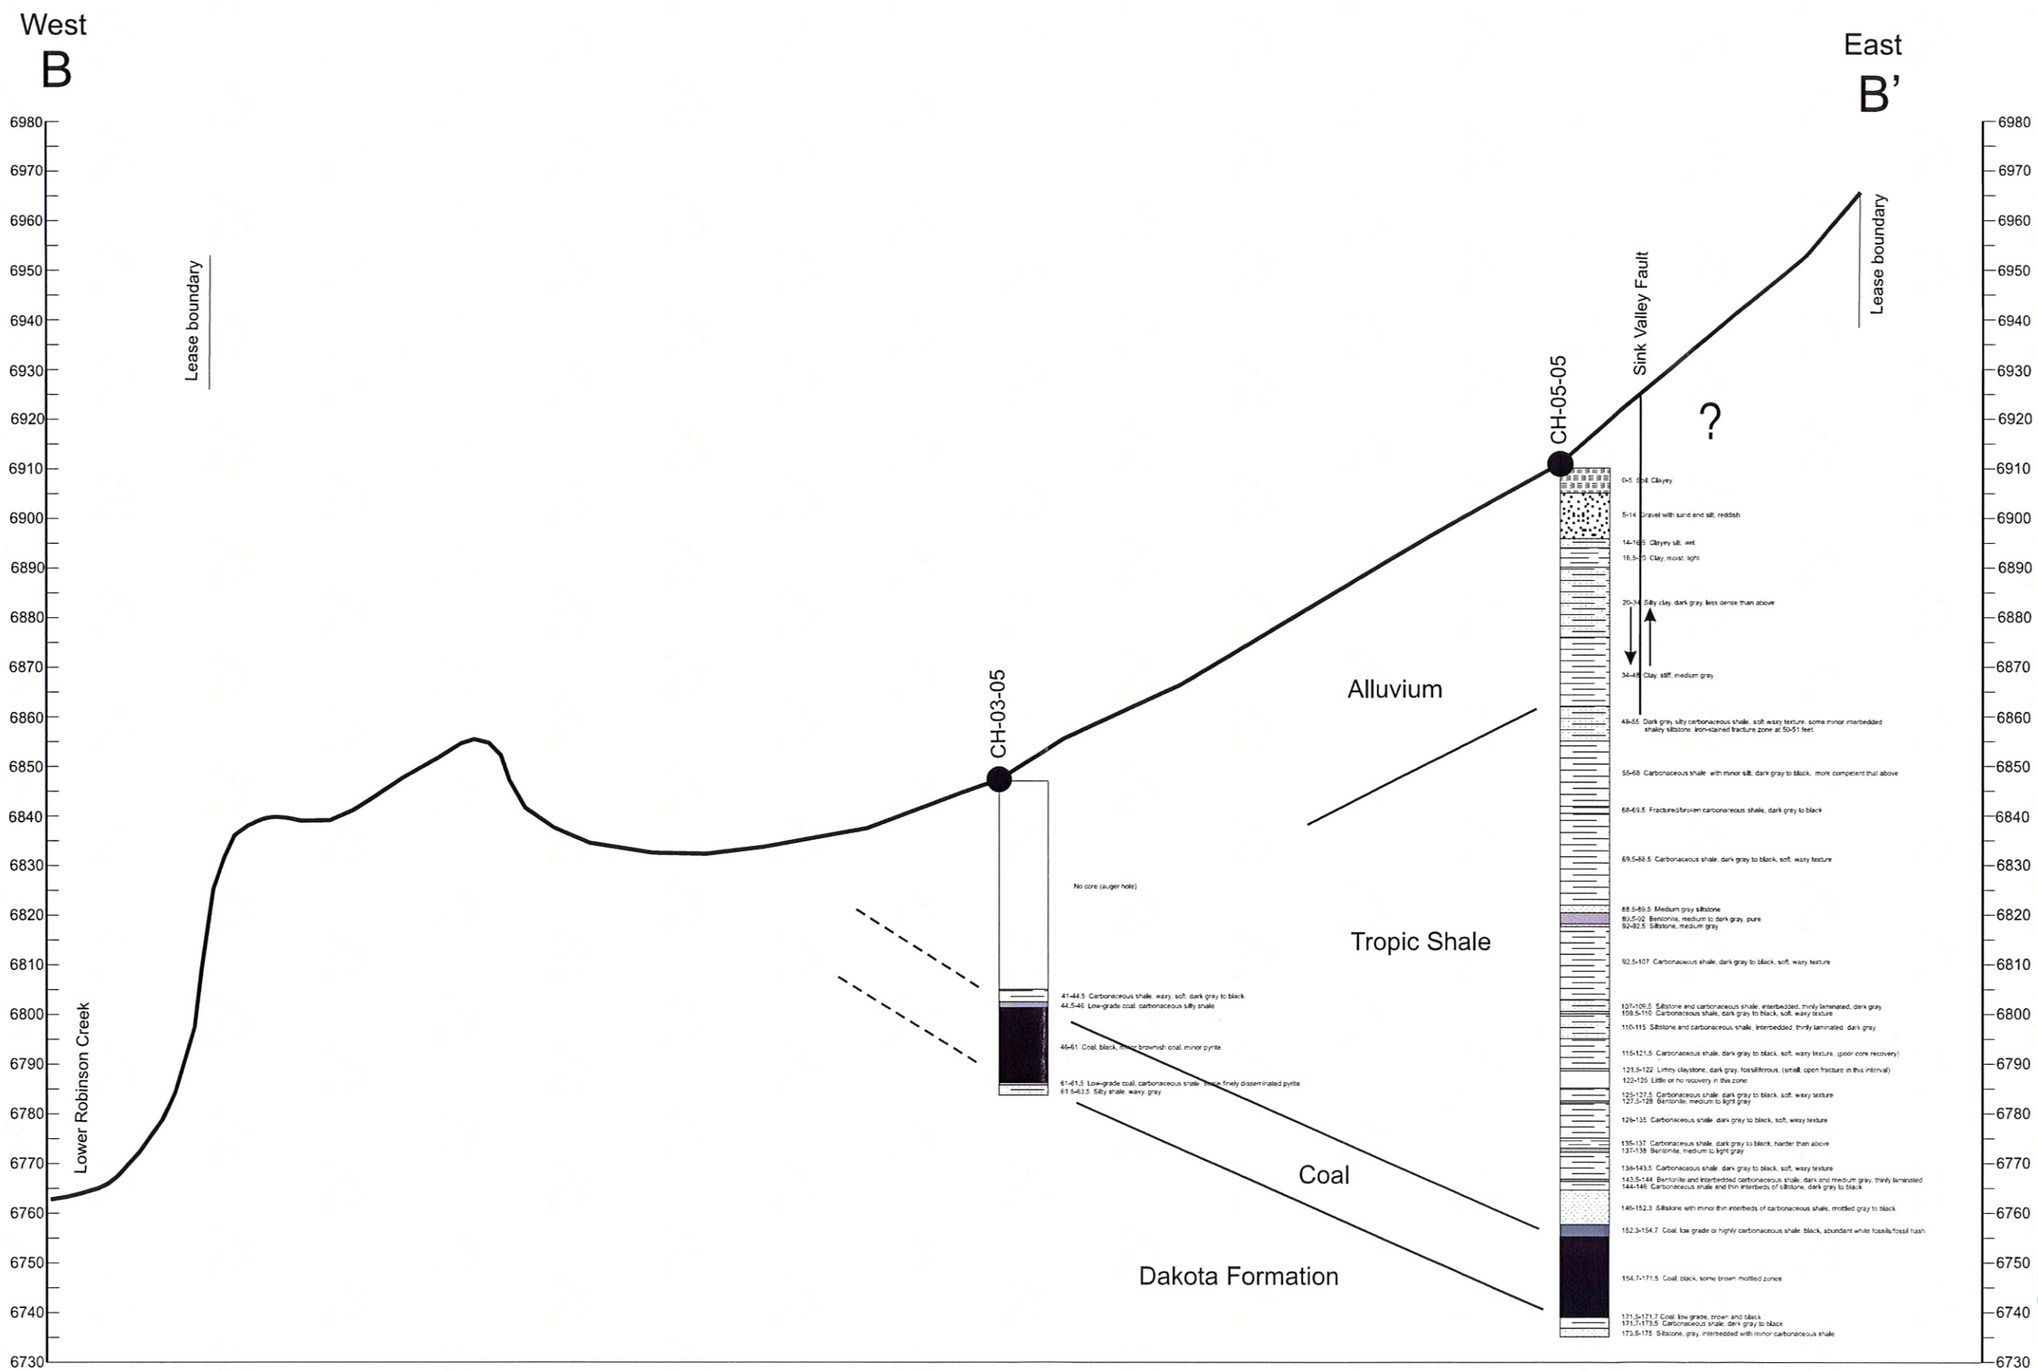

1/23/08

Drawing 6-8
Coal Hollow Project
Cross-section B-B'
(See Drawing 6-6 for location)