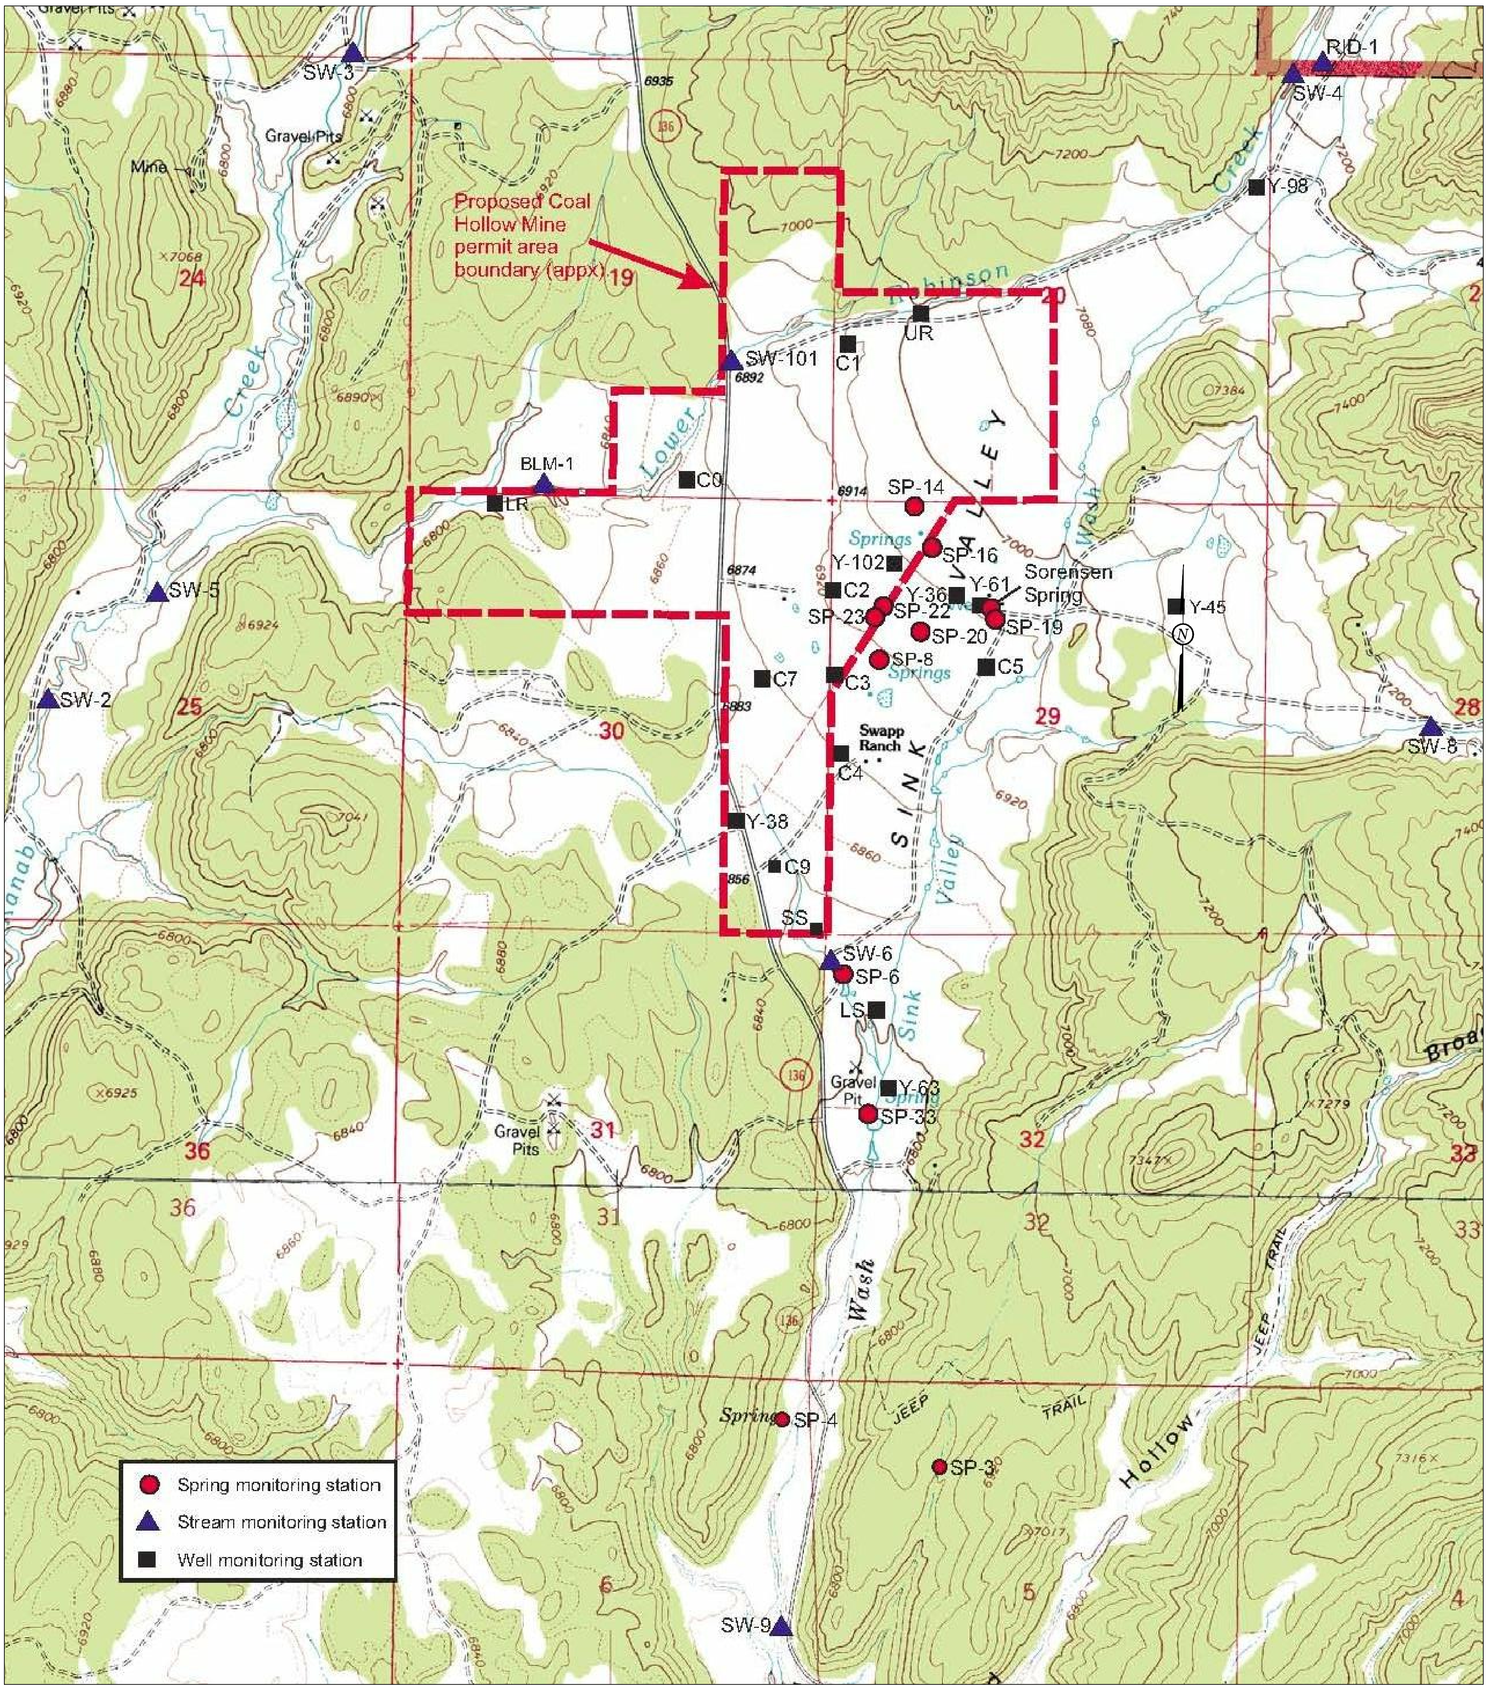

LEGEND:	DRAWN BY:	CHECKED BY:	REVISIONS		WATER MONITORING LOCATIONS		
PROJECT AREA	E. PETERSEN	ECP/CRM	DATE:	BY:			
	DRAWING: 7–10	DATE: 4/20/07			COAL HOLLOW PROJECT ALTON, UTAH	5373615-2250 ERIK CARL PETERSEN	Alton Coal Development Coal Hollow Project 615 North, 400 East P.O. Box 1230 Huntington, Utah 84528 Phone (435)687-5310 Fax (435)687-5311
		SCALE: 1" = 800'					
	JOB NUMBER: 1400	SHEET			DRAWING: 7-10		