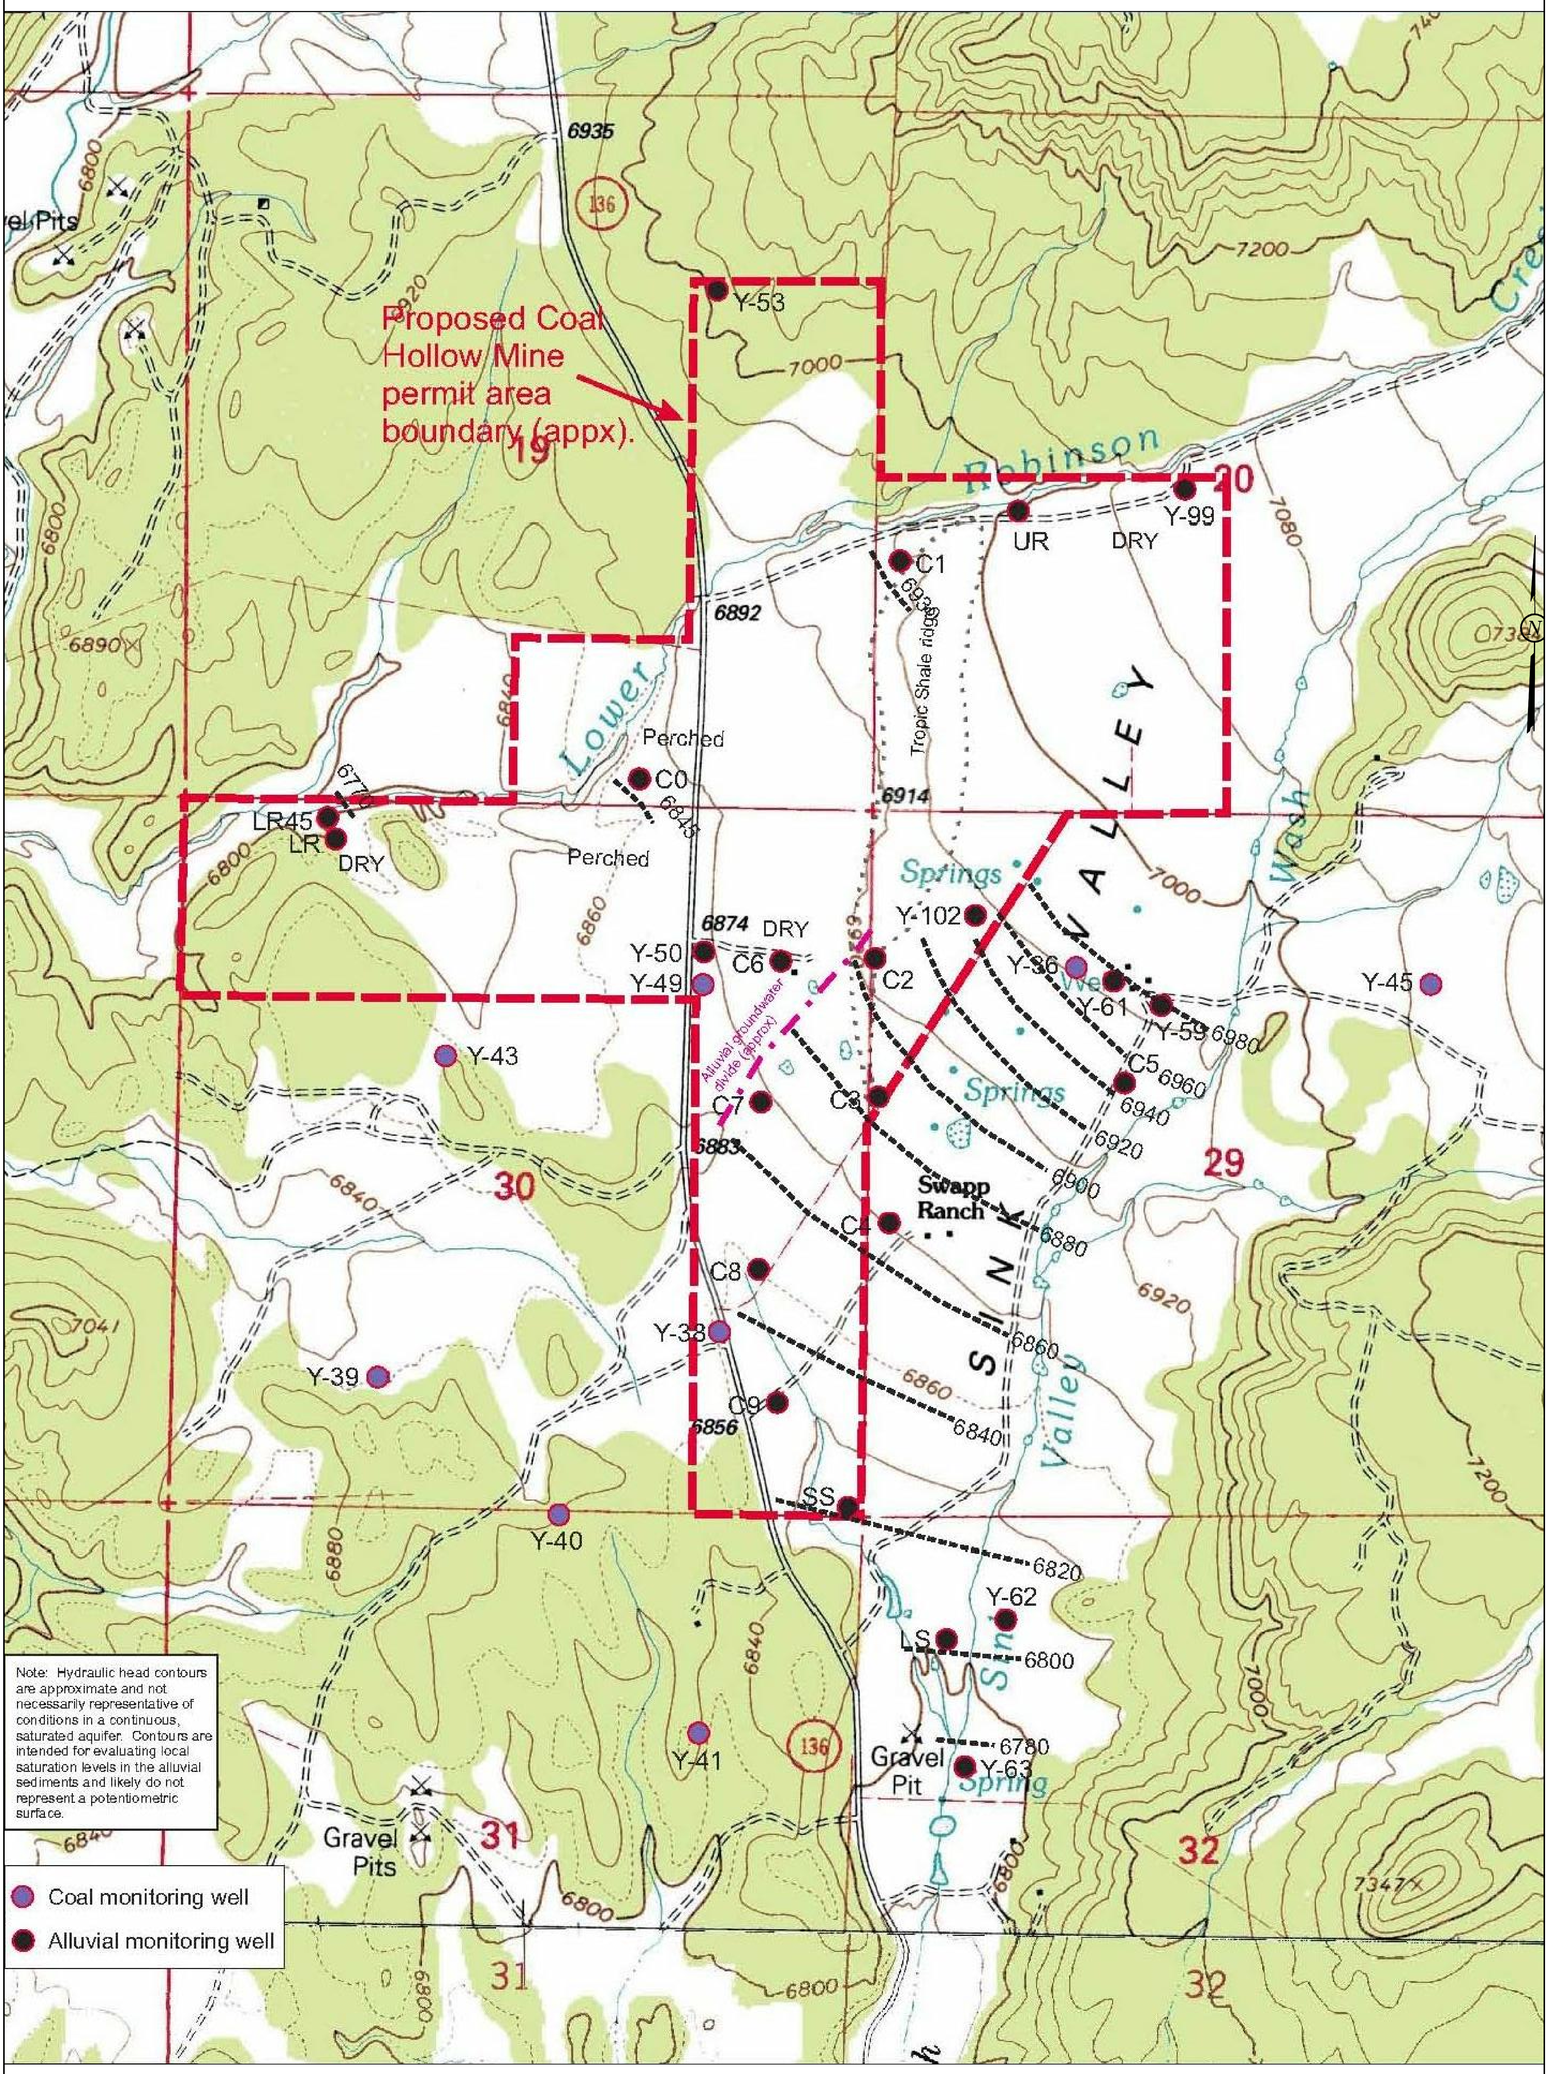

LEGEND:	DRAWN BY: E. PETERSEN	CHECKED BY: ECP/CRM	REVISIONS DATE:	BY:	POTENTIOMETRIC LEVELS (In Alluvial Groundwater Systems)		Alton Coal Development Coal Hollow Project
	DRAWING: 7-13	DATE: 4/20/07			COAL HOLLOW PROJECT ALTON, UTAH	5373615-2250 ERIK CARL PETERSEN	615 North, 400 East P.O. Box 1230 Huntington, Utah 84528 Phone (435)687-5310 Fax (435)687-5311
		SCALE: 1" = 500'			DRAWING: 7-13		
	JOB NUMBER: 1400	SHEET					