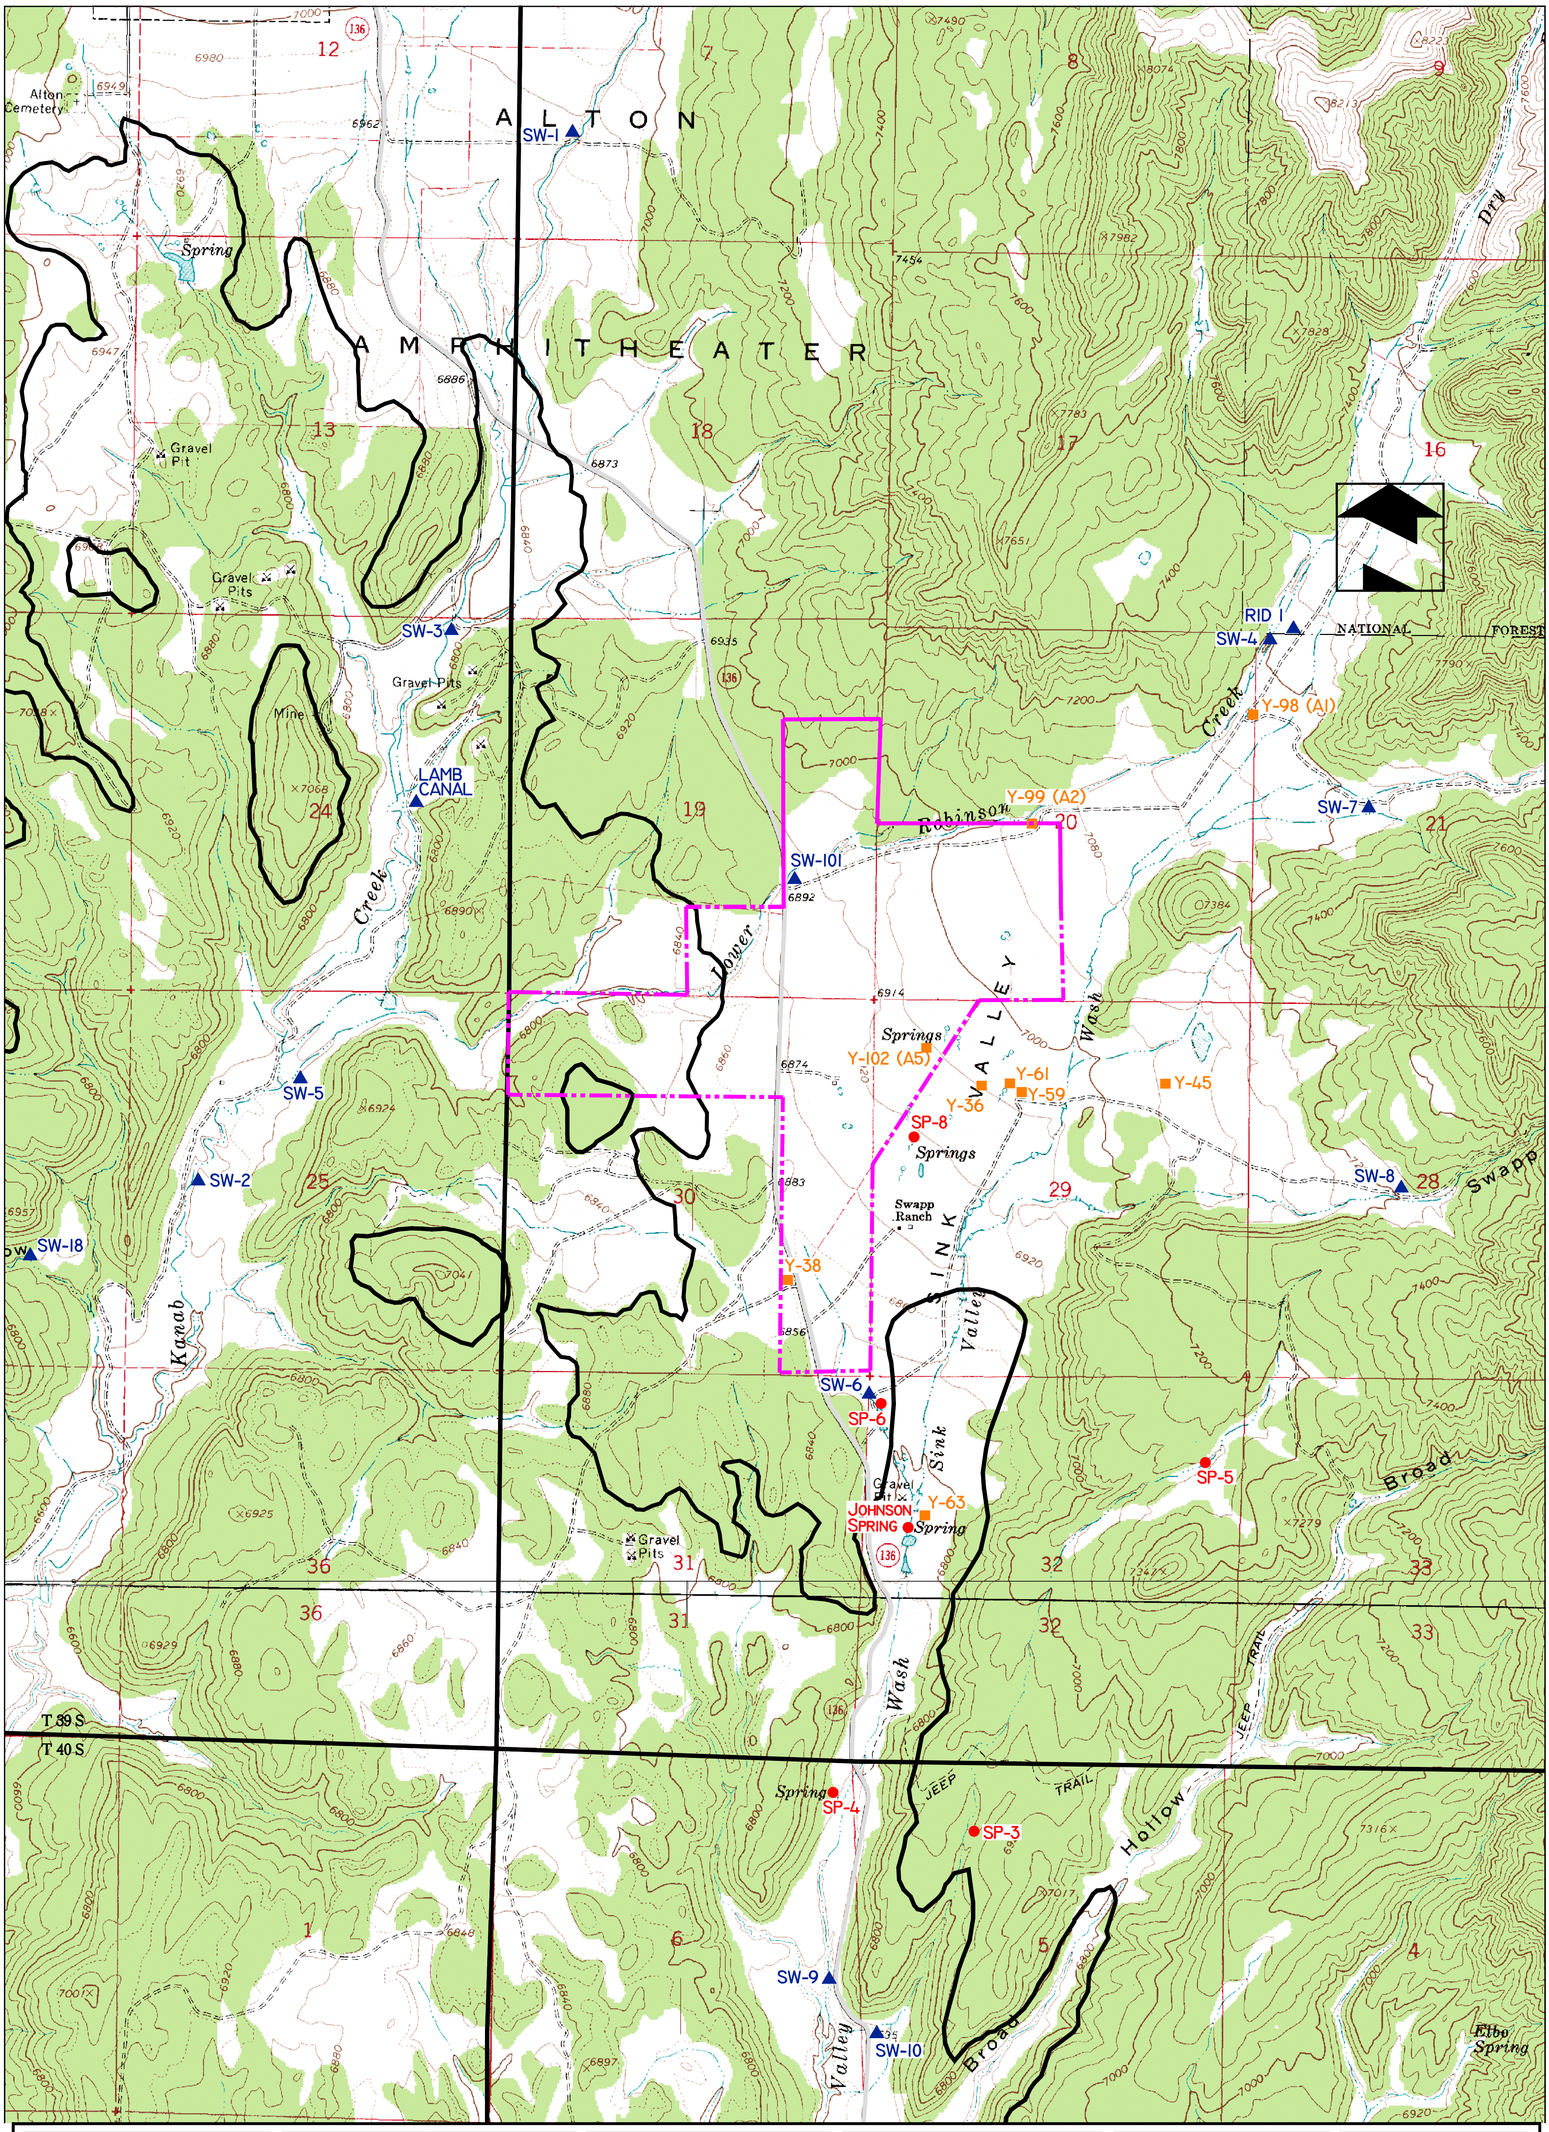

LEGEND:	DRAWN BY:	CHECKED BY:
PROJECT AREA	N. BUTKOVICH	APC
COAL LINE BOUNDARY	DRAWING:	DATE:
COUNTY ROAD	7-2	6/6/06
SP SPRING		SCALE:
SW SURFACE WATER		1" = 1000'
Y DRILL HOLE	JOB NUMBER: 1400	SHEET

REVISIONS

DATE:	BY:
2/21/07	NLB
03/27/07	JAS

BASELINE MONITORING LOCATIONS

COAL HOLLOW PROJECT ALTON, UTAH

DRAWING: 7-2

ERIK CARL PETERSEN 5373615-2250

Alton Coal Development
Coal Hollow Project
615 North, 400 East
P.O. Box 1230
Huntington, Utah 84528
Phone (435)687-5310
Fax (435)687-5311