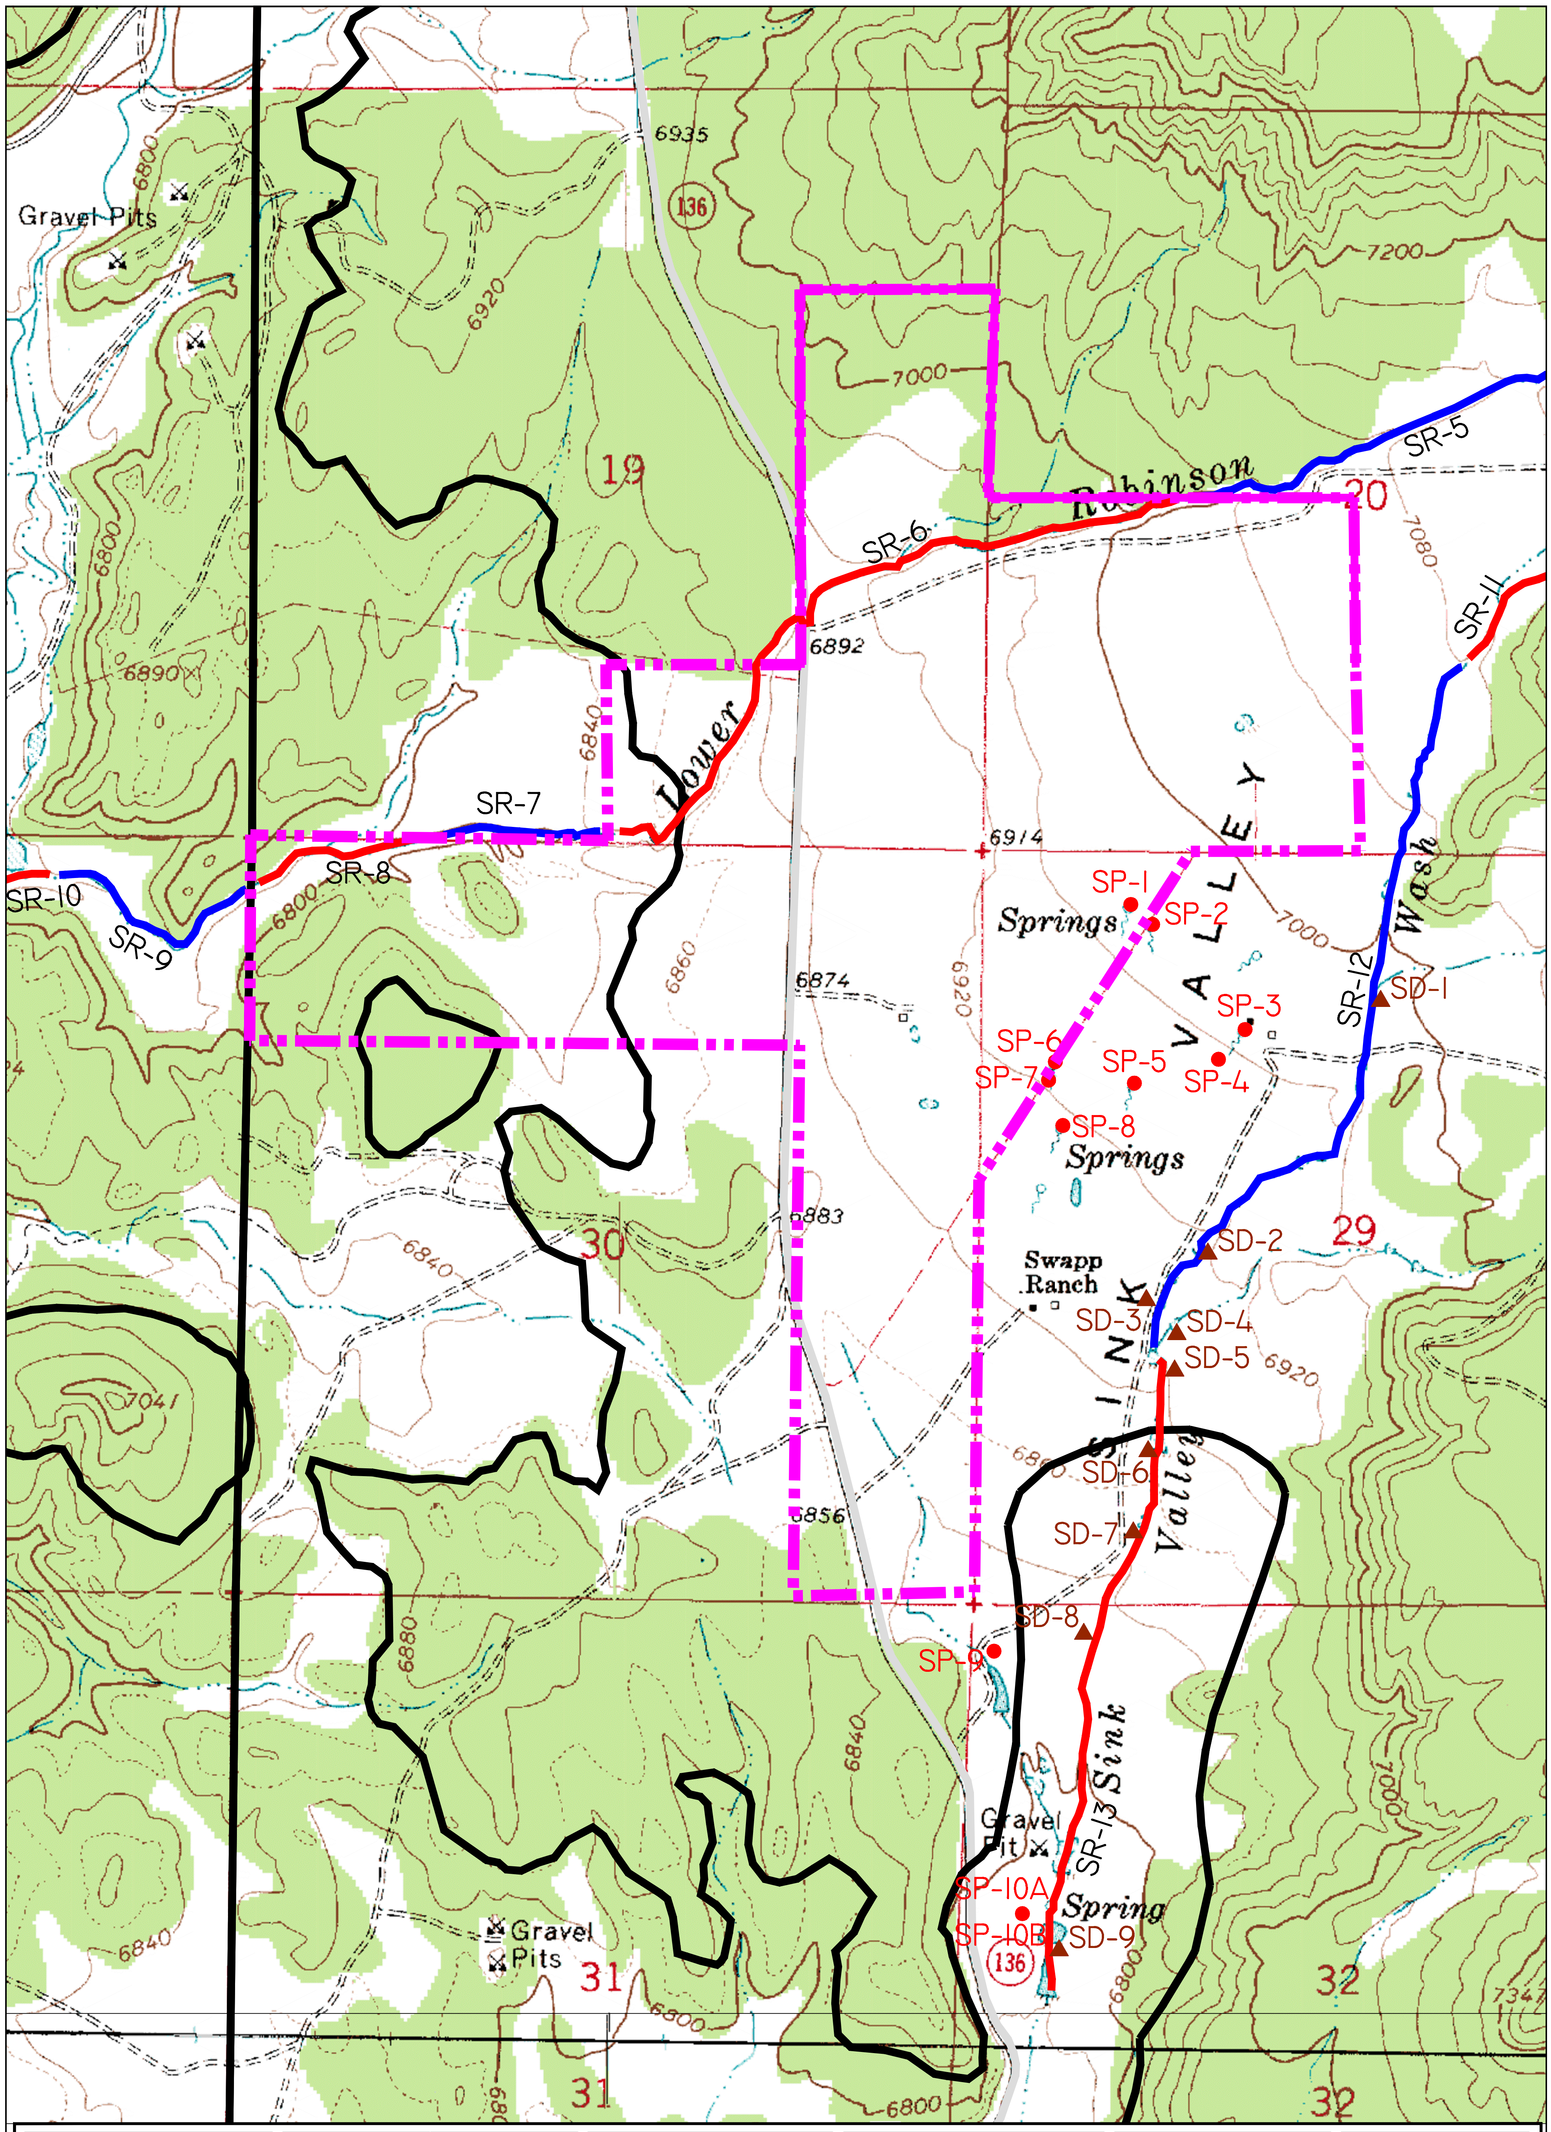

LEGEND:

- PROJECT AREA
- COAL LINE BOUNDARY
- COUNTY ROAD
- SP SPRING
- SD SURFACE DIVERSION
- SR SURFACE REACH

DRAWN BY:	CHECKED BY:
N. BUTKOVICH	APC
DRAWING: 7-3	DATE: 6/13/06
	SCALE: 1" = 500'
JOB NUMBER: 1400	SHEET

REVISIONS

DATE:	BY:
2/21/07	NLB

PROJECT AREA WATER RIGHTS

COAL HOLLOW PROJECT ALTON, UTAH

DRAWING: 7-3

ERIK CARL PETERSEN 5373615-2250 STATE OF UTAH

Alton Coal Development
Coal Hollow Project
615 North, 400 East
P.O. Box 1230
Huntington, Utah 84528
Phone (435)687-5310
Fax (435)687-5311