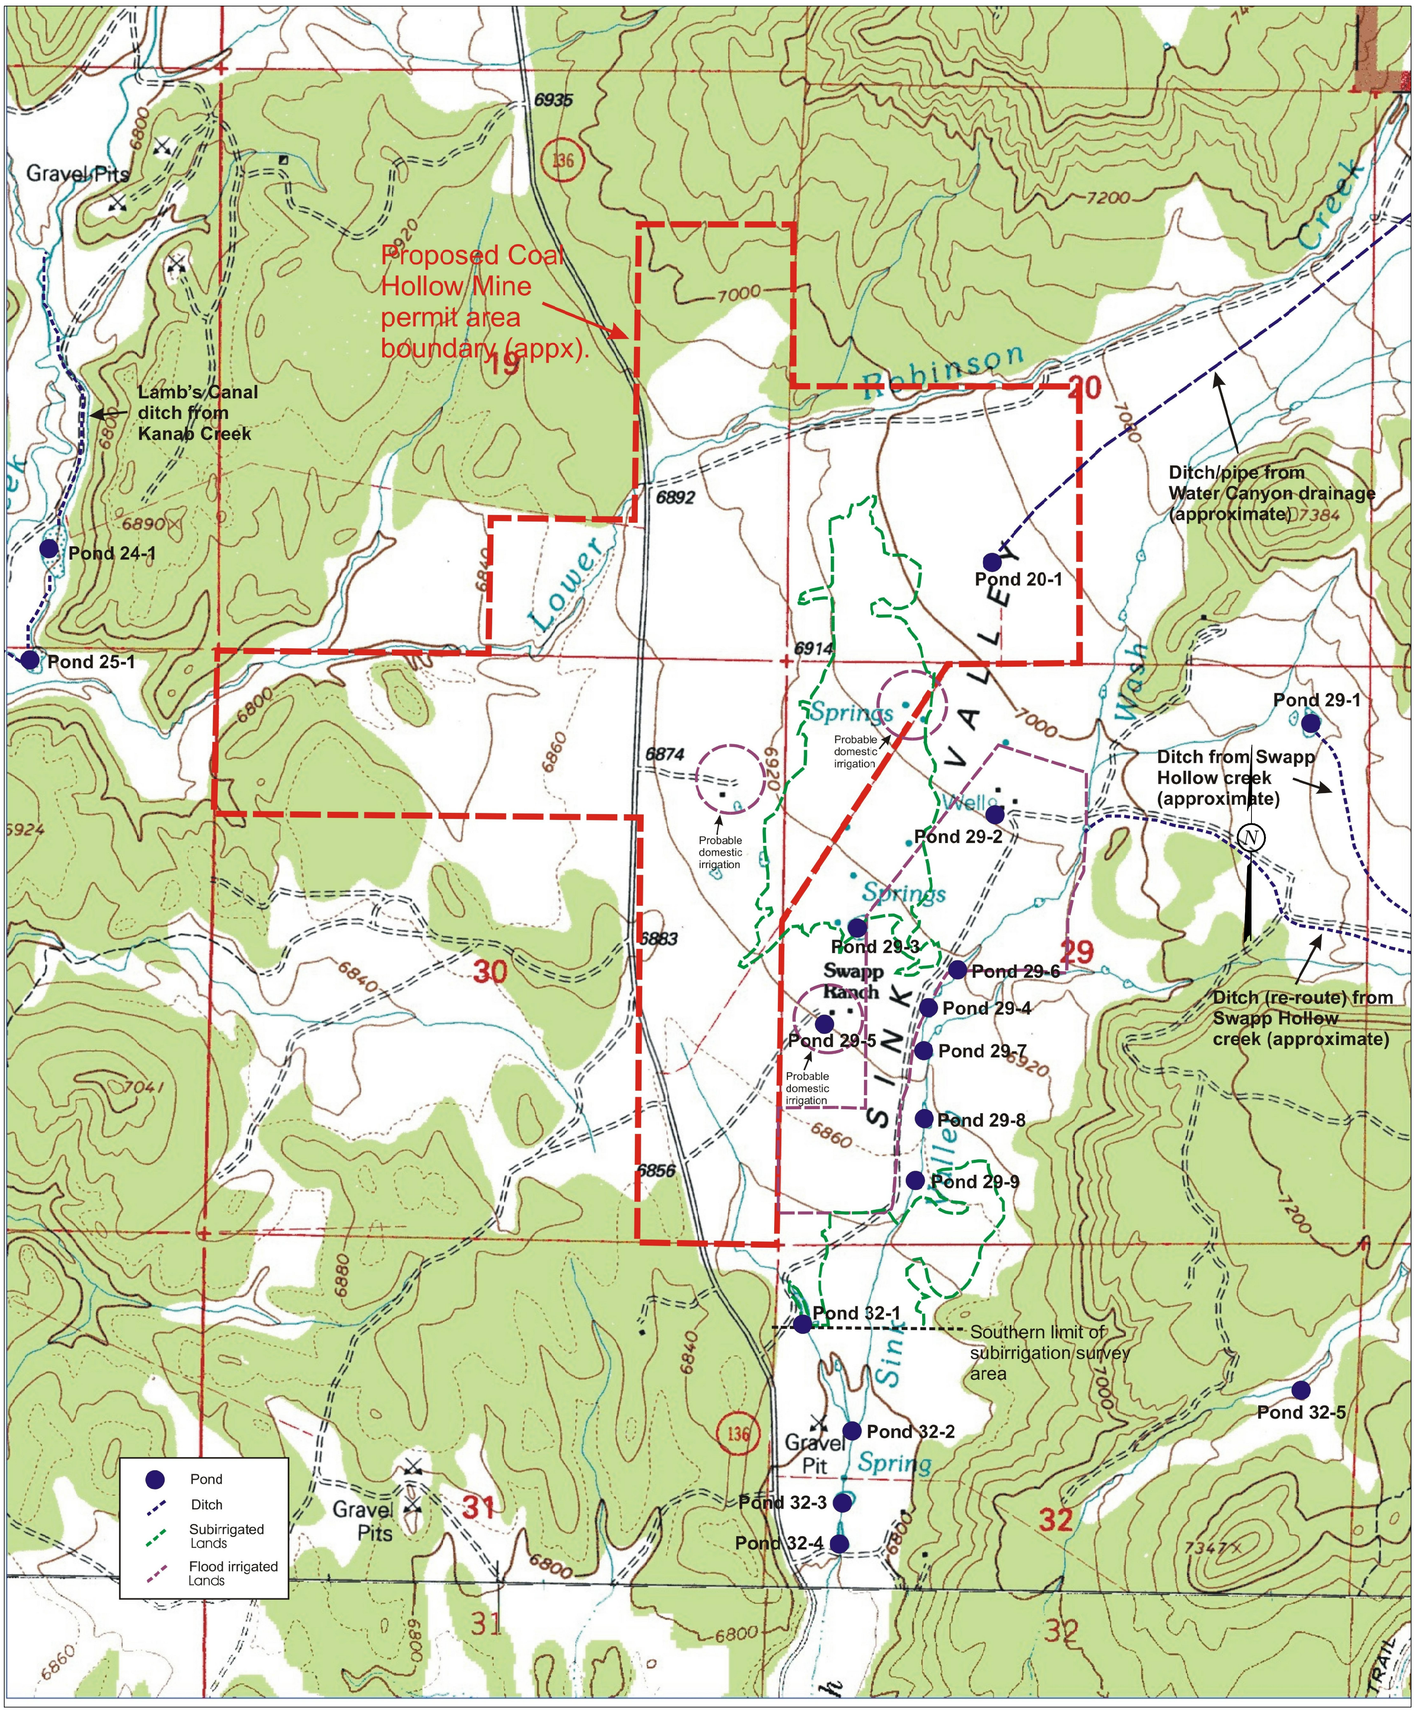

LEGEND:	DRAWN BY:	CHECKED BY:
PROJECT AREA	E. PETERSEN	ECP/CRM
	DRAWING: 7-7	DATE: 4/20/07
		SCALE: 1" = 600'
	JOB NUMBER: 1400	SHEET

REVISIONS

DATE:	BY:
1-22-08	ECP

PONDS, DITCHES SUBIRRIGATED AND FLOOD IRRIGATED LANDS

COAL HOLLOW PROJECT
ALTON, UTAH

DRAWING: 7-7

5373615-2250
ERIK CARL PETERSEN
State of Utah

Alton Coal Development
Coal Hollow Project
463 North 100 West, Suite 1
Cedar City, Utah 84720
Phone (435)867-5331
Fax (435)867-1192