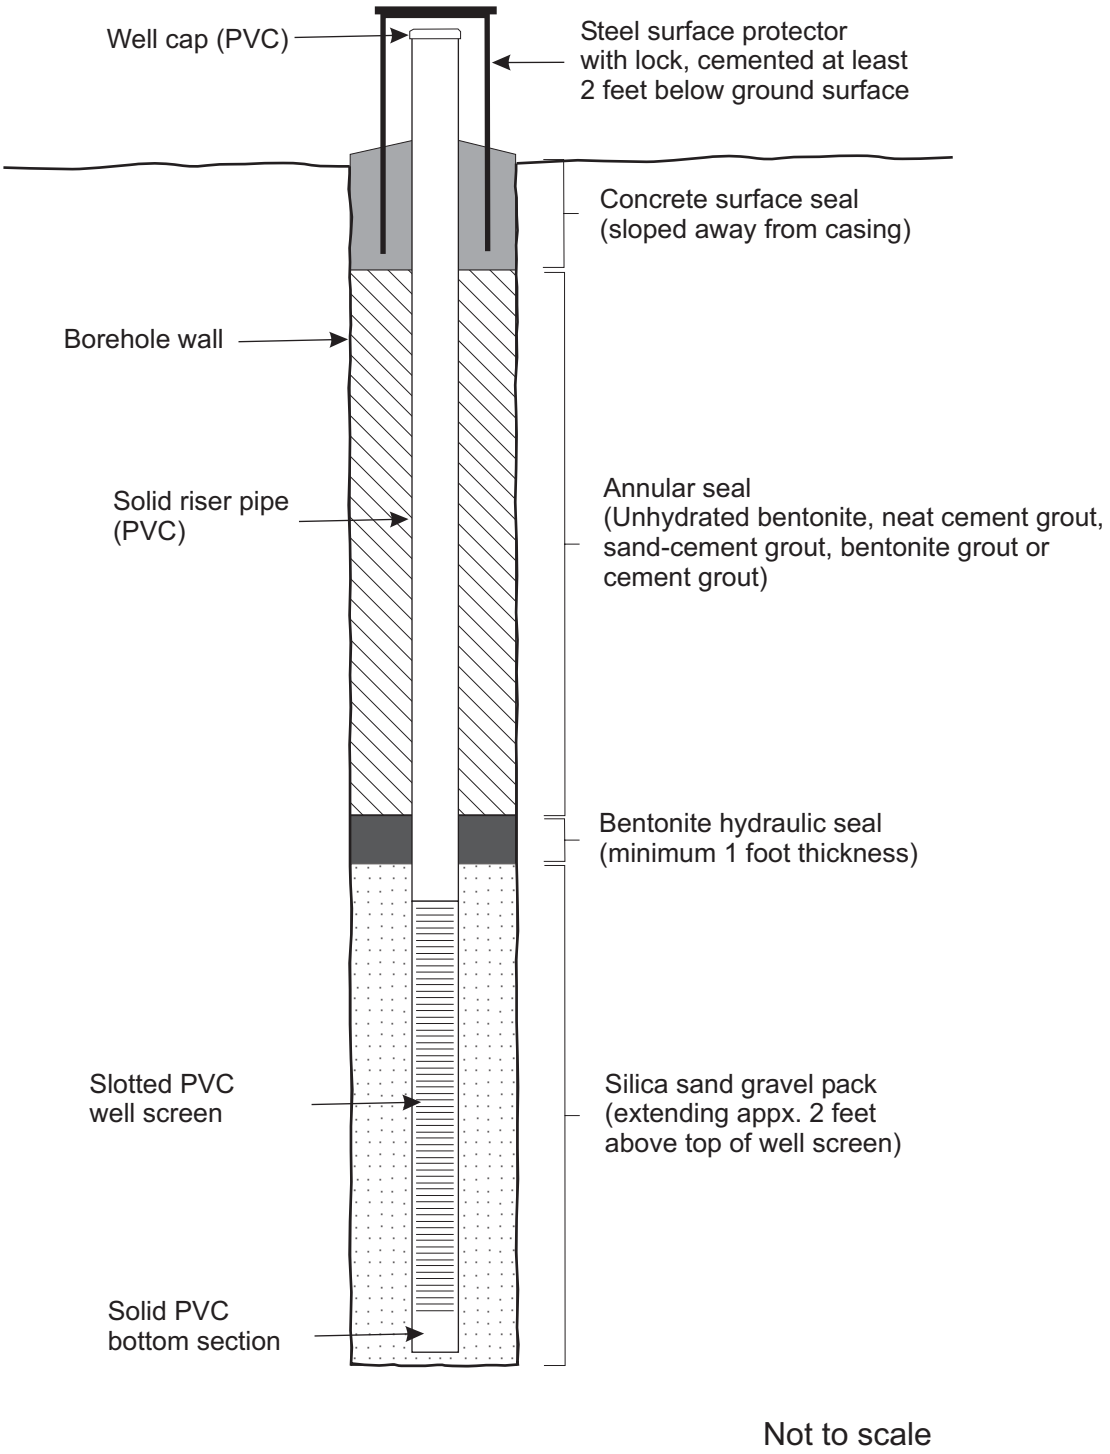

Drawing 7-11 Typical monitoring well construction.