DIVERSION DITCH PROFILE

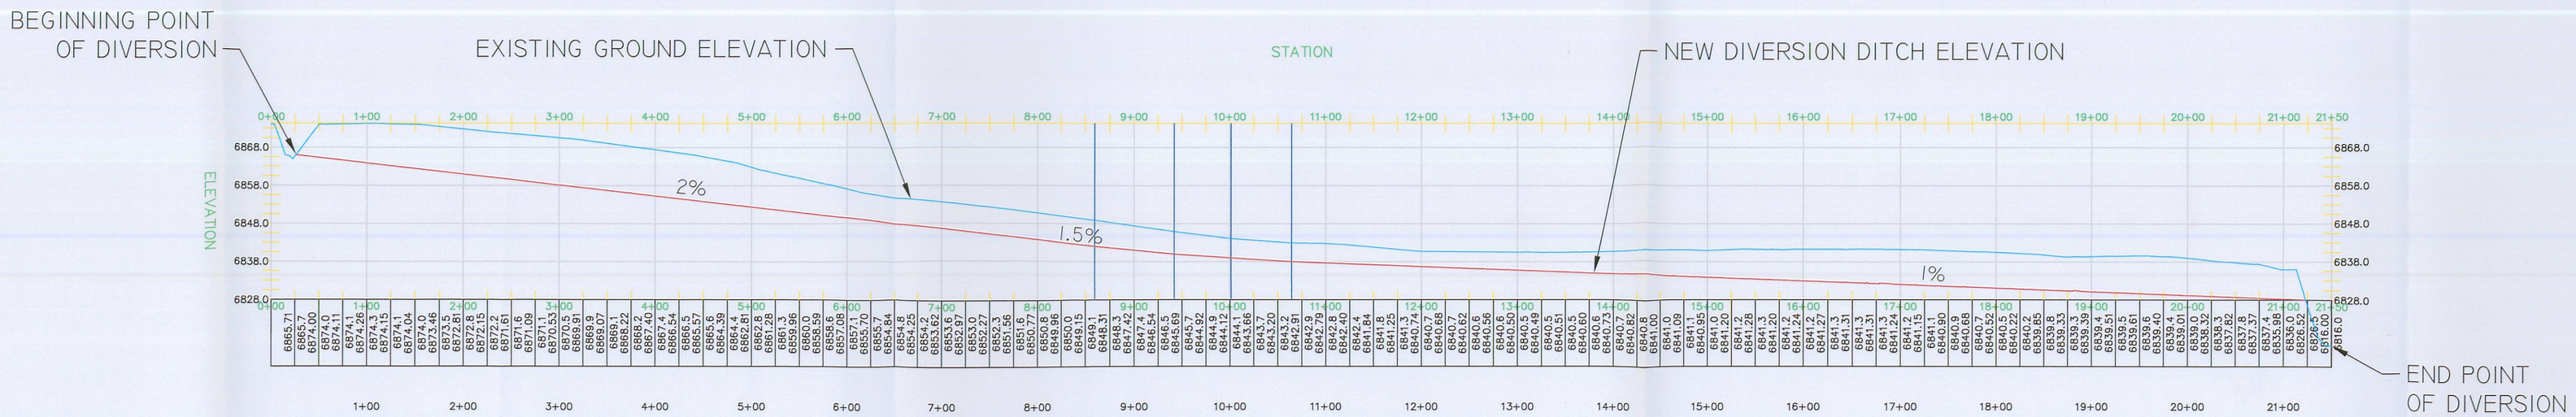

END POINT OF DIVERSION DETAIL

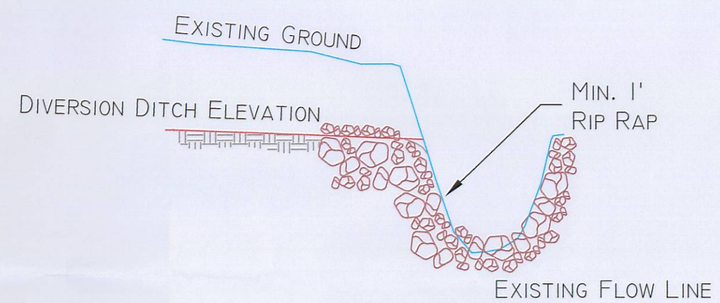

CROSS SECTIONS

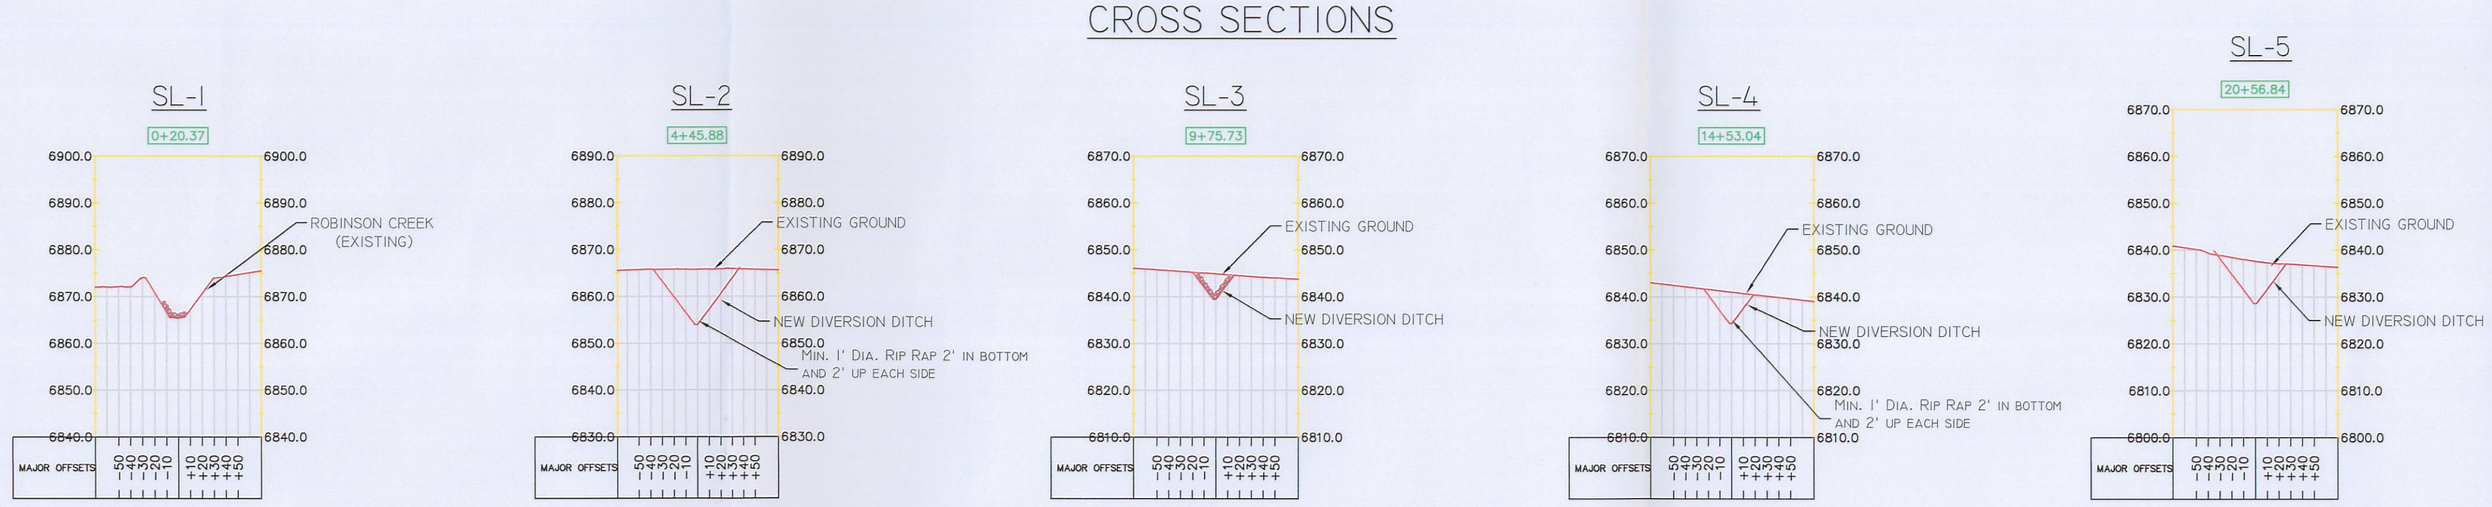

DIVERSION DITCH DETAIL

DETAIL "A"
NTS

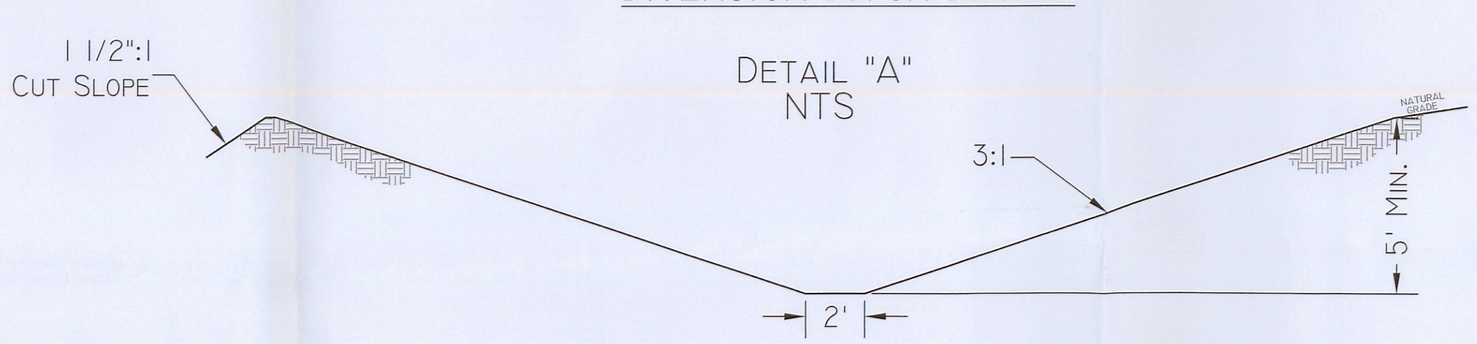

DIVERSION DITCH DETAIL
WITH RIP RAP @ BEND IN DIVERSION

DETAIL "B"
NTS

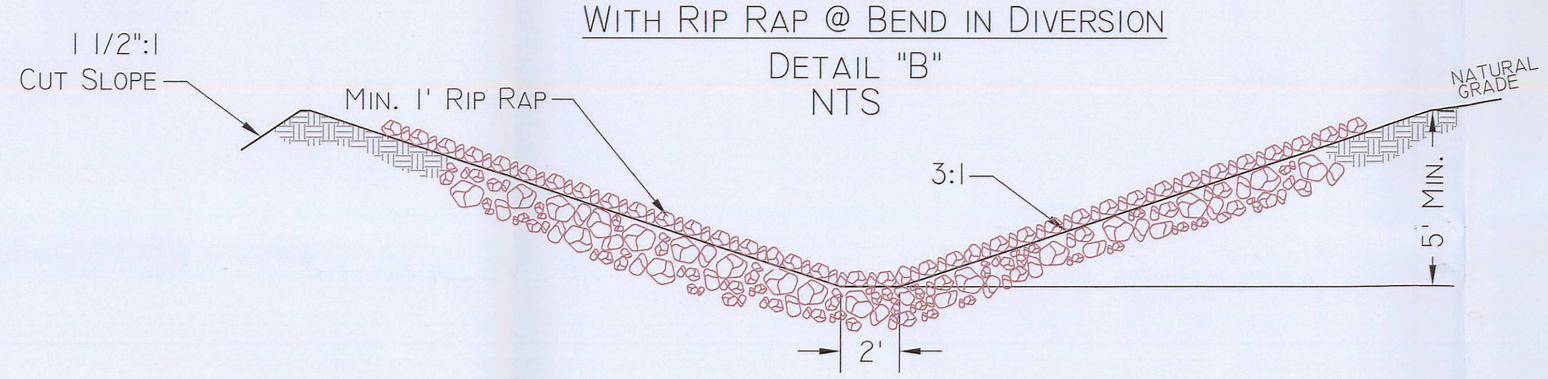

Mon-Cal Development
Coal Hollow Project
463 North 100 West, Suite 1
Cedar City, Utah 84720
Phone (435)867-5331
Fax (435)867-1192

File no:
Confidential
Shelf
Expandable
Date Filed
In Confidential Folder
For additional information

25875-2202
Date 2-22-08
CHRIS R. McCOURT
Name

ROBINSON CREEK TEMPORARY DIVERSION DESIGN & DETAILS

COAL HOLLOW PROJECT
ALTON, UTAH

DRAWING: 5-21

REVISIONS	
DATE:	BY:
9/16/08	CRM

DRAWN BY: J. STANSFIELD	CHECKED BY: CRM/GG
DRAWING: 5-21	DATE: 4/20/07
	SCALE: 1" = 100'
JOB NUMBER: 1400	SHEET

RECEIVED
DEC 22 2008
DIV. OF OIL, GAS & MINING