## RECONSTRUCTION PROFILE
1"=100'




## CROSS SECTIONS
1"=10'

SL-1




SL-2

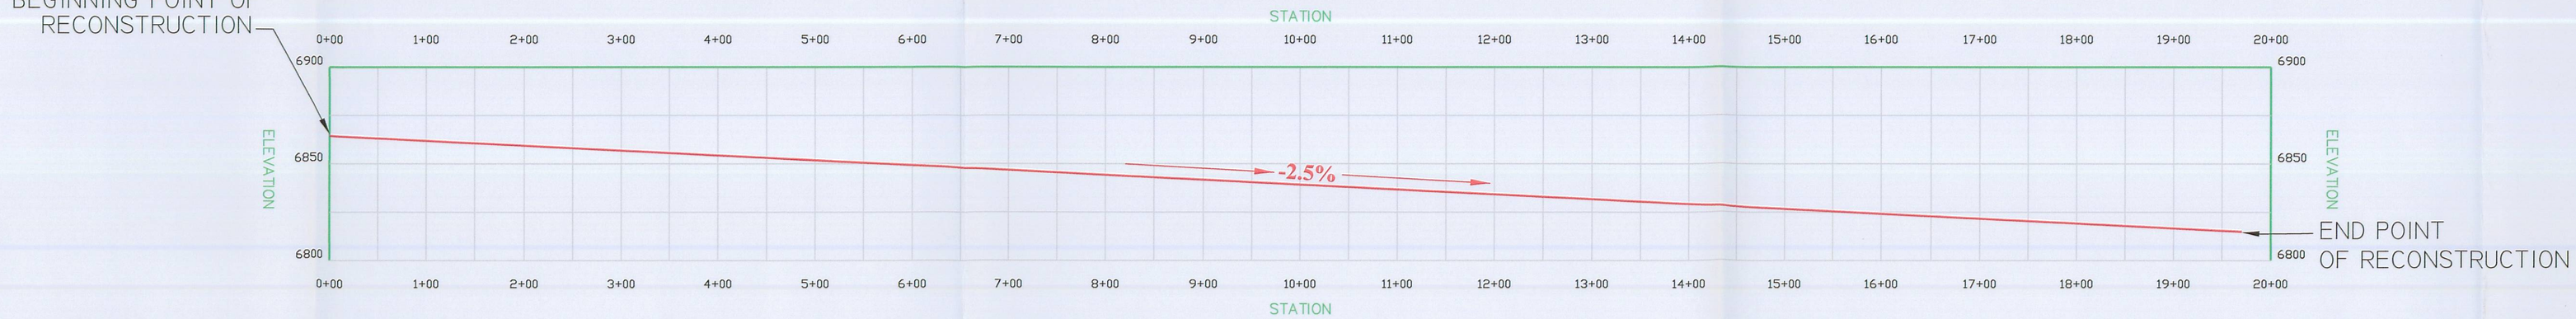


SL-3

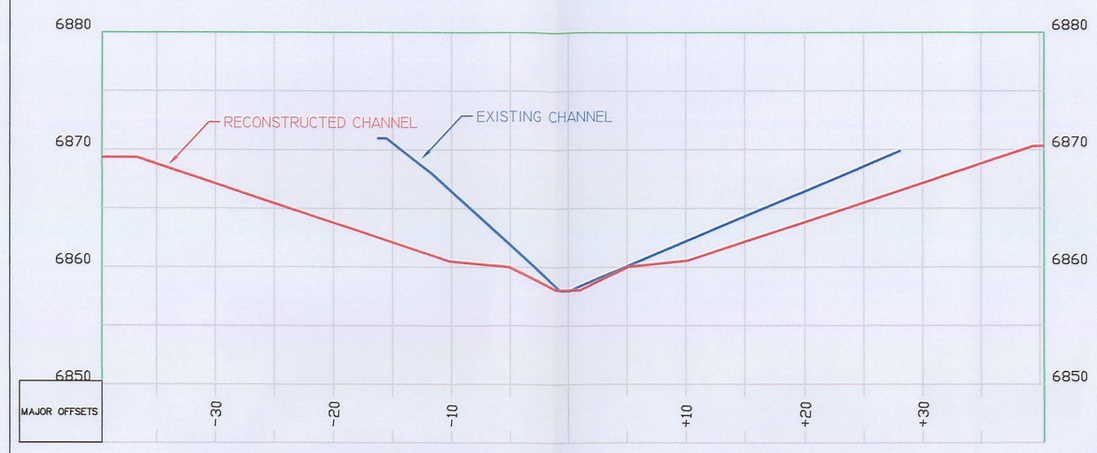


SL-4

SL-5

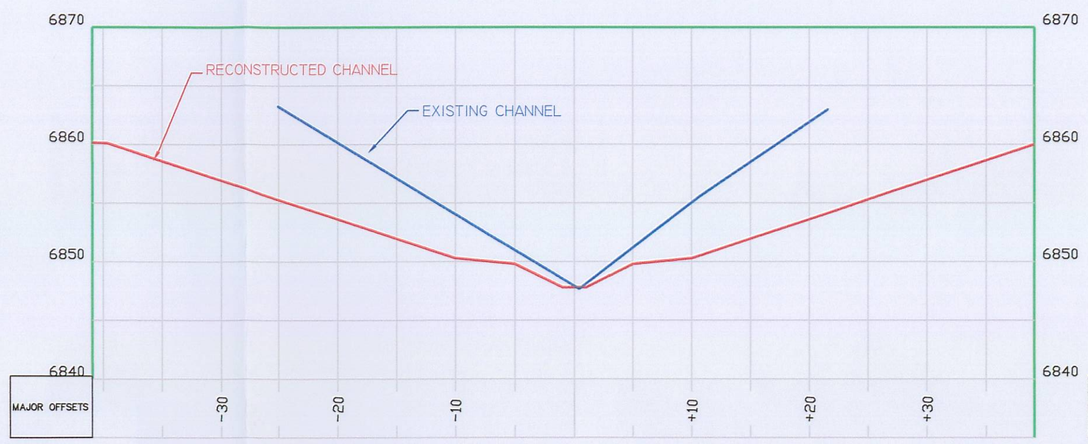


## RECONSTRUCTION TYPICAL SECTION DETAIL
WITH RIP RAP IN CHANNEL BOTTOM
NTS

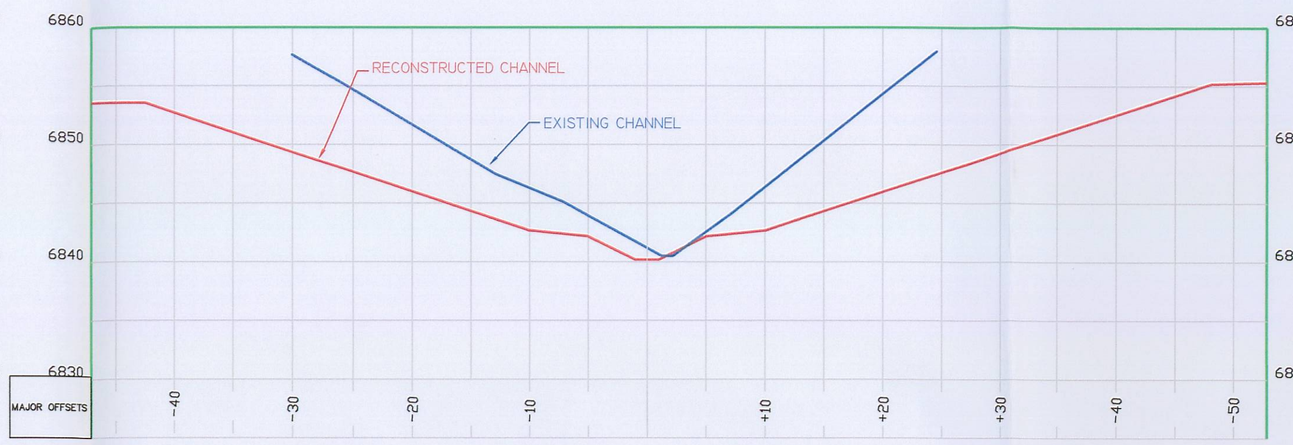



Mon-Cal Developments
Coal Hollow PROJECT
463 North 100 West, Suite 1
Cedar City, Utah 84720
Phone (435)867-5331
Fax (435)867-1192


File to:
☐ Confidential
☒ Shelf
☐ Expandable
Refer to Record No. 0144 Date 10/2/08
In C/0025 Regarding Coal Hollow
For additional information

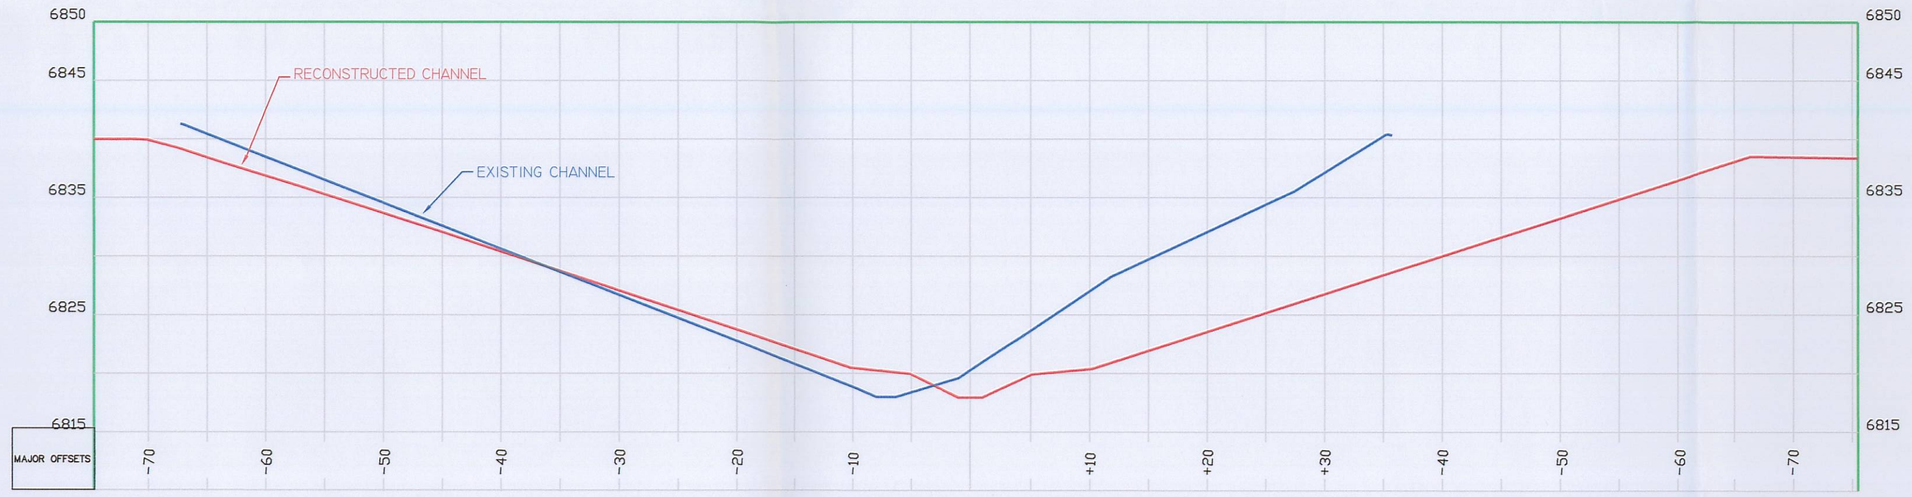CHRIS R. MCCOURT 12/17/08

# ROBINSON CREEK RECONSTRUCTION DESIGN & DETAILS

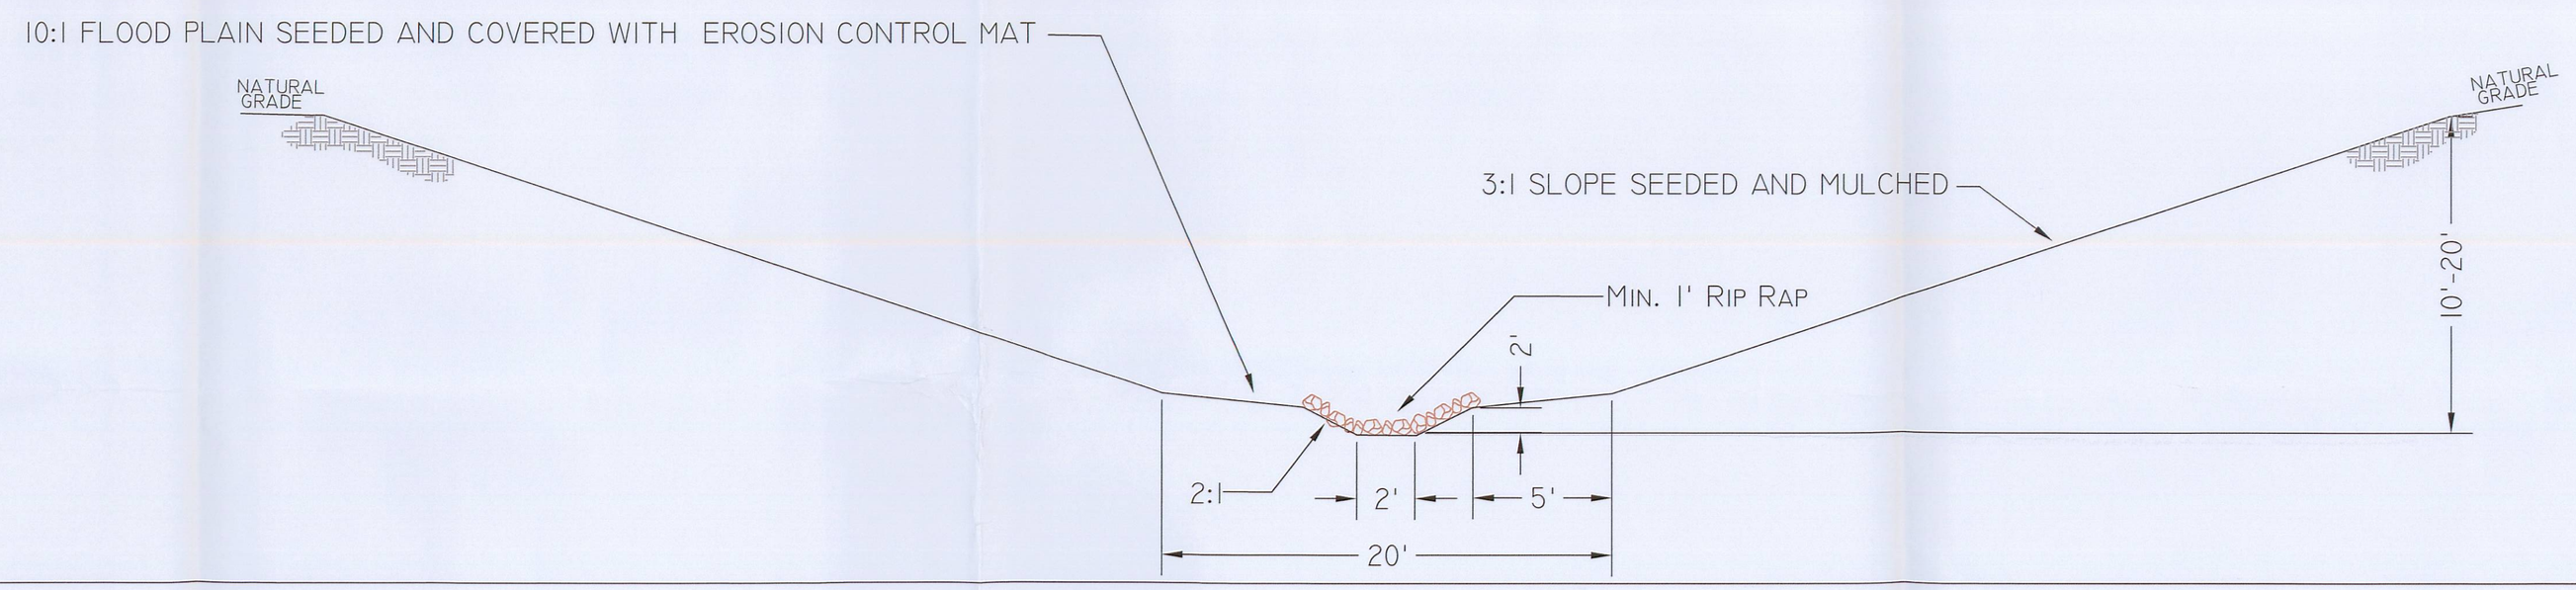COAL HOLLOW PROJECT
ALTON, UTAH

DRAWING: 5-21A

| REVISIONS | |
|---|---|
| DATE: | BY: |

| | |
|---|---|
| DRAWN BY: C. MCCOURT | CHECKED BY: GG |
| DRAWING: 5-21A | DATE: 11/13/08 |
| | SCALE: AS SPECIFIED |
| JOB NUMBER: 1400 | SHEET |


RECEIVED
DEC 22 2008
DIV. OF OIL, GAS & MINING