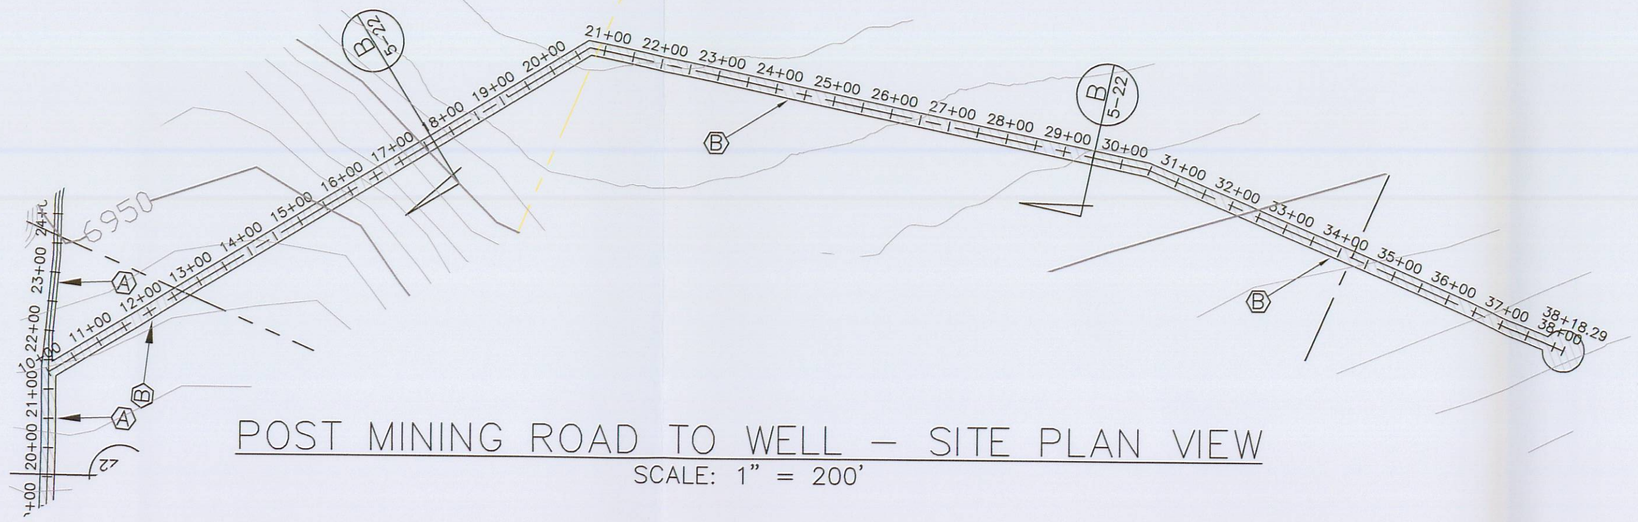

POST MINING ROAD TO WELL – SITE PLAN VIEW

SCALE: 1" = 200'

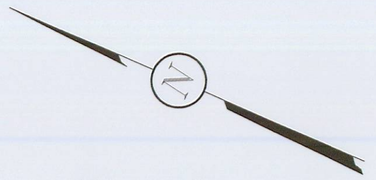

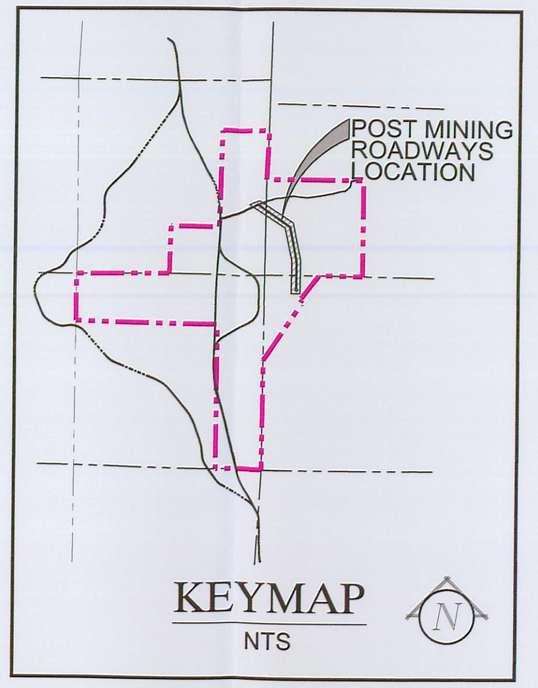

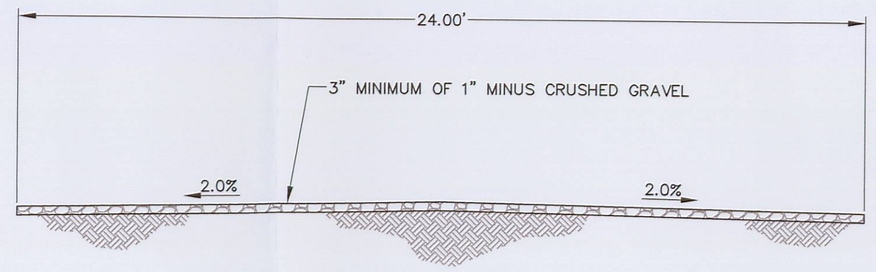

B
5-22

24' POST MINING ROAD

NOT TO SCALE

POST MINING ROADWAYS

SYMBOL	ALIGNMENT DESCRIPTION	ALIGNMENT LENGTH
A	TO EAST PUGH PROPERTY	49+90.58
B	TO WATER WELL	38+18.29

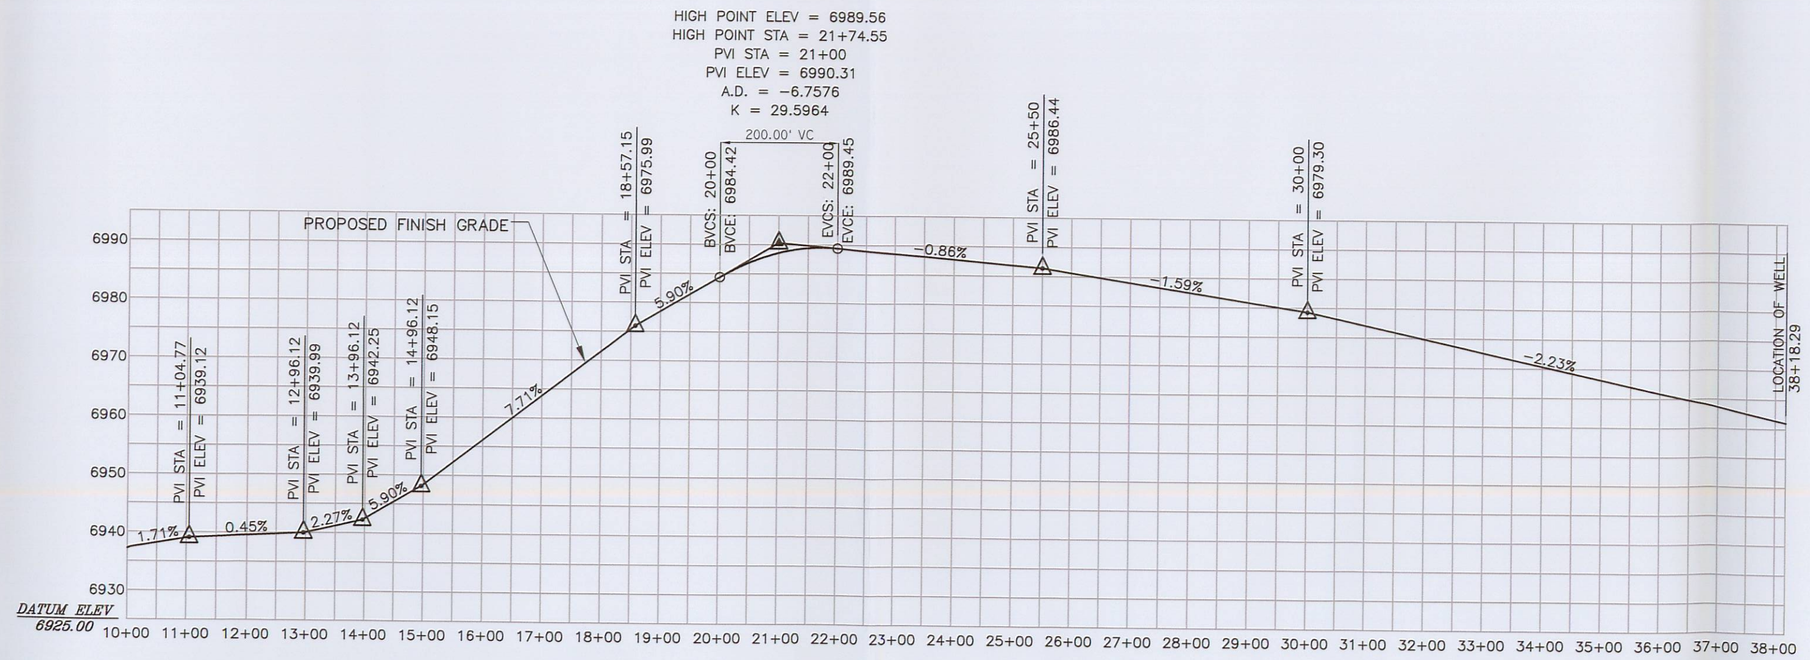

POST MINING ROAD TO WELL – PROFILE

HORIZ: 1" = 2000' VERT: 1" = 200'

Alton Coal Development
COAL HOLLOW PROJECT
463 North 100 West, Suite 1
Cedar City, Utah 84720
Phone (435) 867-5331
Fax (435) 867-1192

RECEIVED
DEC 17 2008
DIV. OF OIL, GAS & MINING

File in:
☒ Confidential
☐ Shelf
☐ Expandable
Refer to Record No. _____ Date _____
In C/047/0005 Incoming
For additional information See Permit #

CHRIS R. McCOURT
7598752
STATE OF UTAH
REGISTERED
PROFESSIONAL ENGINEER

POST MINING ROADWAYS
24' ROADWAY TO WATER WELL
COAL HOLLOW PROJECT ALTON, UTAH
DRAWING: 5-22D

REVISIONS

DATE:	BY:

DRAWN BY: C. McCOURT G. Grossman	CHECKED BY: CRM/WES
DRAWING: 5-22D	DATE: 12/03/08
	SCALE: 1" = 200'
JOB NUMBER: 1400	SHEET

LEGEND:
- PERMIT BOUNDARY
- PRIVATE COAL OWNERSHIP
- COAL RECOVERY LINE
- SECTION LINE
- FOUND SECTION CORNER
- FOUND PROPERTY CORNER
- DIVERSION DITCHES
- PROPOSED SEDIMENT IMPOUNDS
- BERM
- YEAR 1 DISTURBANCE
- YEAR 2 DISTURBANCE
- YEAR 3 DISTURBANCE
- PROPOSED POWERLINE
- CENTERLINE