


## FACILITIES SITE PLAN VIEW

SCALE: 1" = 80'

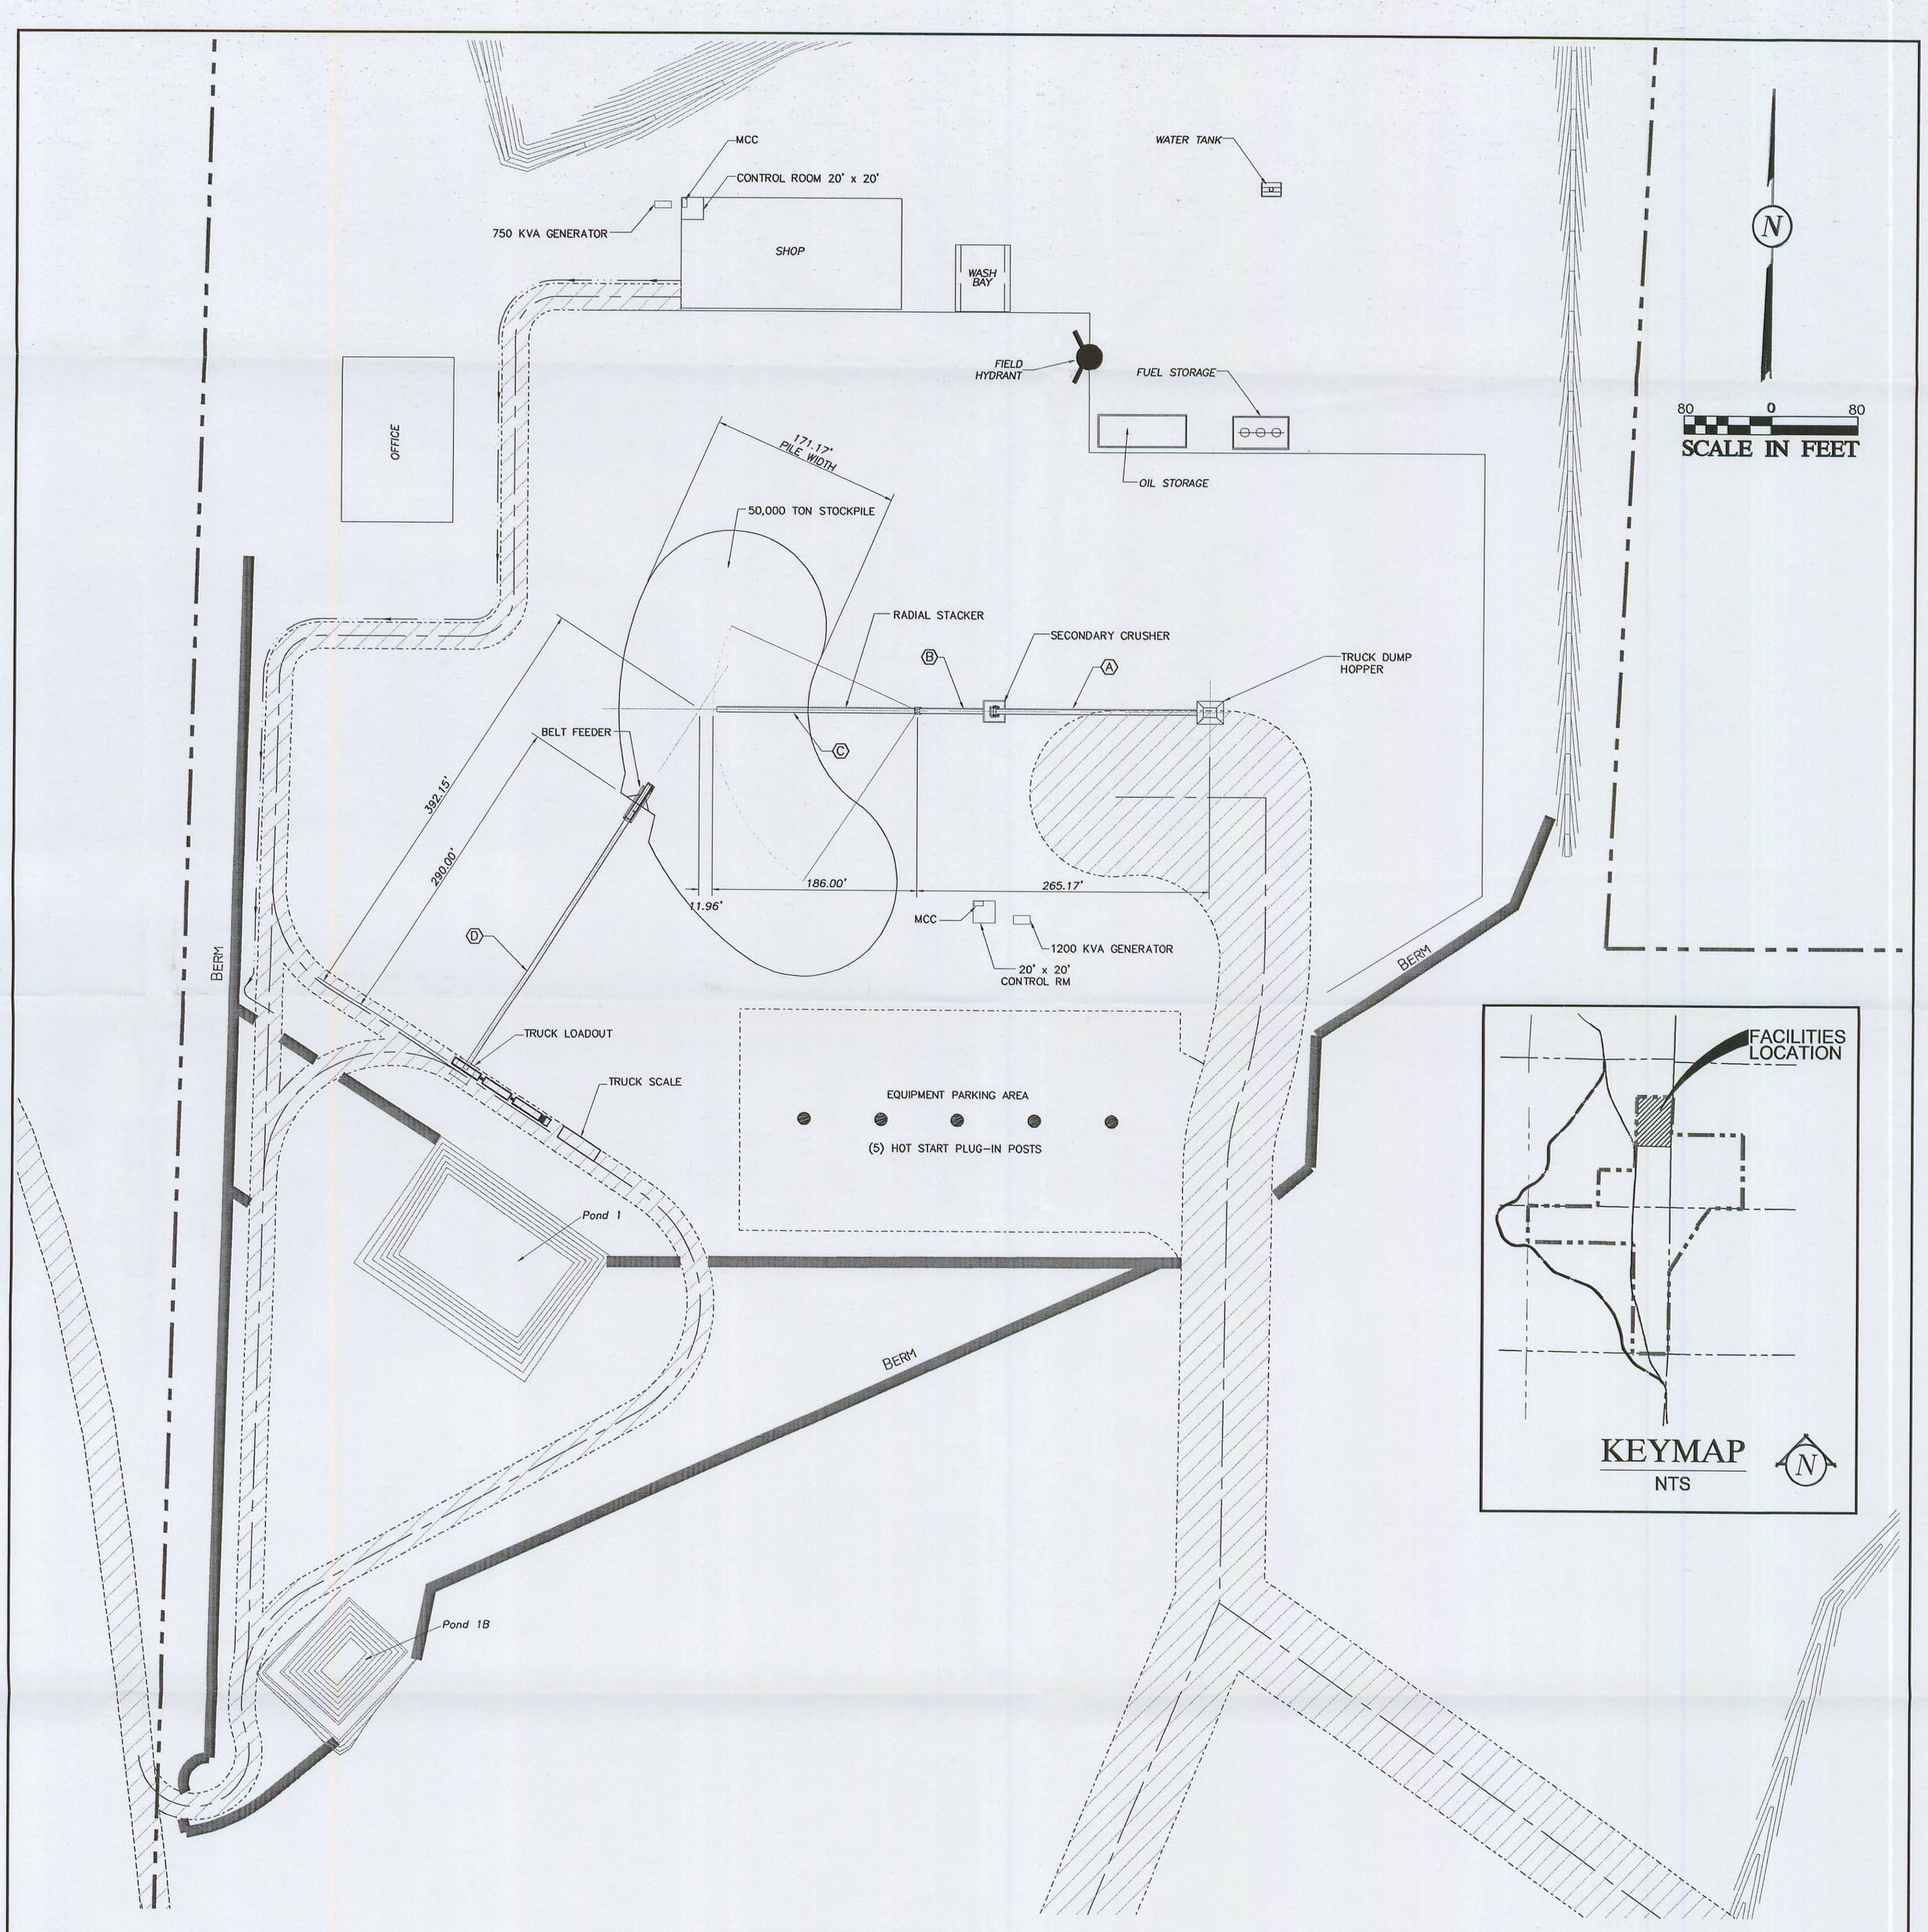


## COAL PROCESSING CONVEYORS ELEVATION

SCALE: 1"=30'

| MARK | CONVEYOR DESCRIPTION | CONVEYOR LENGTH |
|---|---|---|
| A | 48" BELT – TRUCK UNLOADING | 190'–0" |
| B | 48" BELT – FINISHED PRODUCT | 75'–0" |
| C | 48" BELT – RADIAL STACKER | 200'–0" |
| D | 48" BELT – TRUCK LOADING | 275'–0" |

NOTE: NOT DESIGNED FOR CONSTRUCTION, FOR BONDING PURPOSES ONLY.

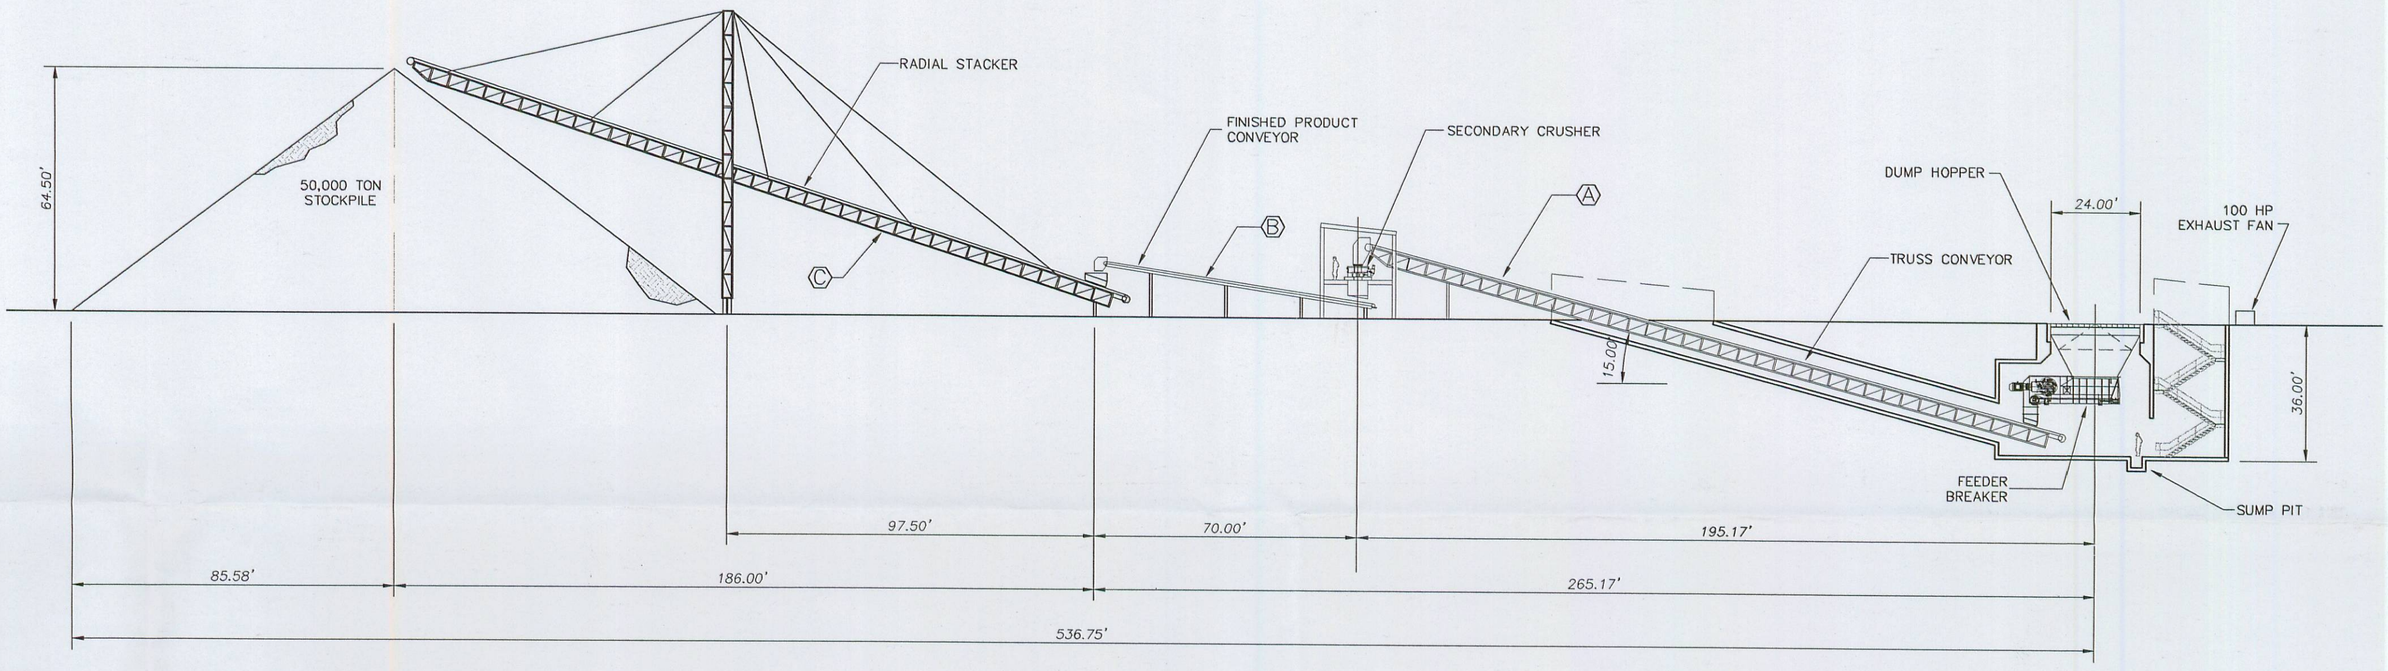LEGEND:
- PROJECT AREA
- PRIVATE COAL OWNERSHIP
- COAL RECOVERY LINE
- SECTION LINE
- FOUND SECTION CORNER
- FOUND PROPERTY CORNER
- DIVERSION DITCHES
- PROPOSED SEDIMENT IMPOUNDS
- BERM
- YEAR 1 DISTURBANCE
- YEAR 2 DISTURBANCE
- YEAR 3 DISTURBANCE
- PROPOSED POWERLINE
- CENTERLINE

| DRAWN BY: | CHECKED BY: |
|---|---|
| C. McCOURT<br>G. Grossman | CRM/WES |
| DRAWING: 5–5 | DATE: 11/10/08 |
| | SCALE: 1" = 80' |
| JOB NUMBER: 1400 | SHEET |

| REVISIONS | |
|---|---|
| DATE: | BY: |
| | |

# FACILITIES & STRUCTURES

## CONVEYOR & CRUSHER

COAL HOLLOW PROJECT
ALTON, UTAH

DRAWING: 5-5

File in:
☐ Confidential
☒ Shelf
☐ Expandable
Refer to Record No. 0144 Date 12/8/2008
In C0250005 2008 Permit
For additional information

Registered Professional Engineer
354279-2202
WILLIAM E. SPITZENBERG
12/08/08
State of Utah

Alton Coal Development
Coal Hollow Project

463 North 100 West, Suite 1
Cedar City, Utah 84720
Phone (435) 867-5331
Fax (435) 867-1192

RECEIVED
DEC 22 2008
DIV. OF OIL, GAS & MINING

S:_Land Projects 2007\071011 Alton Coal Development\dwg\5-4_5-5_5-8B.dwg, 12/8/2008 10:30:05 AM, glenn, "BULLOCHS01 Xerox Wide Format Print System 8830