DIVERSION DITCH PROFILE

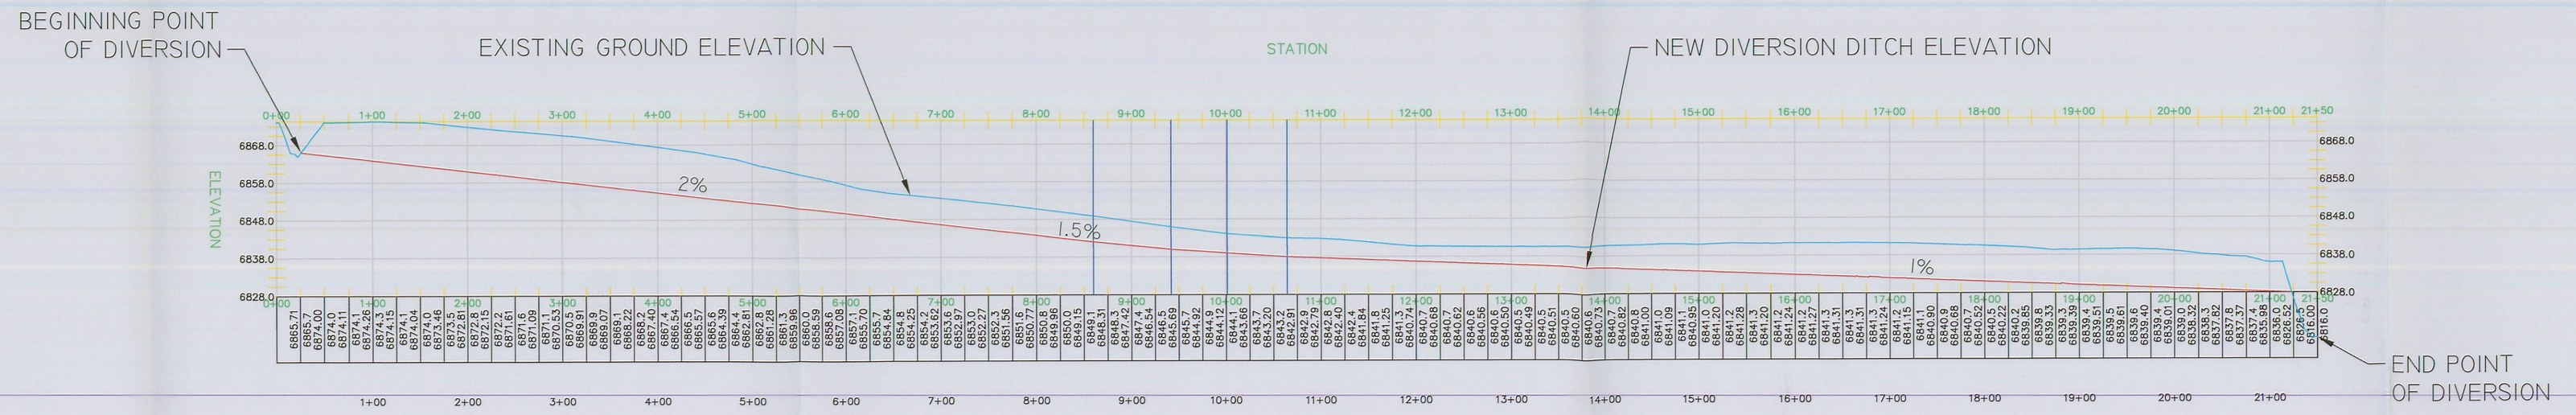

END POINT OF DIVERSION DETAIL

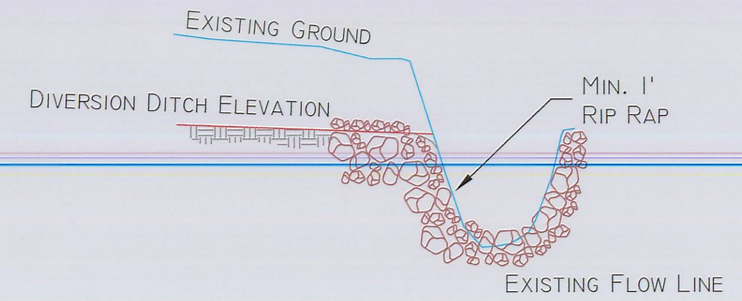

CROSS SECTIONS

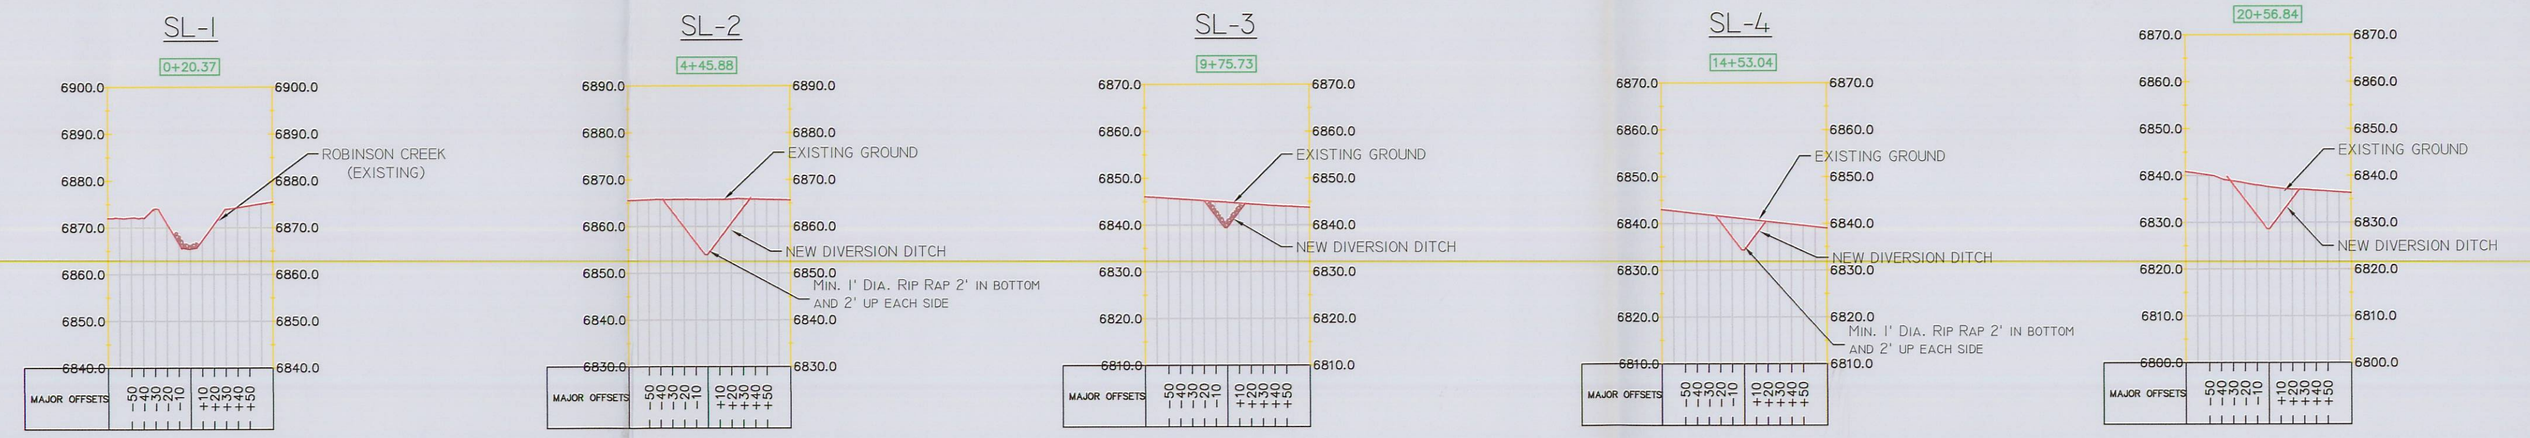

DIVERSION DITCH DETAIL

DETAIL "A"
NTS

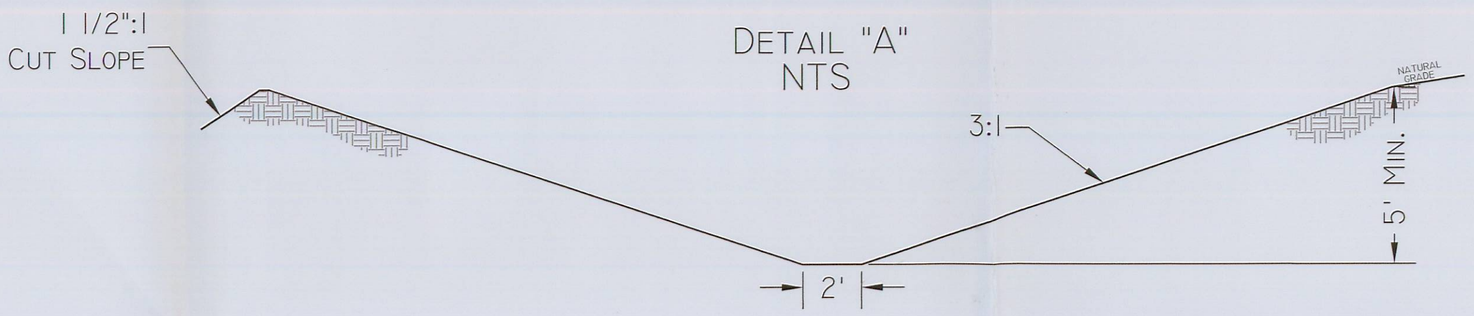

DIVERSION DITCH DETAIL
WITH RIP RAP @ BEND IN DIVERSION

DETAIL "B"
NTS

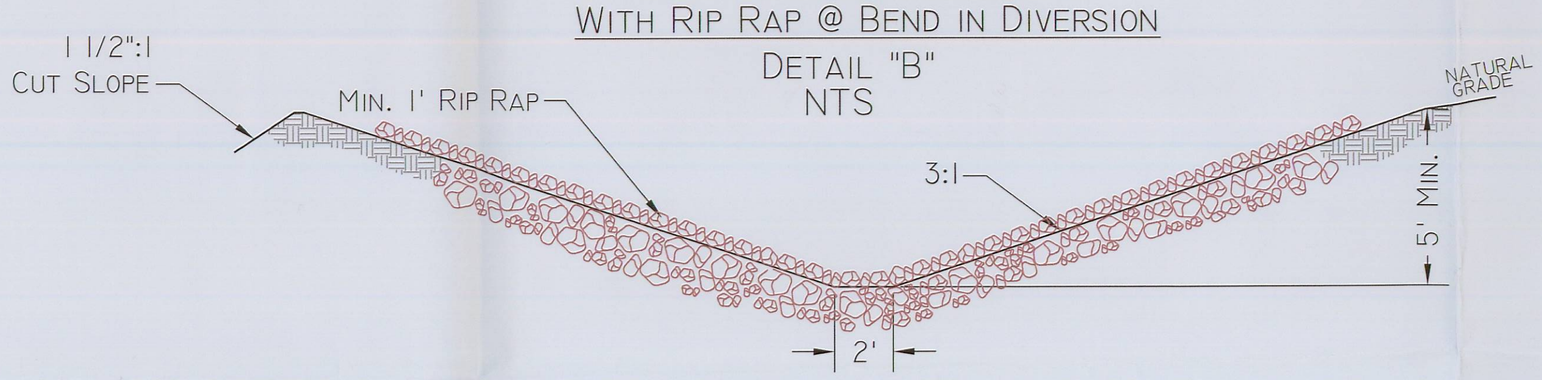

Alton Coal Development
COAL HOLLOW PROJECT
463 North 100 West, Suite 1
Cedar City, Utah 84720
Phone (435)867-5331
Fax (435)867-1192

CHRIS R. GRANRUD
STATE OF UTAH
275875-2202
12-19-07

ROBINSON CREEK TEMPORARY DIVERSION DESIGN & DETAILS

COAL HOLLOW PROJECT
ALTON, UTAH

DRAWING: 5-21

REVISIONS	BY:
DATE:	CRM
9/16/08	

DRAWN BY: J. STANSFIELD	CHECKED BY: CRM/GG		
DRAWING: 5-21	DATE: 4/20/07	SCALE: 1" = 100'	SHEET
			JOB NUMBER: 1400

RECEIVED
DEC 2 2 2008
DIV. OF OIL, GAS & MINING