Div. of Oil, Gas & Mining
RECEIVED
DEC 2 2 2008
DIV. OF OIL, GAS & MINING

RECONSTRUCTION PROFILE
1"=100'

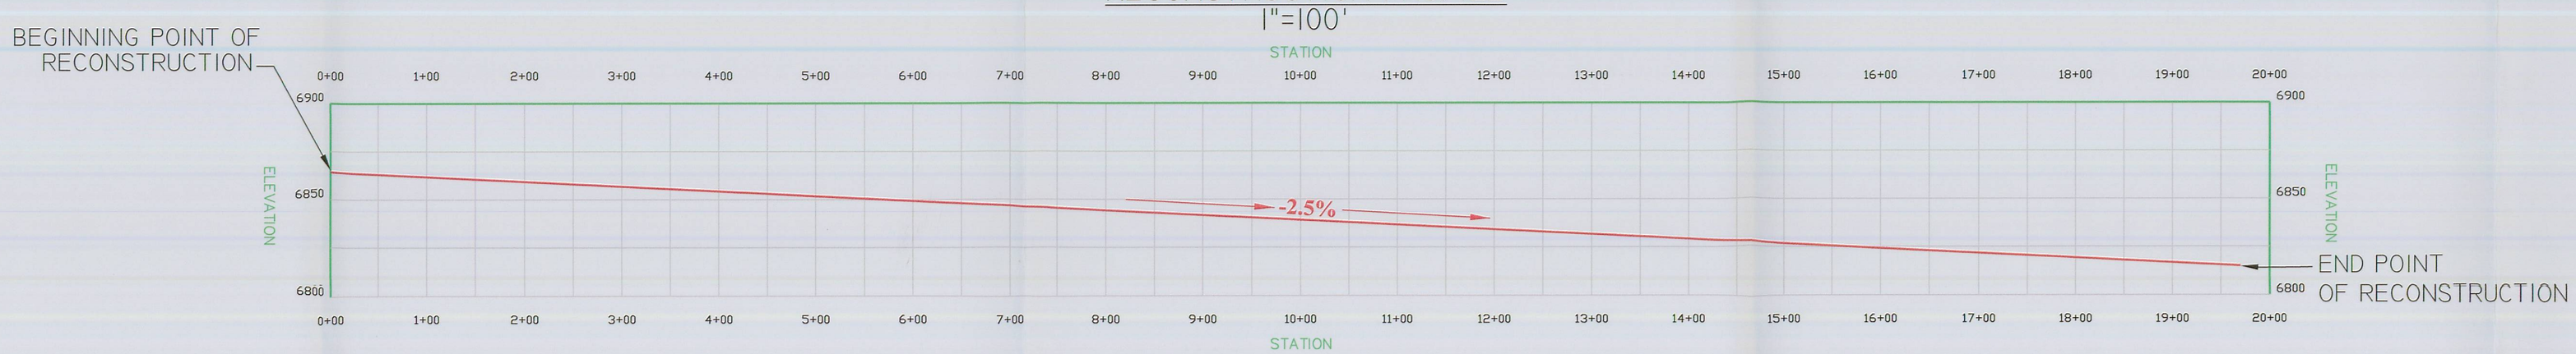

CROSS SECTIONS
1"=10'

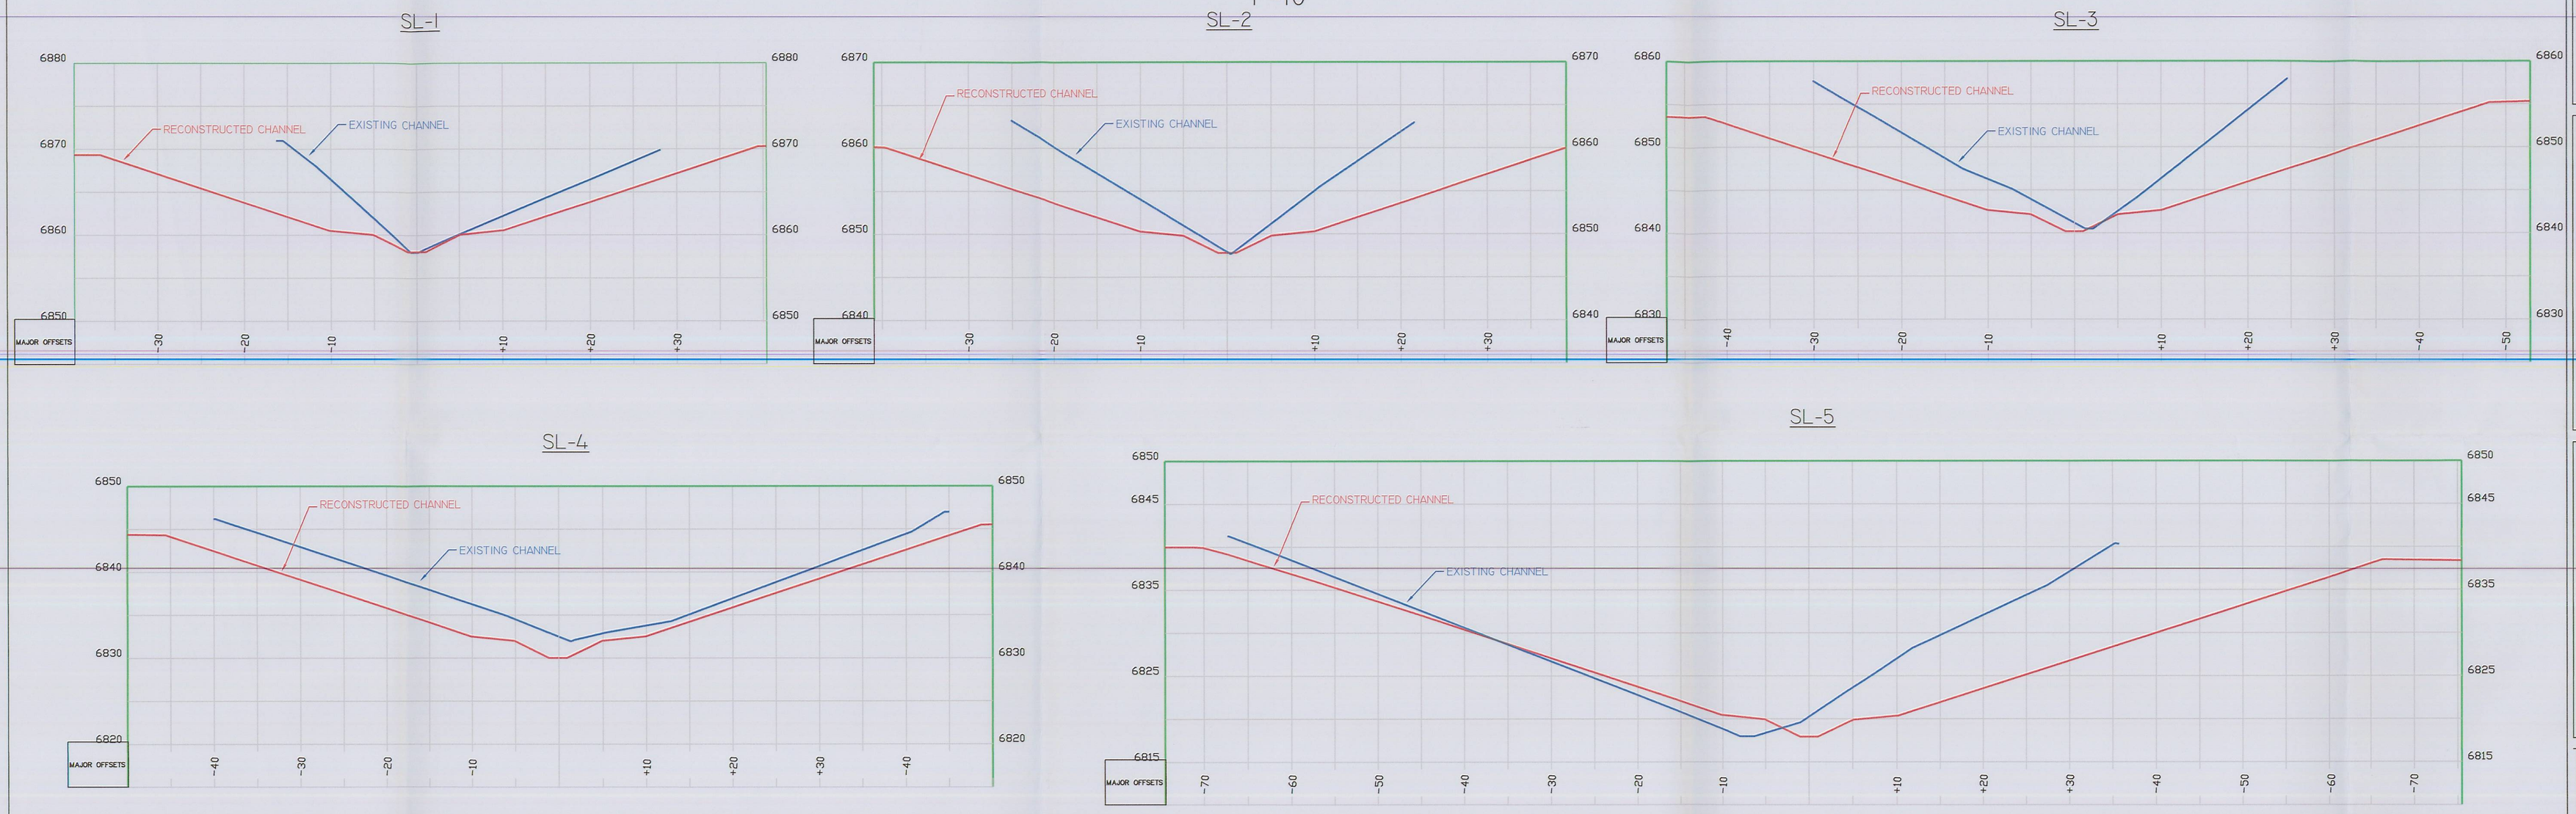

RECONSTRUCTION TYPICAL SECTION DETAIL
WITH RIP RAP IN CHANNEL BOTTOM
NTS

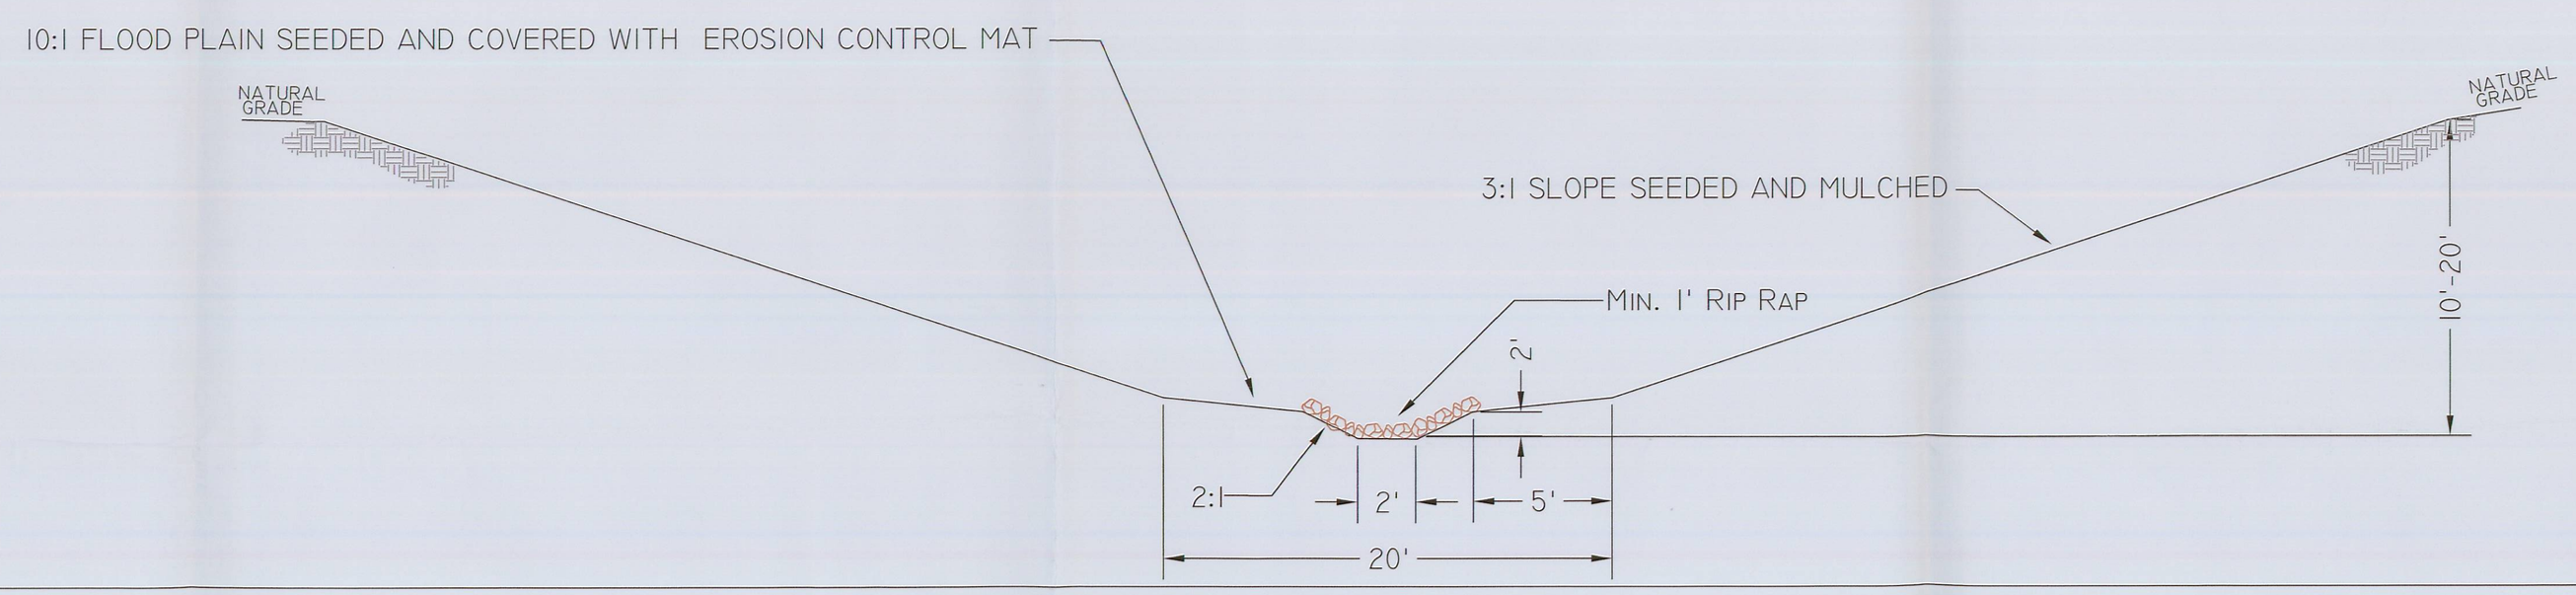

Alton Coal Development
Coal Hollow Project
463 North 100 West, Suite 1
Cedar City, Utah 84720
Phone (435)867-5331
Fax (435)867-1192

Registered Professional Engineer
275875-2202
CHRIS R. McCOURT
12-1-08

ROBINSON CREEK RECONSTRUCTION DESIGN & DETAILS

COAL HOLLOW PROJECT
ALTON, UTAH

DRAWING: 5-21A

REVISIONS	
DATE:	BY:

DRAWN BY: C. MCCOURT	CHECKED BY: GG
DRAWING: 5-21A	DATE: 11/13/08
	SCALE: AS SPECIFIED
JOB NUMBER: 1400	SHEET