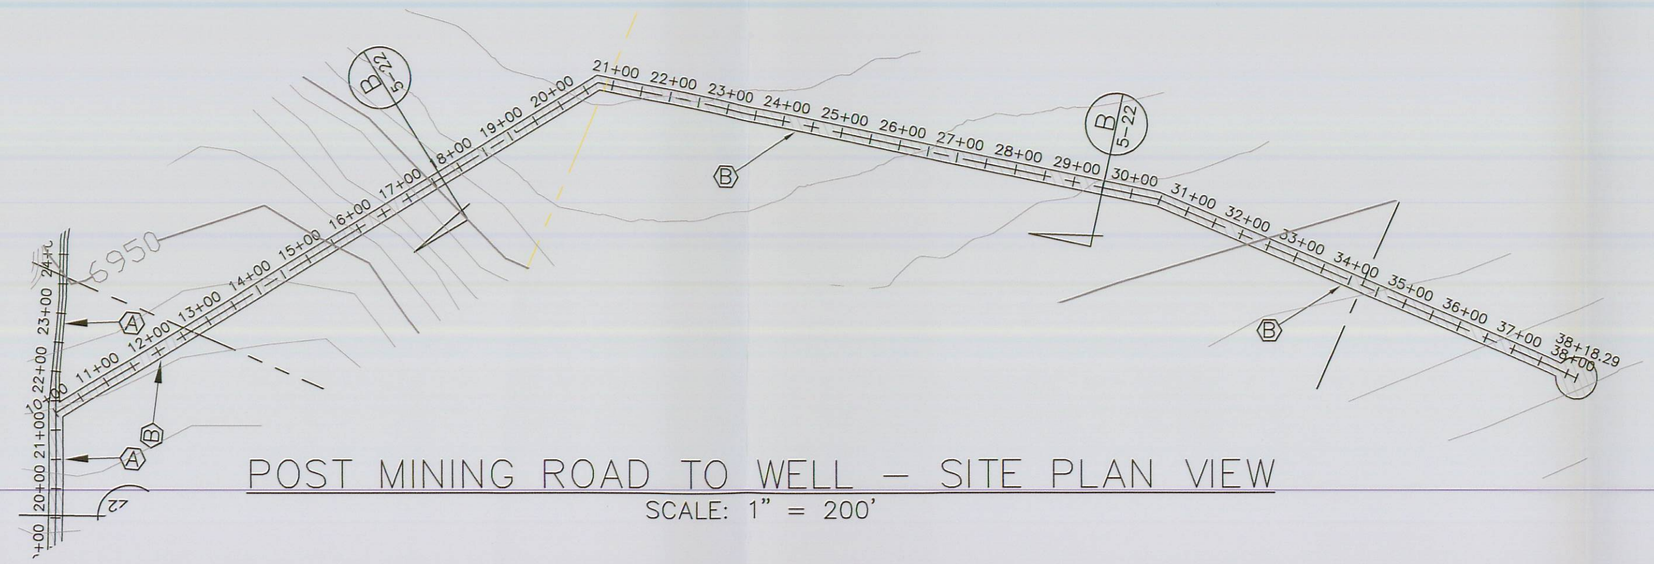

POST MINING ROAD TO WELL – SITE PLAN VIEW

SCALE: 1" = 200'

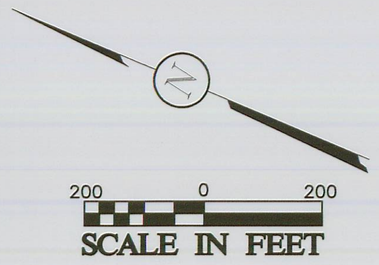

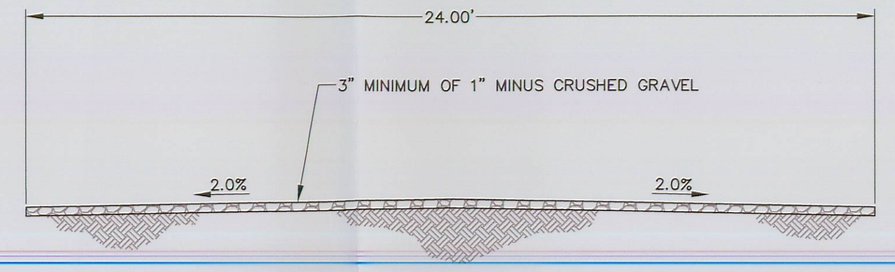

B 5-22 — 24' POST MINING ROAD

NOT TO SCALE

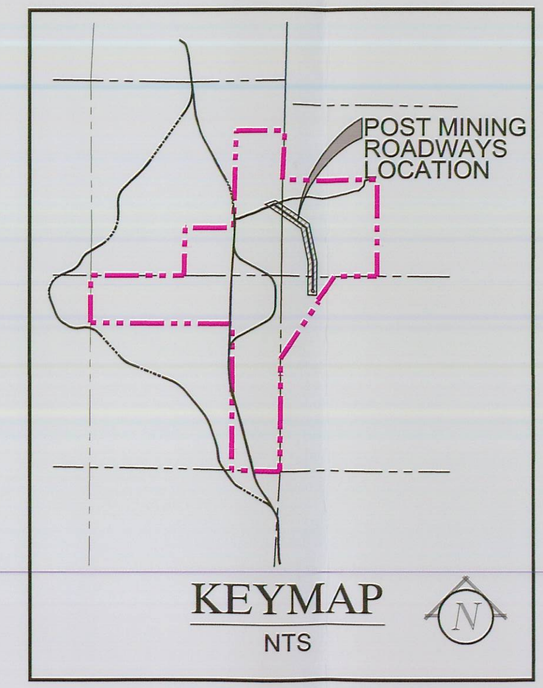

POST MINING ROADWAYS

SYMBOL	ALIGNMENT DESCRIPTION	ALIGNMENT LENGTH
A	TO EAST PUGH PROPERTY	49+90.58
B	TO WATER WELL	38+18.29

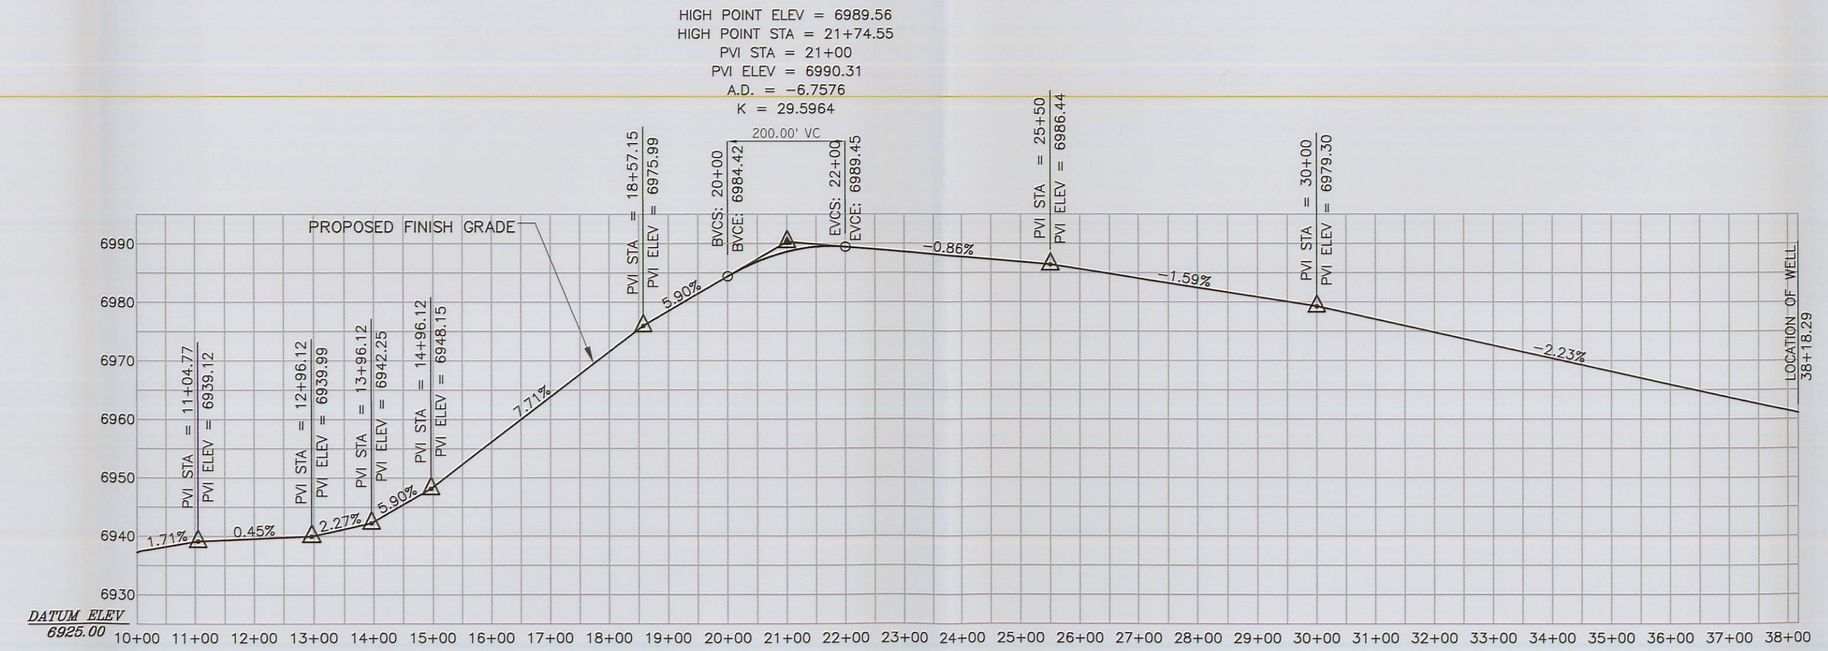

POST MINING ROAD TO WELL – PROFILE

HORIZ: 1" = 2000' VERT: 1" = 200'

Coal Hollow Project
Alton Coal Development
463 North 100 West, Suite 1
Cedar City, Utah 84720
Phone (435) 867-5331
Fax (435) 867-1192

POST MINING ROADWAYS
24' ROADWAY TO WATER WELL
COAL HOLLOW PROJECT
ALTON, UTAH

DRAWING: 5-22D

REVISIONS

DATE:	BY:

DRAWN BY: C. McCOURT G. Grossman

CHECKED BY: CRM/WES

DRAWING: 5-22D

DATE: 12./03/08

SCALE: 1" = 200'

JOB NUMBER: 1400

SHEET

LEGEND:
- PERMIT BOUNDARY
- PRIVATE COAL OWNERSHIP
- COAL RECOVERY LINE
- SECTION LINE
- FOUND SECTION CORNER
- FOUND PROPERTY CORNER
- DIVERSION DITCHES
- PROPOSED SEDIMENT IMPOUNDS
- BERM
- YEAR 1 DISTURBANCE
- YEAR 2 DISTURBANCE
- YEAR 3 DISTURBANCE
- PROPOSED POWERLINE CENTERLINE

RECEIVED
DEC 22 2008
DIV. OF OIL, GAS & MINING
DIV of Oil, Gas & Mining