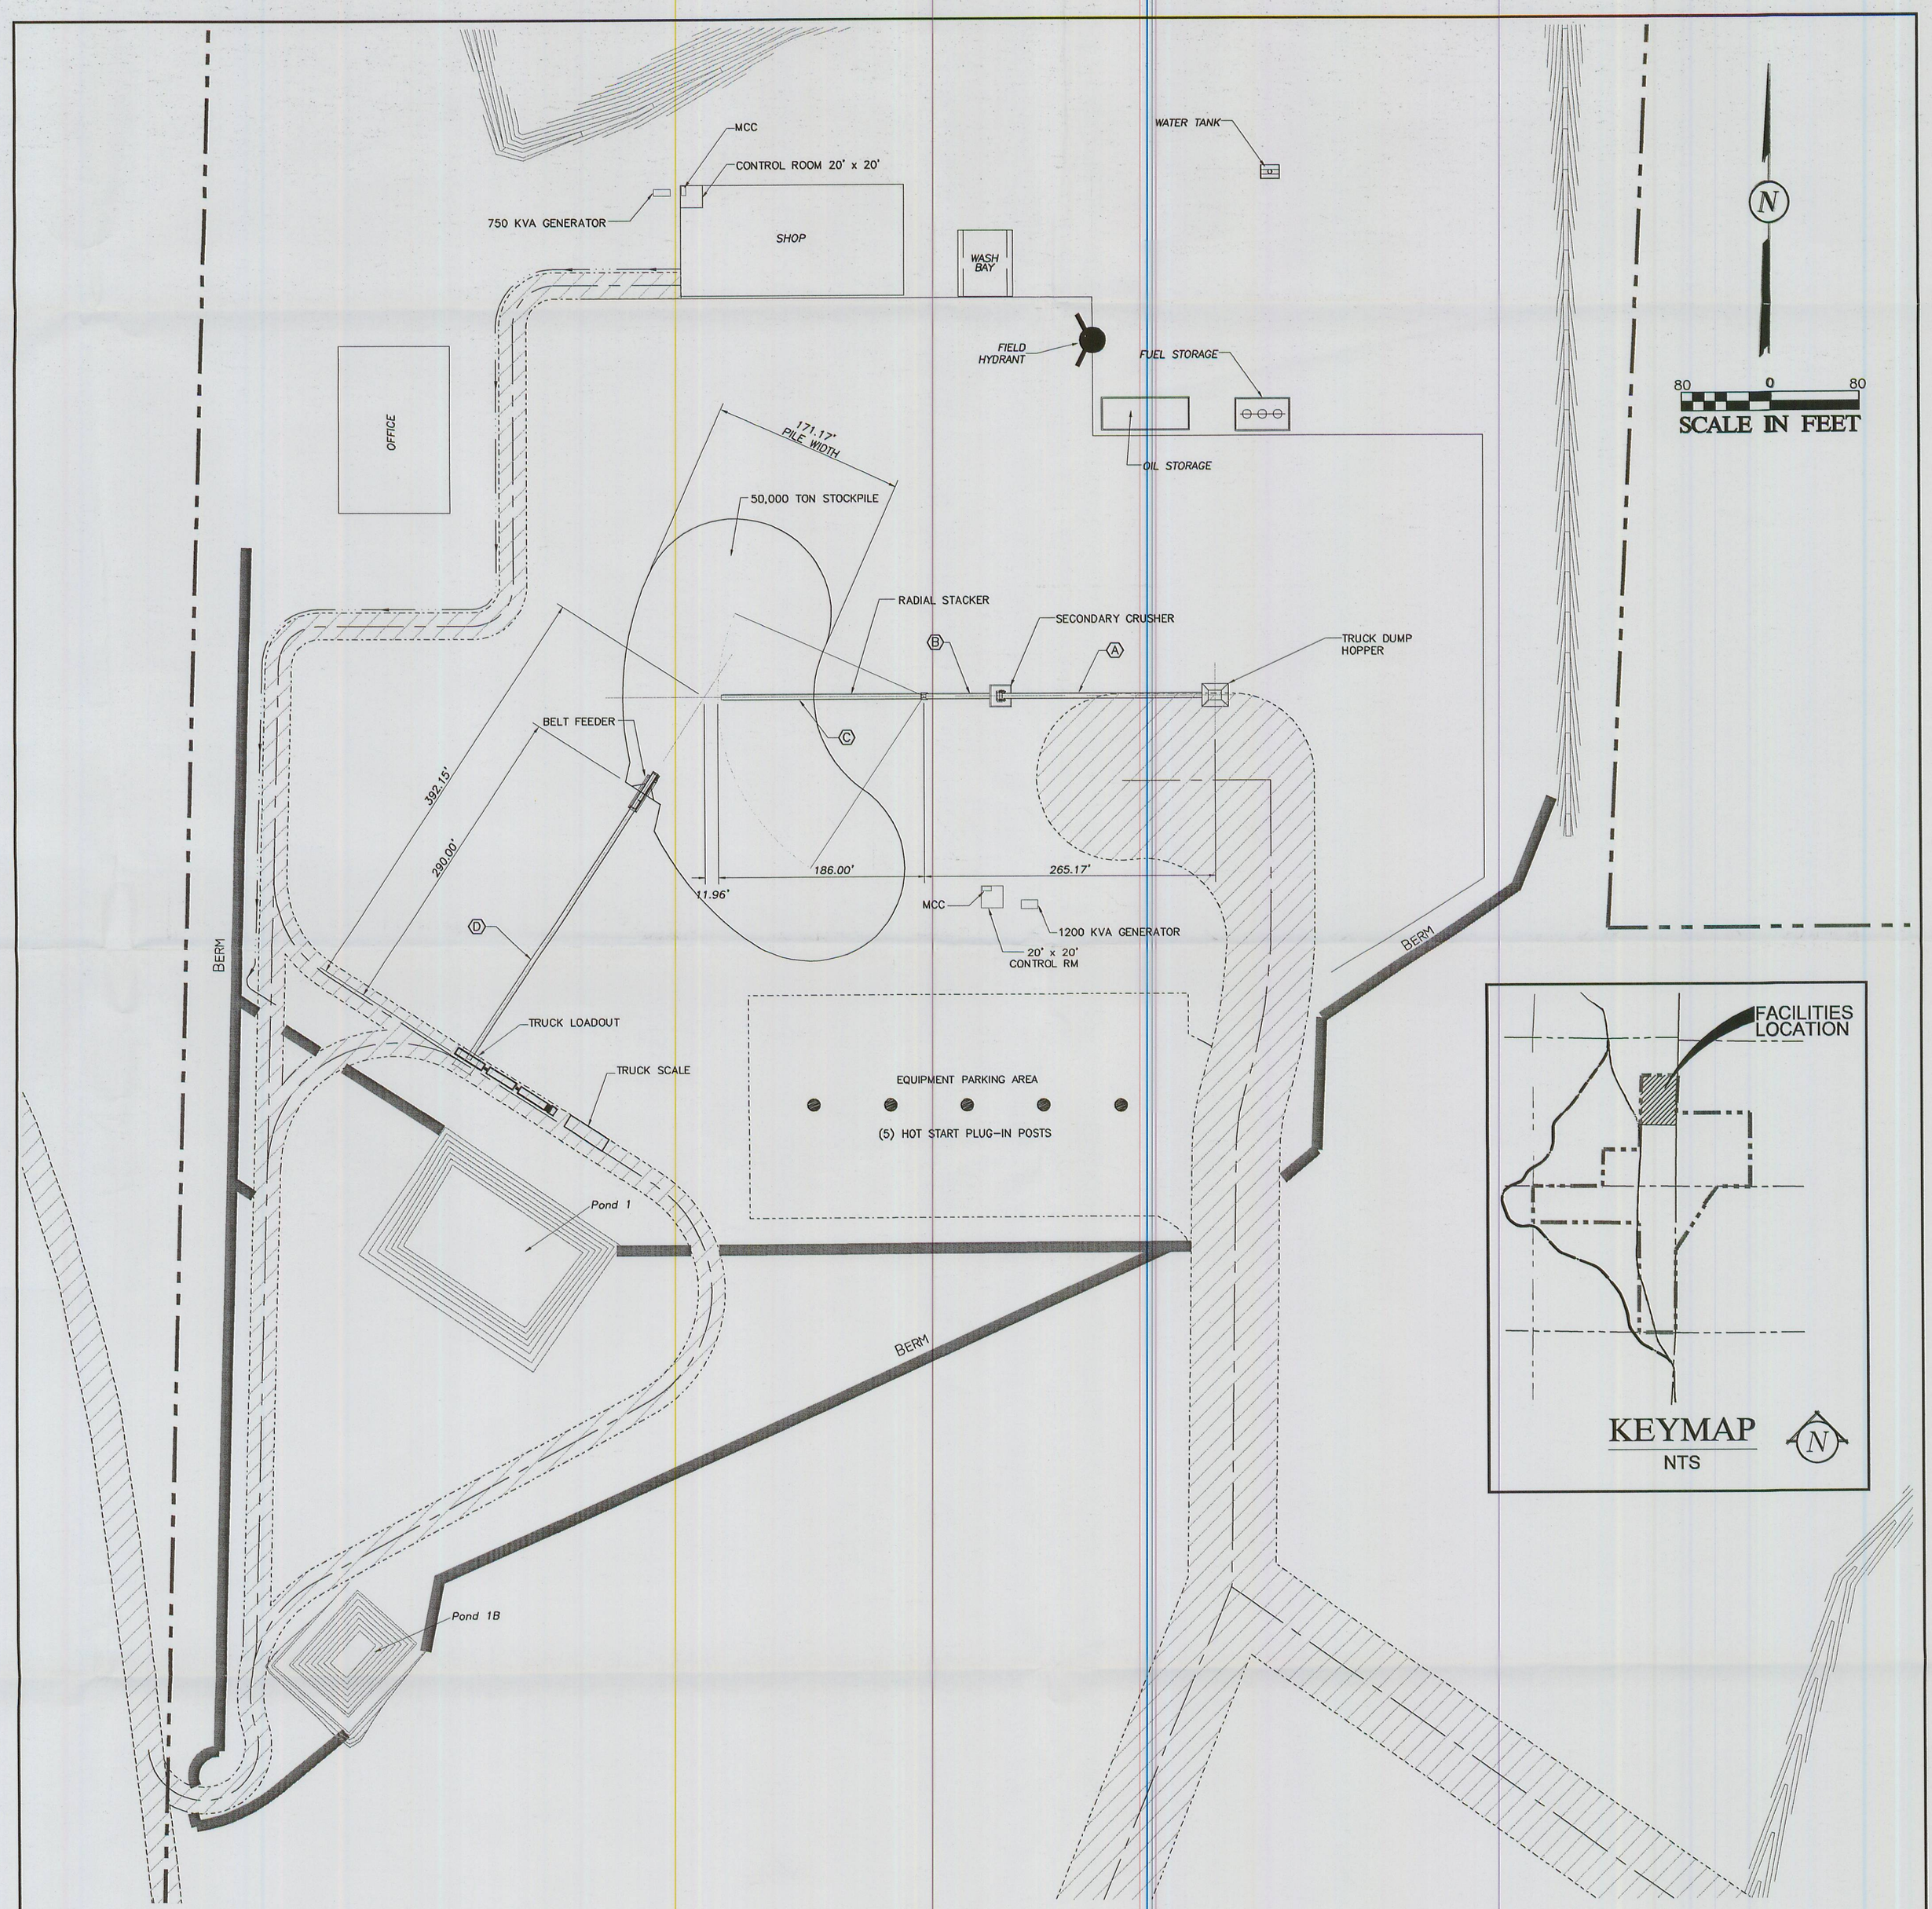

FACILITIES SITE PLAN VIEW

SCALE: 1" = 80'

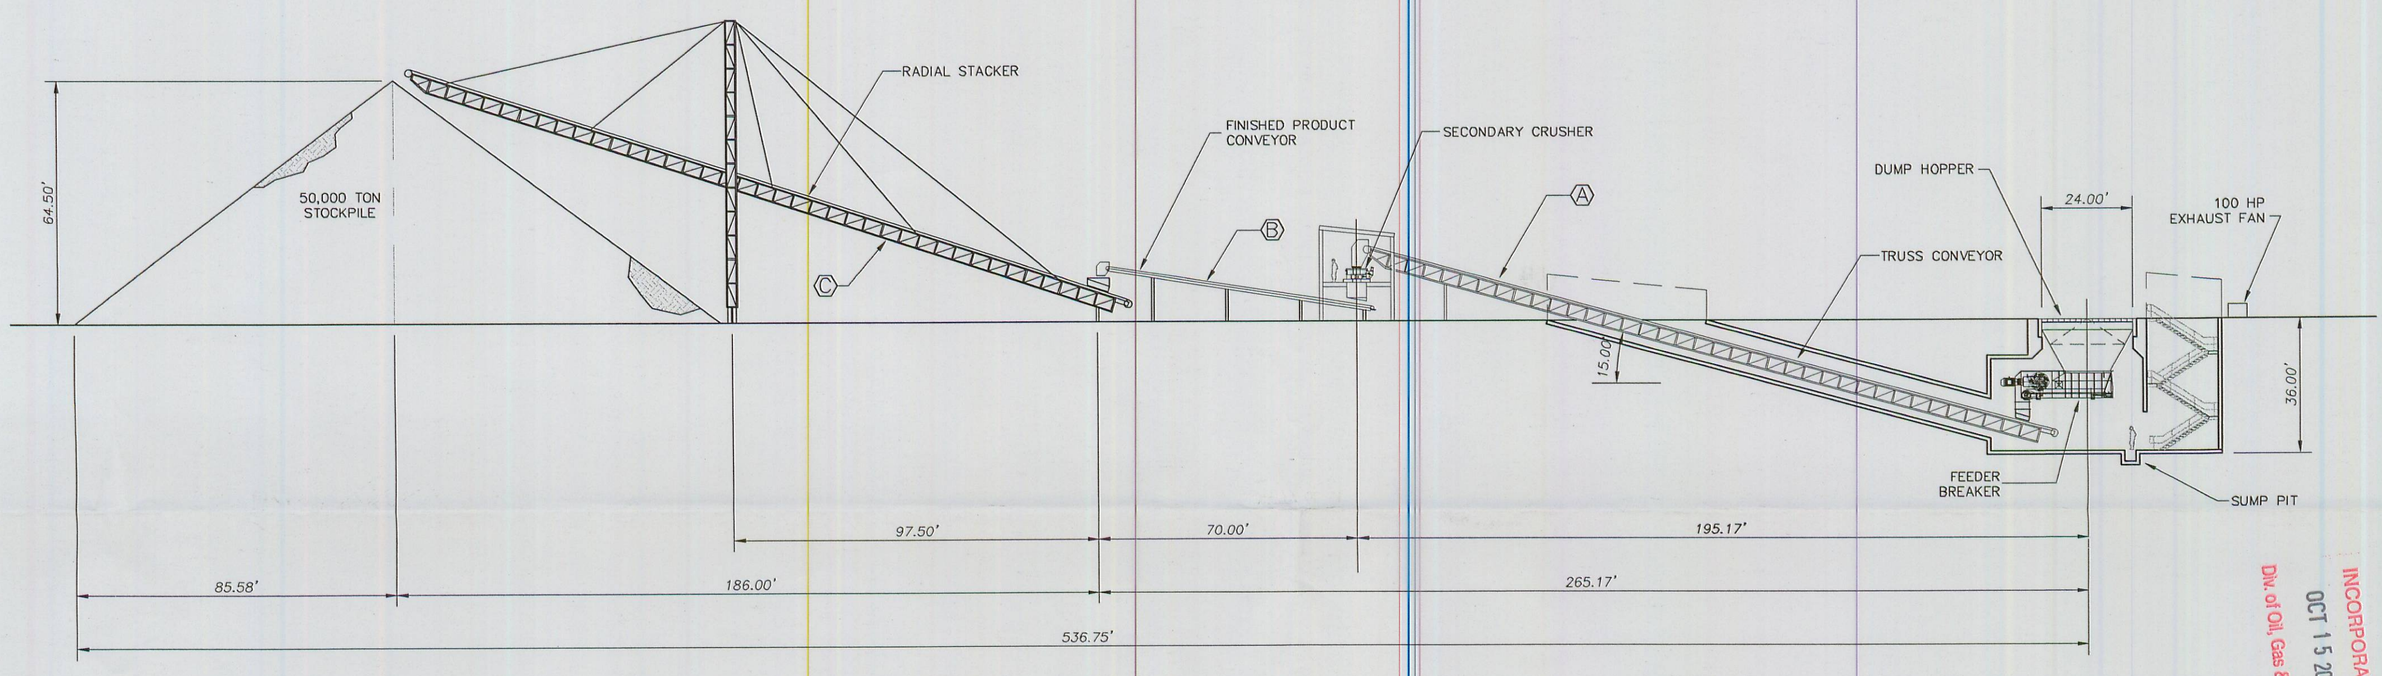

MARK	CONVEYOR DESCRIPTION	CONVEYOR LENGTH
A	48" BELT – TRUCK UNLOADING	190'–0"
B	48" BELT – FINISHED PRODUCT	75'–0"
C	48" BELT – RADIAL STACKER	200'–0"
D	48" BELT – TRUCK LOADING	275'–0"

COAL PROCESSING CONVEYORS ELEVATION

SCALE: 1"=30'

NOTE: NOT DESIGNED FOR CONSTRUCTION, FOR BONDING PURPOSES ONLY.

INCORPORATED OCT 15 2008 Div. of Oil, Gas & Mining

LEGEND:
- PROJECT AREA
- PRIVATE COAL OWNERSHIP
- COAL RECOVERY LINE
- SECTION LINE
- FOUND SECTION CORNER
- FOUND PROPERTY CORNER
- DIVERSION DITCHES
- PROPOSED SEDIMENT IMPOUNDS
- BERM
- YEAR 1 DISTURBANCE
- YEAR 2 DISTURBANCE
- YEAR 3 DISTURBANCE
- PROPOSED POWERLINE
- CENTERLINE

DRAWN BY:	CHECKED BY:
C. McCOURT G. Grossman	CRM/WES
DRAWING: 5–5	DATE: 11/10/08
	SCALE: 1" = 80'
JOB NUMBER: 1400	SHEET

REVISIONS	
DATE:	BY:

FACILITIES & STRUCTURES

CONVEYOR & CRUSHER

COAL HOLLOW PROJECT
ALTON, UTAH

DRAWING: 5-5

Registered Professional Engineer 354279-2202 WILLIAM E. SPITZENBERG 12/08/08 STATE OF UTAH

Alton Coal Development
Coal Hollow Project
463 North 100 West, Suite 1
Cedar City, Utah 84720
Phone (435) 867-5331
Fax (435) 867-1192

RECEIVED DEC 22 2008 DIV. OF OIL, GAS & MINING

S:_Land Projects 2007-8071011 Alton Coal Development\dwg\5-4_5-5_5-8B.dwg, 12/8/2008 10:30:05 AM, glenn, \\BULLOCHS01\Xerox Wide Format Print System 8830