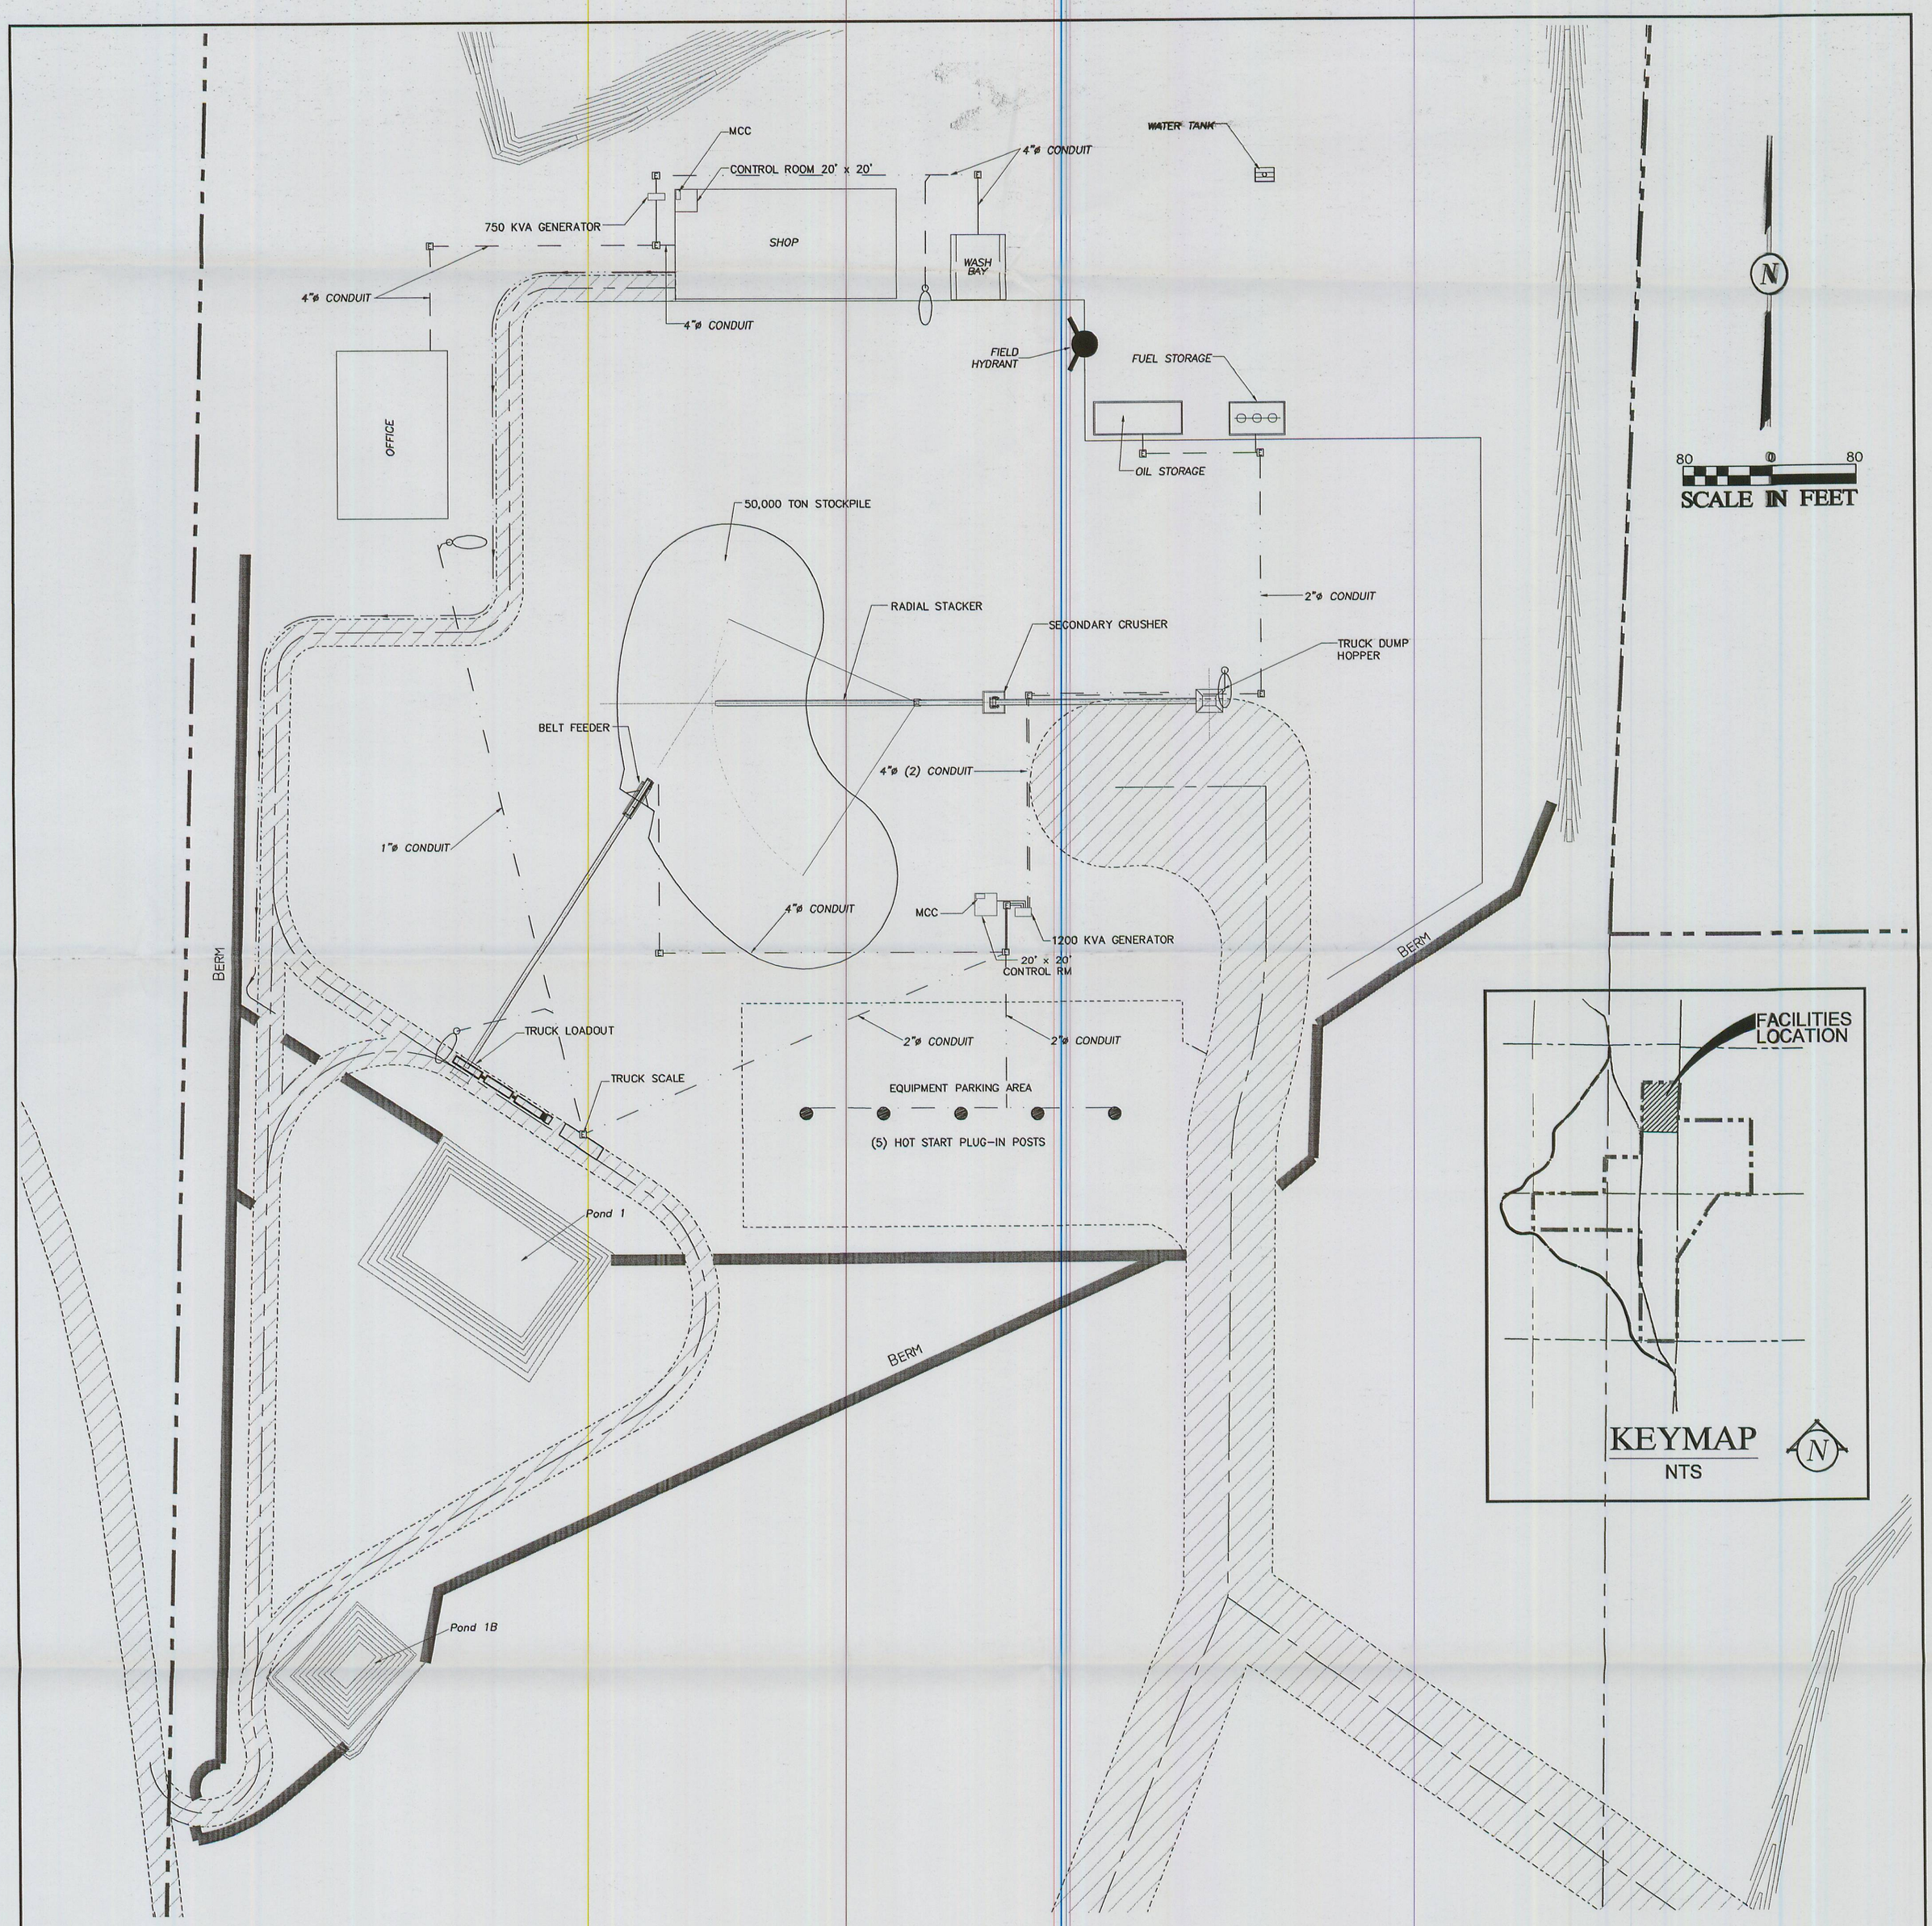

FACILITIES SITE PLAN VIEW
SCALE: 1" = 80'

NOTE: NOT DESIGNED FOR CONSTRUCTION, FOR BONDING PURPOSES ONLY.

LEGEND:
- PROJECT AREA
- PRIVATE COAL OWNERSHIP
- COAL RECOVERY LINE
- SECTION LINE
- ELECTRICAL CONDUIT
- 200 W LIGHT POLE
- E ELECTRICAL PULLBOX
- DIVERSION DITCHES
- CENTERLINE
- WATER TANK / WELL

DRAWN BY:	CHECKED BY:
C. McCOURT G. Grossman	CRM/WES
DRAWING: 5-8B	DATE: 11/10/08
	SCALE: 1" = 80'
JOB NUMBER: 1400	SHEET

REVISIONS

DATE:	BY:

FACILITIES & STRUCTURES

ELECTRICAL

COAL HOLLOW PROJECT
ALTON, UTAH

DRAWING: 5-8B

Registered Professional Engineer
354279-2202
WILLIAM E. SPITZENBERG
12/08/08
State of Utah

Alton Coal Development
Coal Hollow Project
463 North 100 West, Suite 1
Cedar City, Utah 84720
Phone (435) 867-5331
Fax (435) 867-1192

INCORPORATED
OCT 15 2009
Div. of Oil, Gas & Mining

RECEIVED
DEC 22 2008
DIV. OF OIL, GAS & MINING

C:\documents and settings\gina\my documents\8071011 Alton Coal Development\dwg\5-4_5-5_5-8B.dwg, 12/5/2008 12:15:1 PM, gina, \\BULLOCHI8011\Xerox Wide Format Print System 8830