TABLE OF CONTENTS

ALL VOLUMES

R645-301-100 Through R645-301-800

Volume 1.....Chapter 1.....Legal, Financial, Compliance and Related Information

Chapter 2.....Soils

Volume 2.....Chapter 3.....Biology

Chapter 4.....Land Use and Air Quality

Volume 3, 4 & 5.....Chapter 5.....Engineering

Volume 6.....Chapter 6.....Geology

Volume 7 & 8.....Chapter 7.....Hydrology

Chapter 8.....Bonding and Insurance

Volume 9.....Confidential

INCORPORATED
INCORPORATED
OCT 15 2009
Div. of Oil, Gas & Mining
Div. of Oil, Gas & Mining

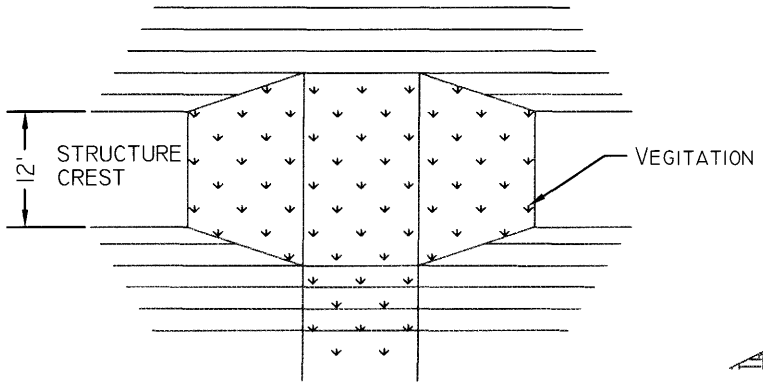

PLAN

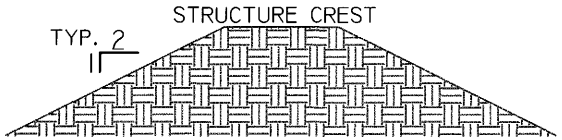

CROSS SECTION

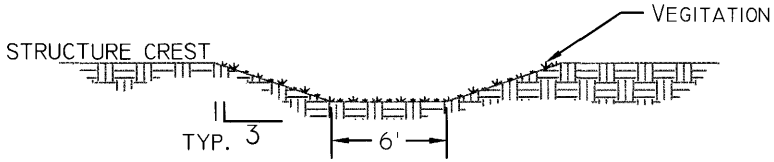

PROFILE

INCORPORATED
OCT 15 2009
Div. of Oil, Gas & Mining

DRAWN BY:	CHECKED BY:	IMPOUNDMENT SPILWAY DETAIL	
J. STANSFIELD	CRM		
DRAWING: 5-32	DATE: 4/20/07 Revised 12/4/08	COAL HOLLOW PROJECT ALTON, UTAH	
	SCALE: 1" = 20'		
JOB NUMBER: 1400	SHEET	DRAWING: 5-32	

Registered Professional Engineer
275875-2202
CHRIS R. McCOURT
12-14-08
State of Utah

Alton Coal Development
Coal Hollow Project
463 North 100 West, Suite 1
Cedar City, Utah 84720
Phone (435)867-5331
Fax (435)867-1192

RECEIVED
DEC 22 2008
DIV. OF OIL, GAS & MINING