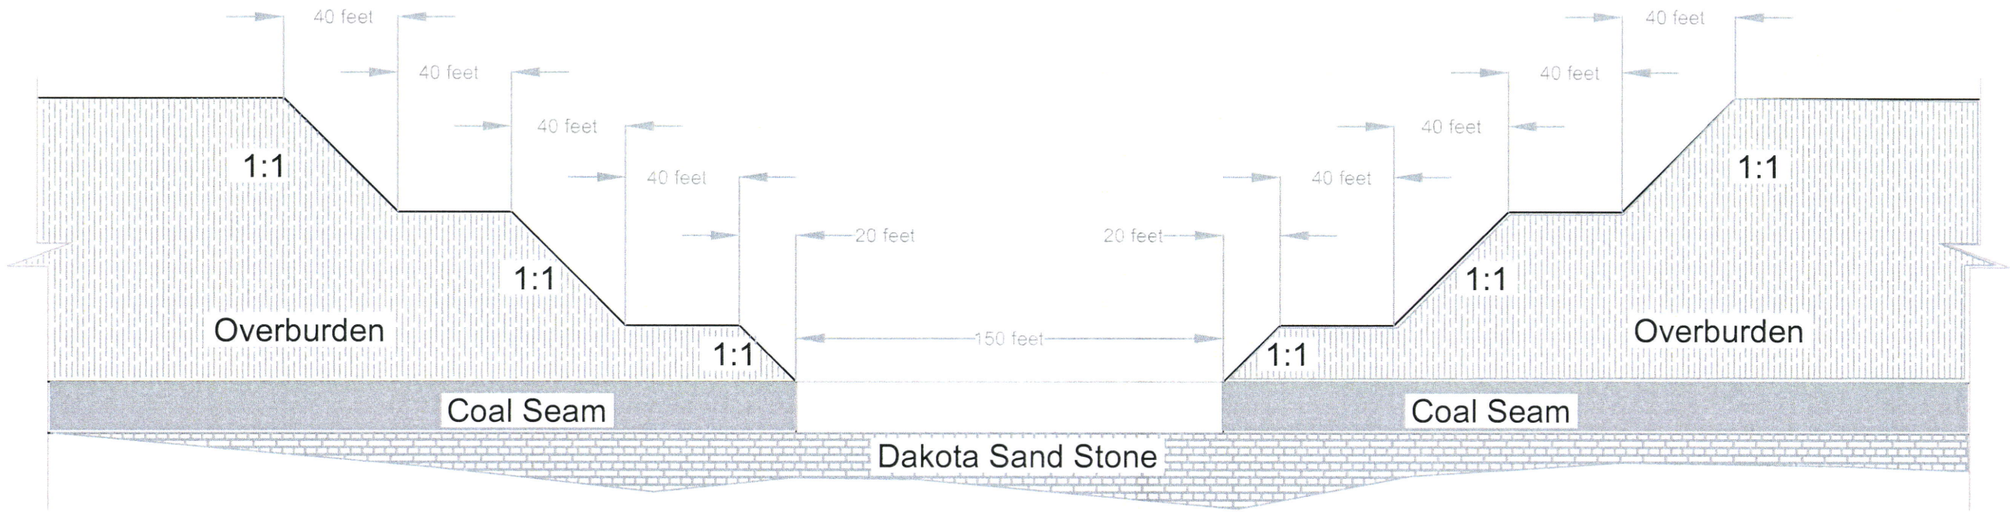

DRAWN BY: LWJ	CHECKED BY:	Typical Trench Detail for Highwall Mining	UTAH REGISTERED PROFESSIONAL ENGINEER #154168 DAN W. GUY 10/28/13	Alton Coal Development Coal Hollow Project
DRAWING: 5-41	DATE: 9/30/2013	COAL HOLLOW PROJECT ALTON, UTAH		463 North 100 West, Suite 1 Cedar City, Utah 84721 Phone (435)867-5331 Fax (435)867-1192
	SCALE: 1" = 50'			
JOB NUMBER: 1400	SHEET	DRAWING: 5-41		