RECEIVED
NOV 01 2013
DIV. OF OIL, GAS & MINING

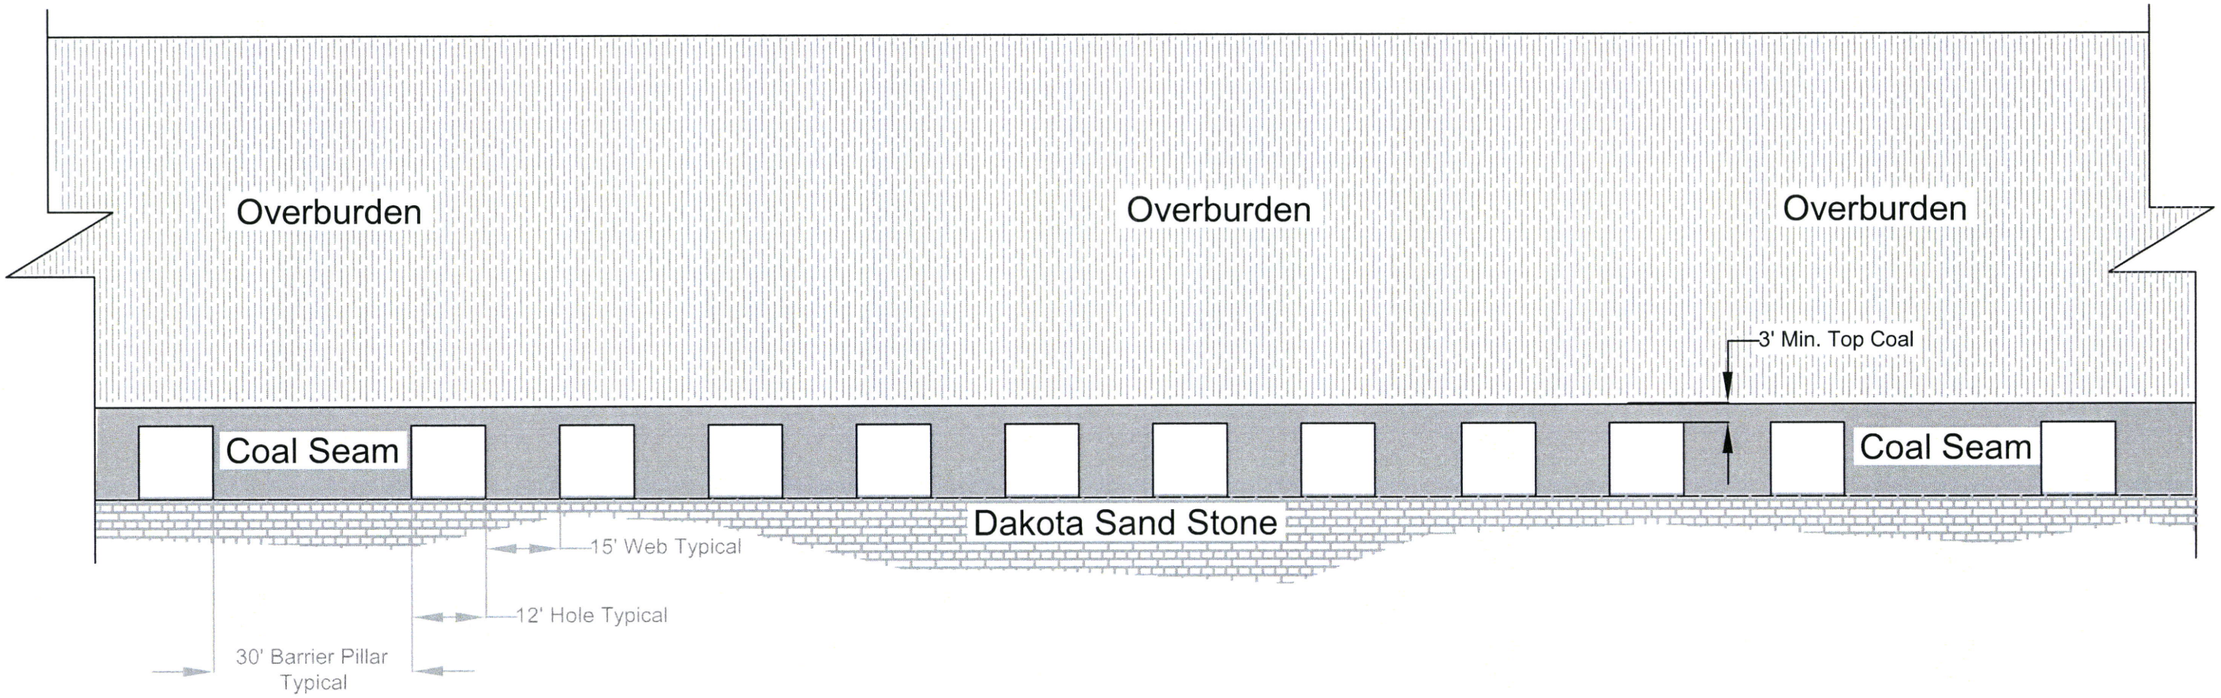

DRAWN BY: LWJ	CHECKED BY:	Typical Panel Detail 10 Holes per Panel for Under 150 feet Cover COAL HOLLOW PROJECT ALTON, UTAH DRAWING: 5-43	UTAH REGISTERED #154168 DAN W. GUY 10/28/13 PROFESSIONAL ENGINEER	Alton Coal Development Coal Hollow Project 463 North 100 West, Suite 1 Cedar City, Utah 84721 Phone (435)867-5331 Fax (435)867-1192
DRAWING: 5-43	DATE: 9/30/2013			
	SCALE: 1" = 25'			
JOB NUMBER: 1400	SHEET			