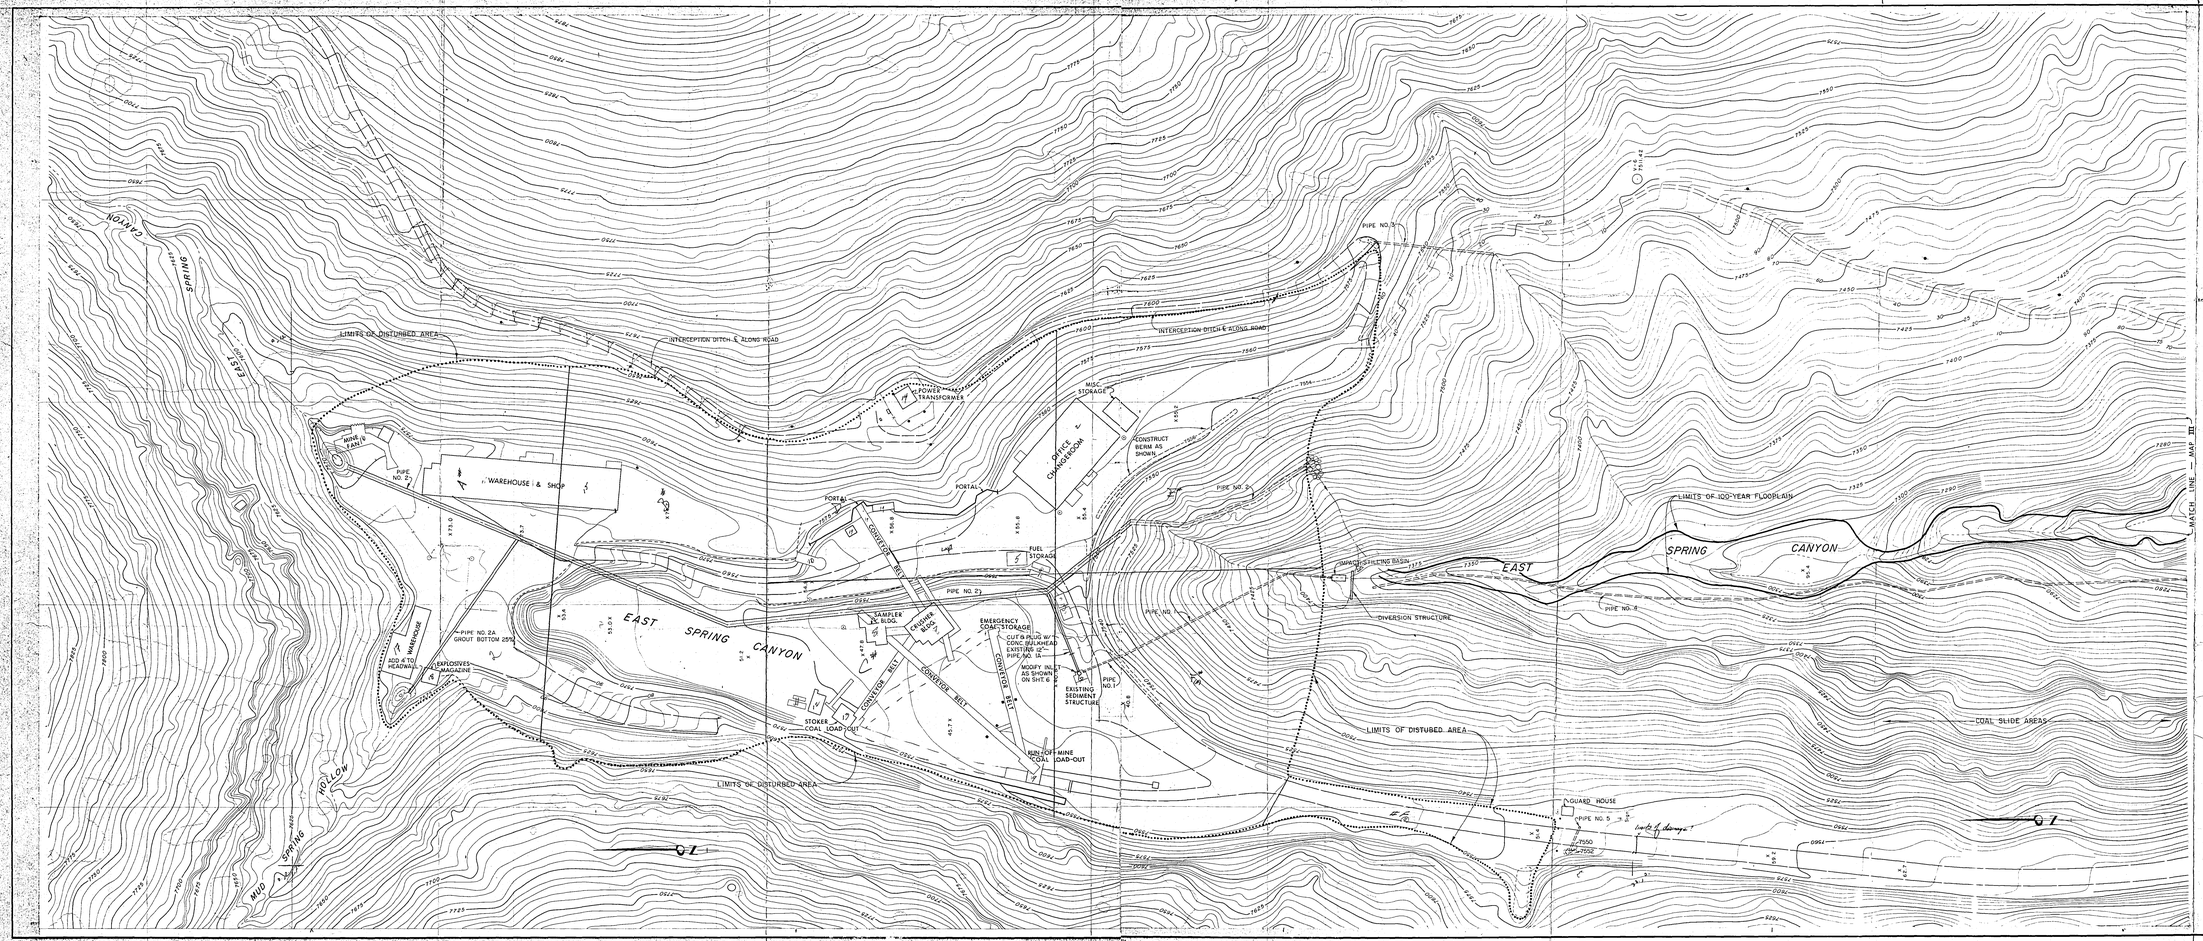

GENERAL NOTES

1. MAPPING FURNISHED BY BOVAY ENGINEERS, INC.
2. ALL PIPE INVERTS SHALL BE DETERMINED BY FIELD ENGINEER.

EXHIBIT 9-2

SOUTHERN UTAH FUEL COMPANY

MINE NO. 1
SITE PLAN
MAP – II

scale: 1" = 50'	merrick and company engineers and architects
drawn BRR	no. box 2026
checked MWG	10855 east bethany drive · denver, colorado 80222
approved	job no. 197-2904 date 9-14-79 sh. 2 of 8