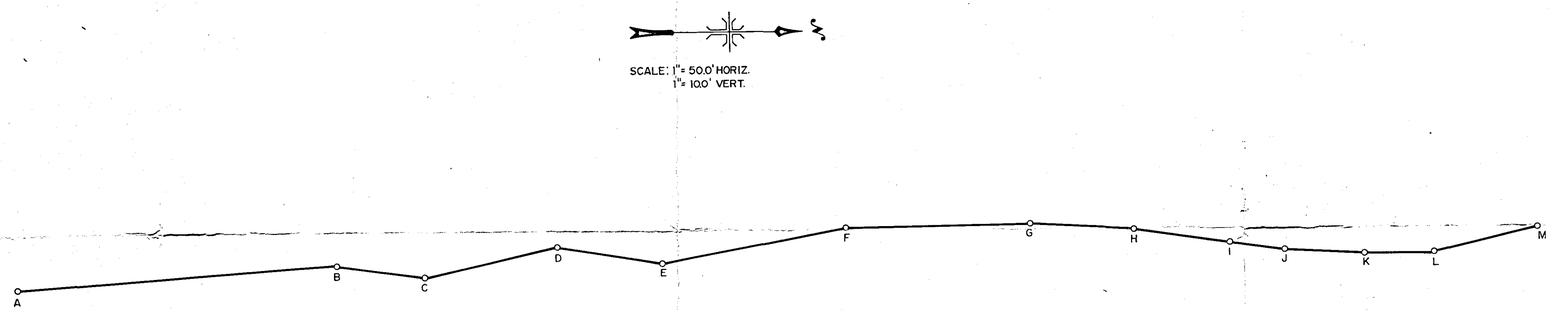

STA.	PT.	GROUND ELEV.	BEARING	DISTANCE
0+00	A	7268.9	N 2° 21'05"W	221.38
2+21.87	B	7285.2	N 9° 37'03"E	62.49
2+83.87	C	7289.8	N 10° 55'56"W	95.81
3+79.68	D	7293.5	N 10° 11'51"E	74.45
4+54.13	E	7300.3	N 8° 43'57"W	130.68
5+84.81	F	7307.3	N 0° 56'35"E	128.19
7+13.00	G	7328.6	N 5° 06'25"E	72.46
7+85.46	H	7333.3	N 9° 41'50"E	66.97
8+52.43	I	7342.4	N 10° 16'11"E	34.43
8+91.86	J	7348.1	N 4° 32'13"E	55.62
9+47.48	K	7352.5	N 1° 44'26"E	48.39
9+95.87	L	7363.4	N 11° 43'10"W	72.42
10+68.29	M	7378.0		

SURVEY FURNISHED BY SOUTHERN UTAH FUEL COMPANY

NOTE: ADD M.H. STA. 5+26.47

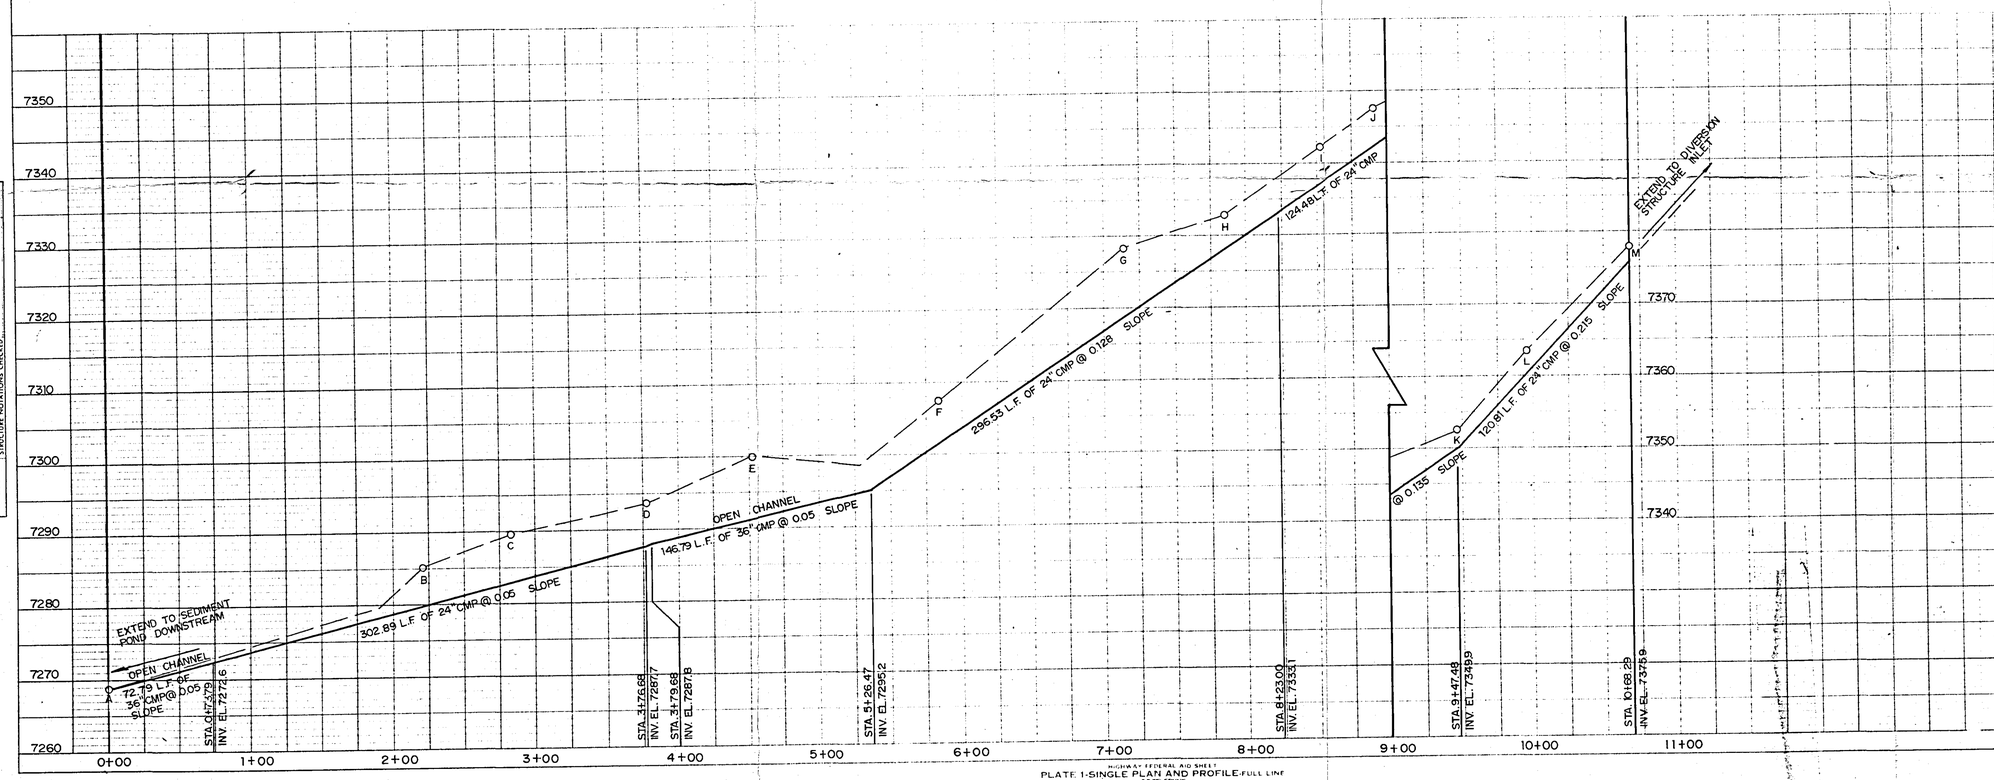

HIGHWAY FEDERAL AID SHEET
PLATE 1-SINGLE PLAN AND PROFILE-FULL LINE
TELEDYNE
PRINTED IN U.S.A.

EXHIBIT 9-4

SOUTHERN UTAH FUEL COMPANY

PIPE NO. 4
PLAN & PROFILE

scale: AS SHOWN
drawn CBL
checked
approved

merrick and company
engineers and architects
p.o. box 22026
10855 east bethany drive denver, colorado 80222
job no. 197-2904 date 9-17-79 sh. 4 of 8

PLAN
NOTE BOOK No.
SURVEYED
PLOTTED
ALIGNMENT CHECKED
RT. OF WAY CHECKED
BY
DATE

PROFILE
NOTE BOOK No.
SURVEYED
PLOTTED
GRADES CHECKED
B. M.'s NOTED
STRUCTURE NOTATIONS CHECKED
BY
DATE

RECEIVED
OCT 23 1979
STATE OF UTAH
Division of Oil, Gas & Mining