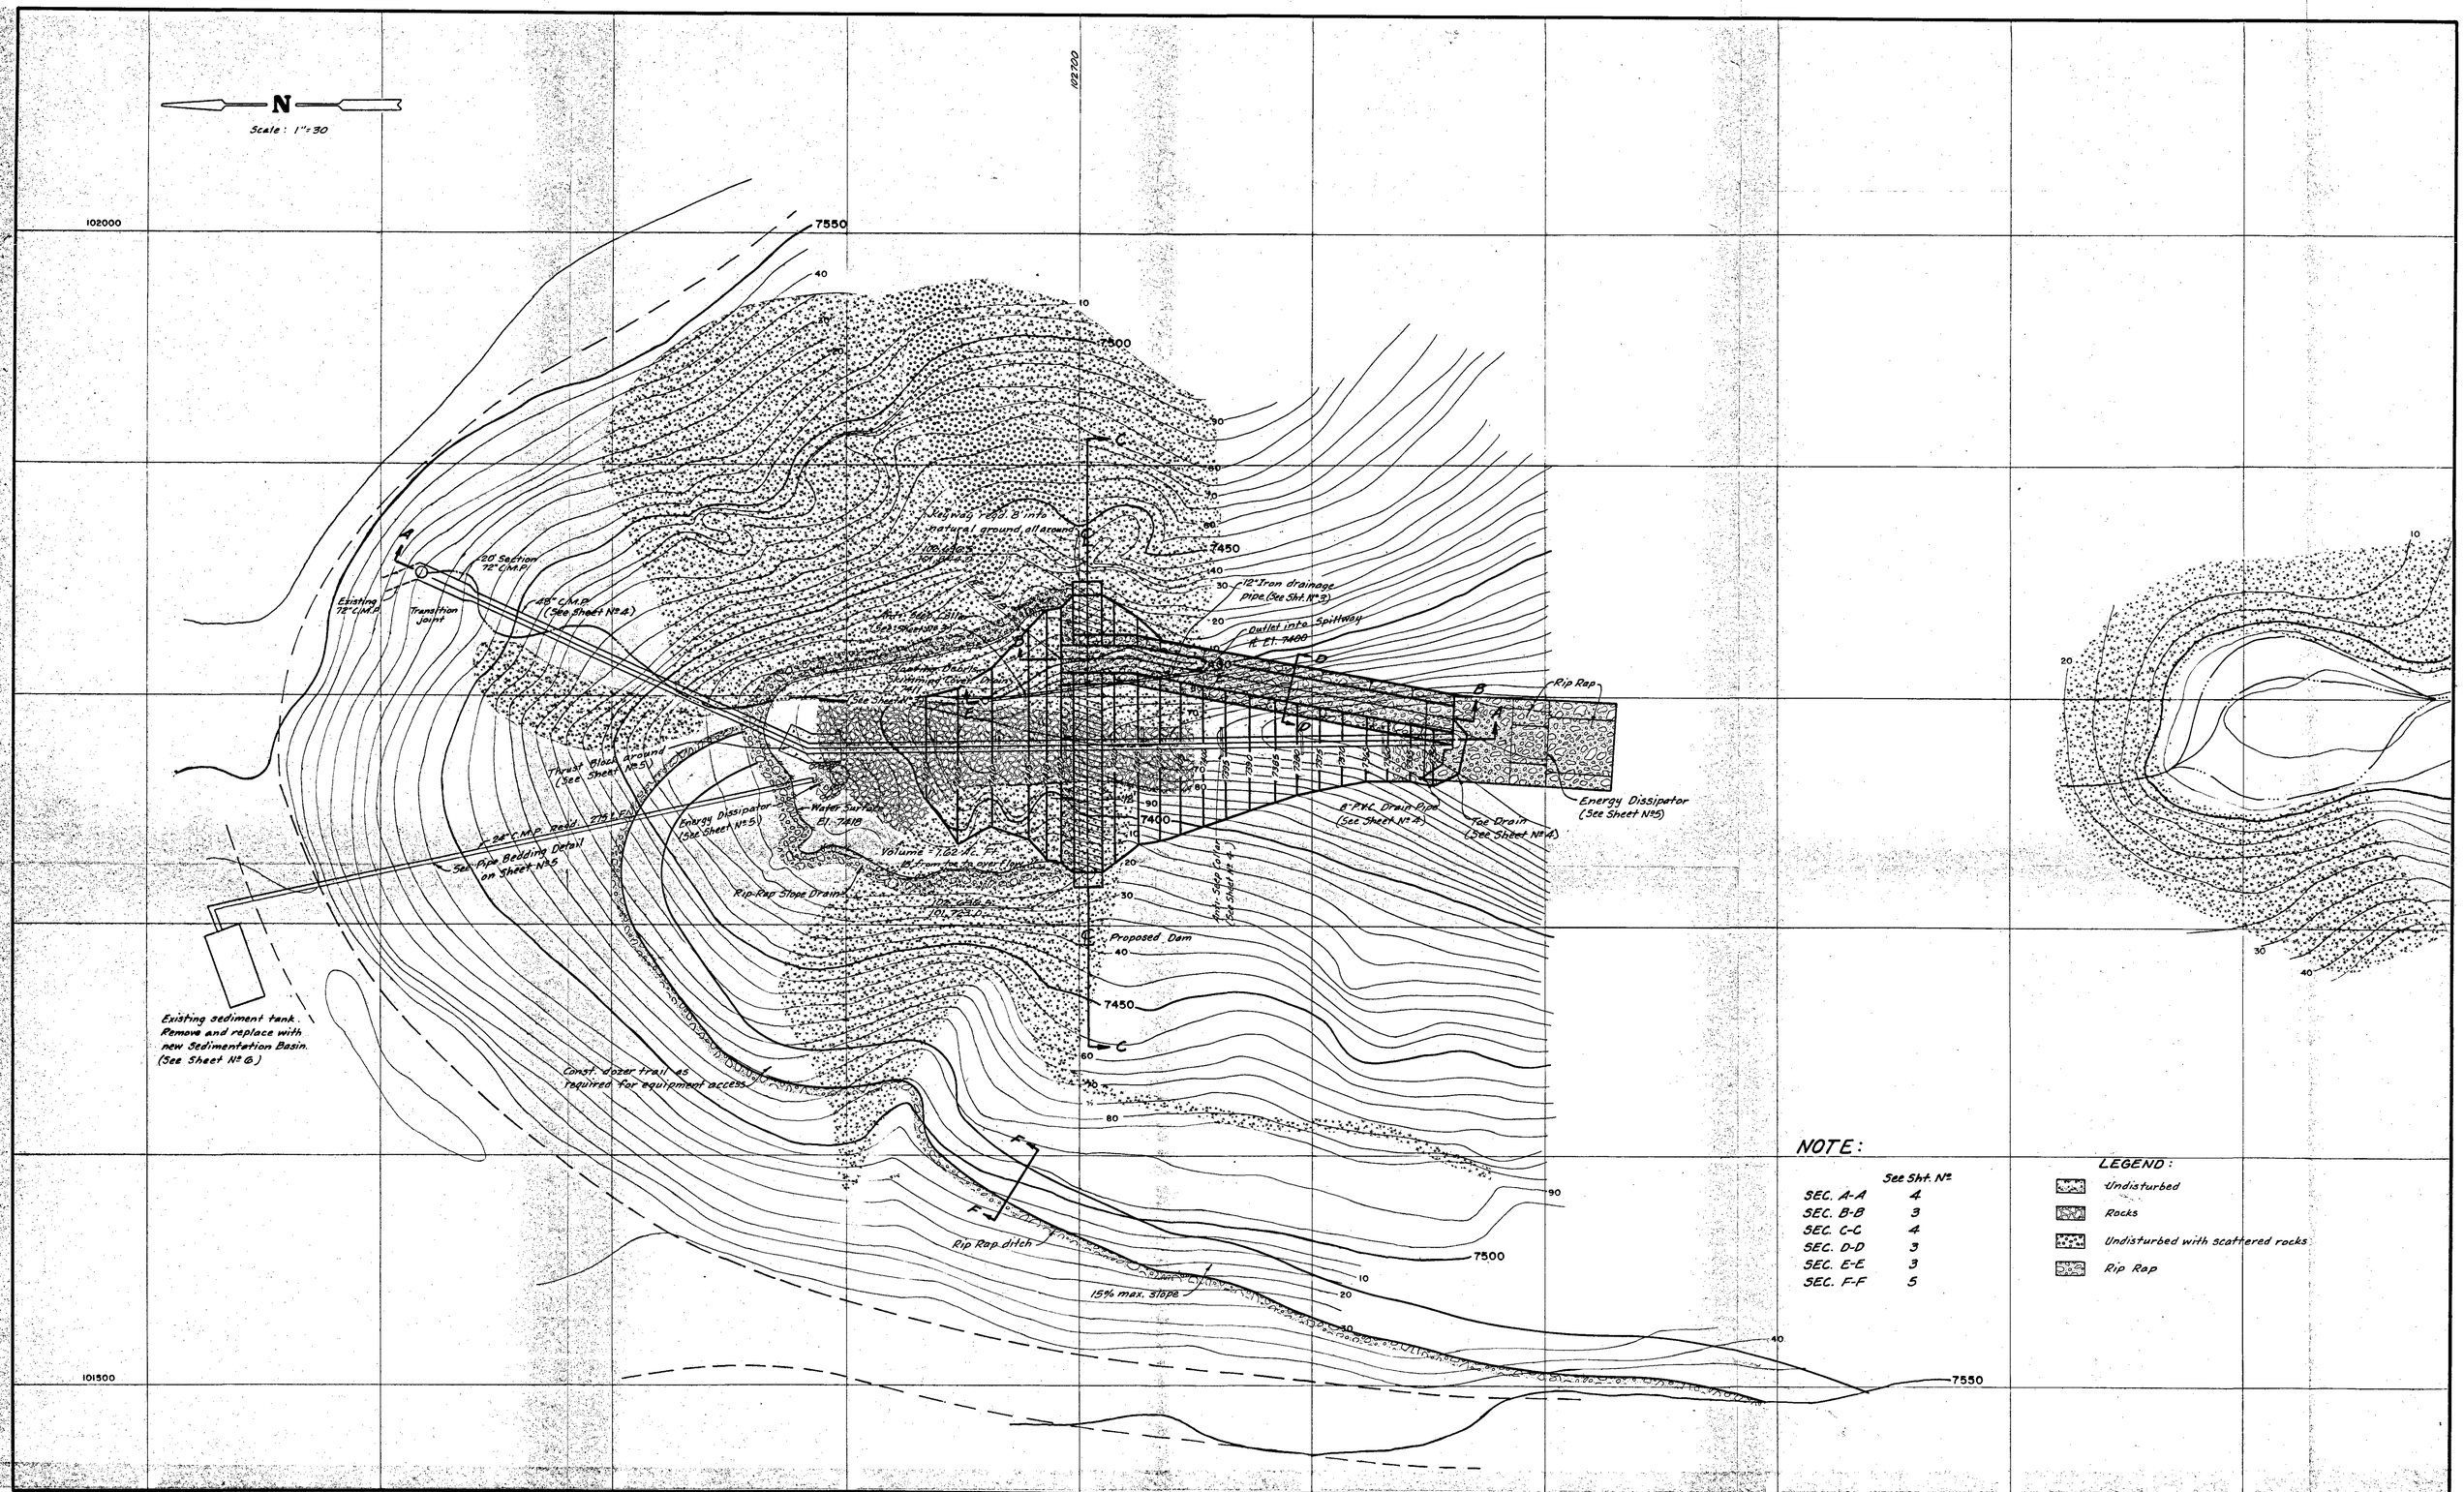

REVISIONS	
1.	4.
2.	5.
3.	6.

PROJECT NO. 600007.02 DESIGNED M.G.C.
DATE JUNE 12, 1980 DRAWN B.J.
SCALE 1"=30' APPROVED

VALLEY ENGINEERING, INC.
CIVIL AND ENVIRONMENTAL ENGINEERING
LAND PLANNING AND SITE DESIGN
LAND SURVEYING
LOGAN, UTAH RICHFIELD, UTAH OGDEN, UTAH

SOUTHERN UTAH FUEL CO.
SALINA, UTAH

PROPOSED SEDIMENTATION POND AND APPURTANENCES

SHEET 2 SHEETS

THESE PLANS AND SPECIFICATIONS ARE THE PROPERTY OF VALLEY ENGINEERING INC., 168 NORTH, 100 EAST, LOGAN, UTAH, 84321, AND SHALL NOT BE COPIED OR REPRODUCED WITHOUT THEIR WRITTEN PERMISSION