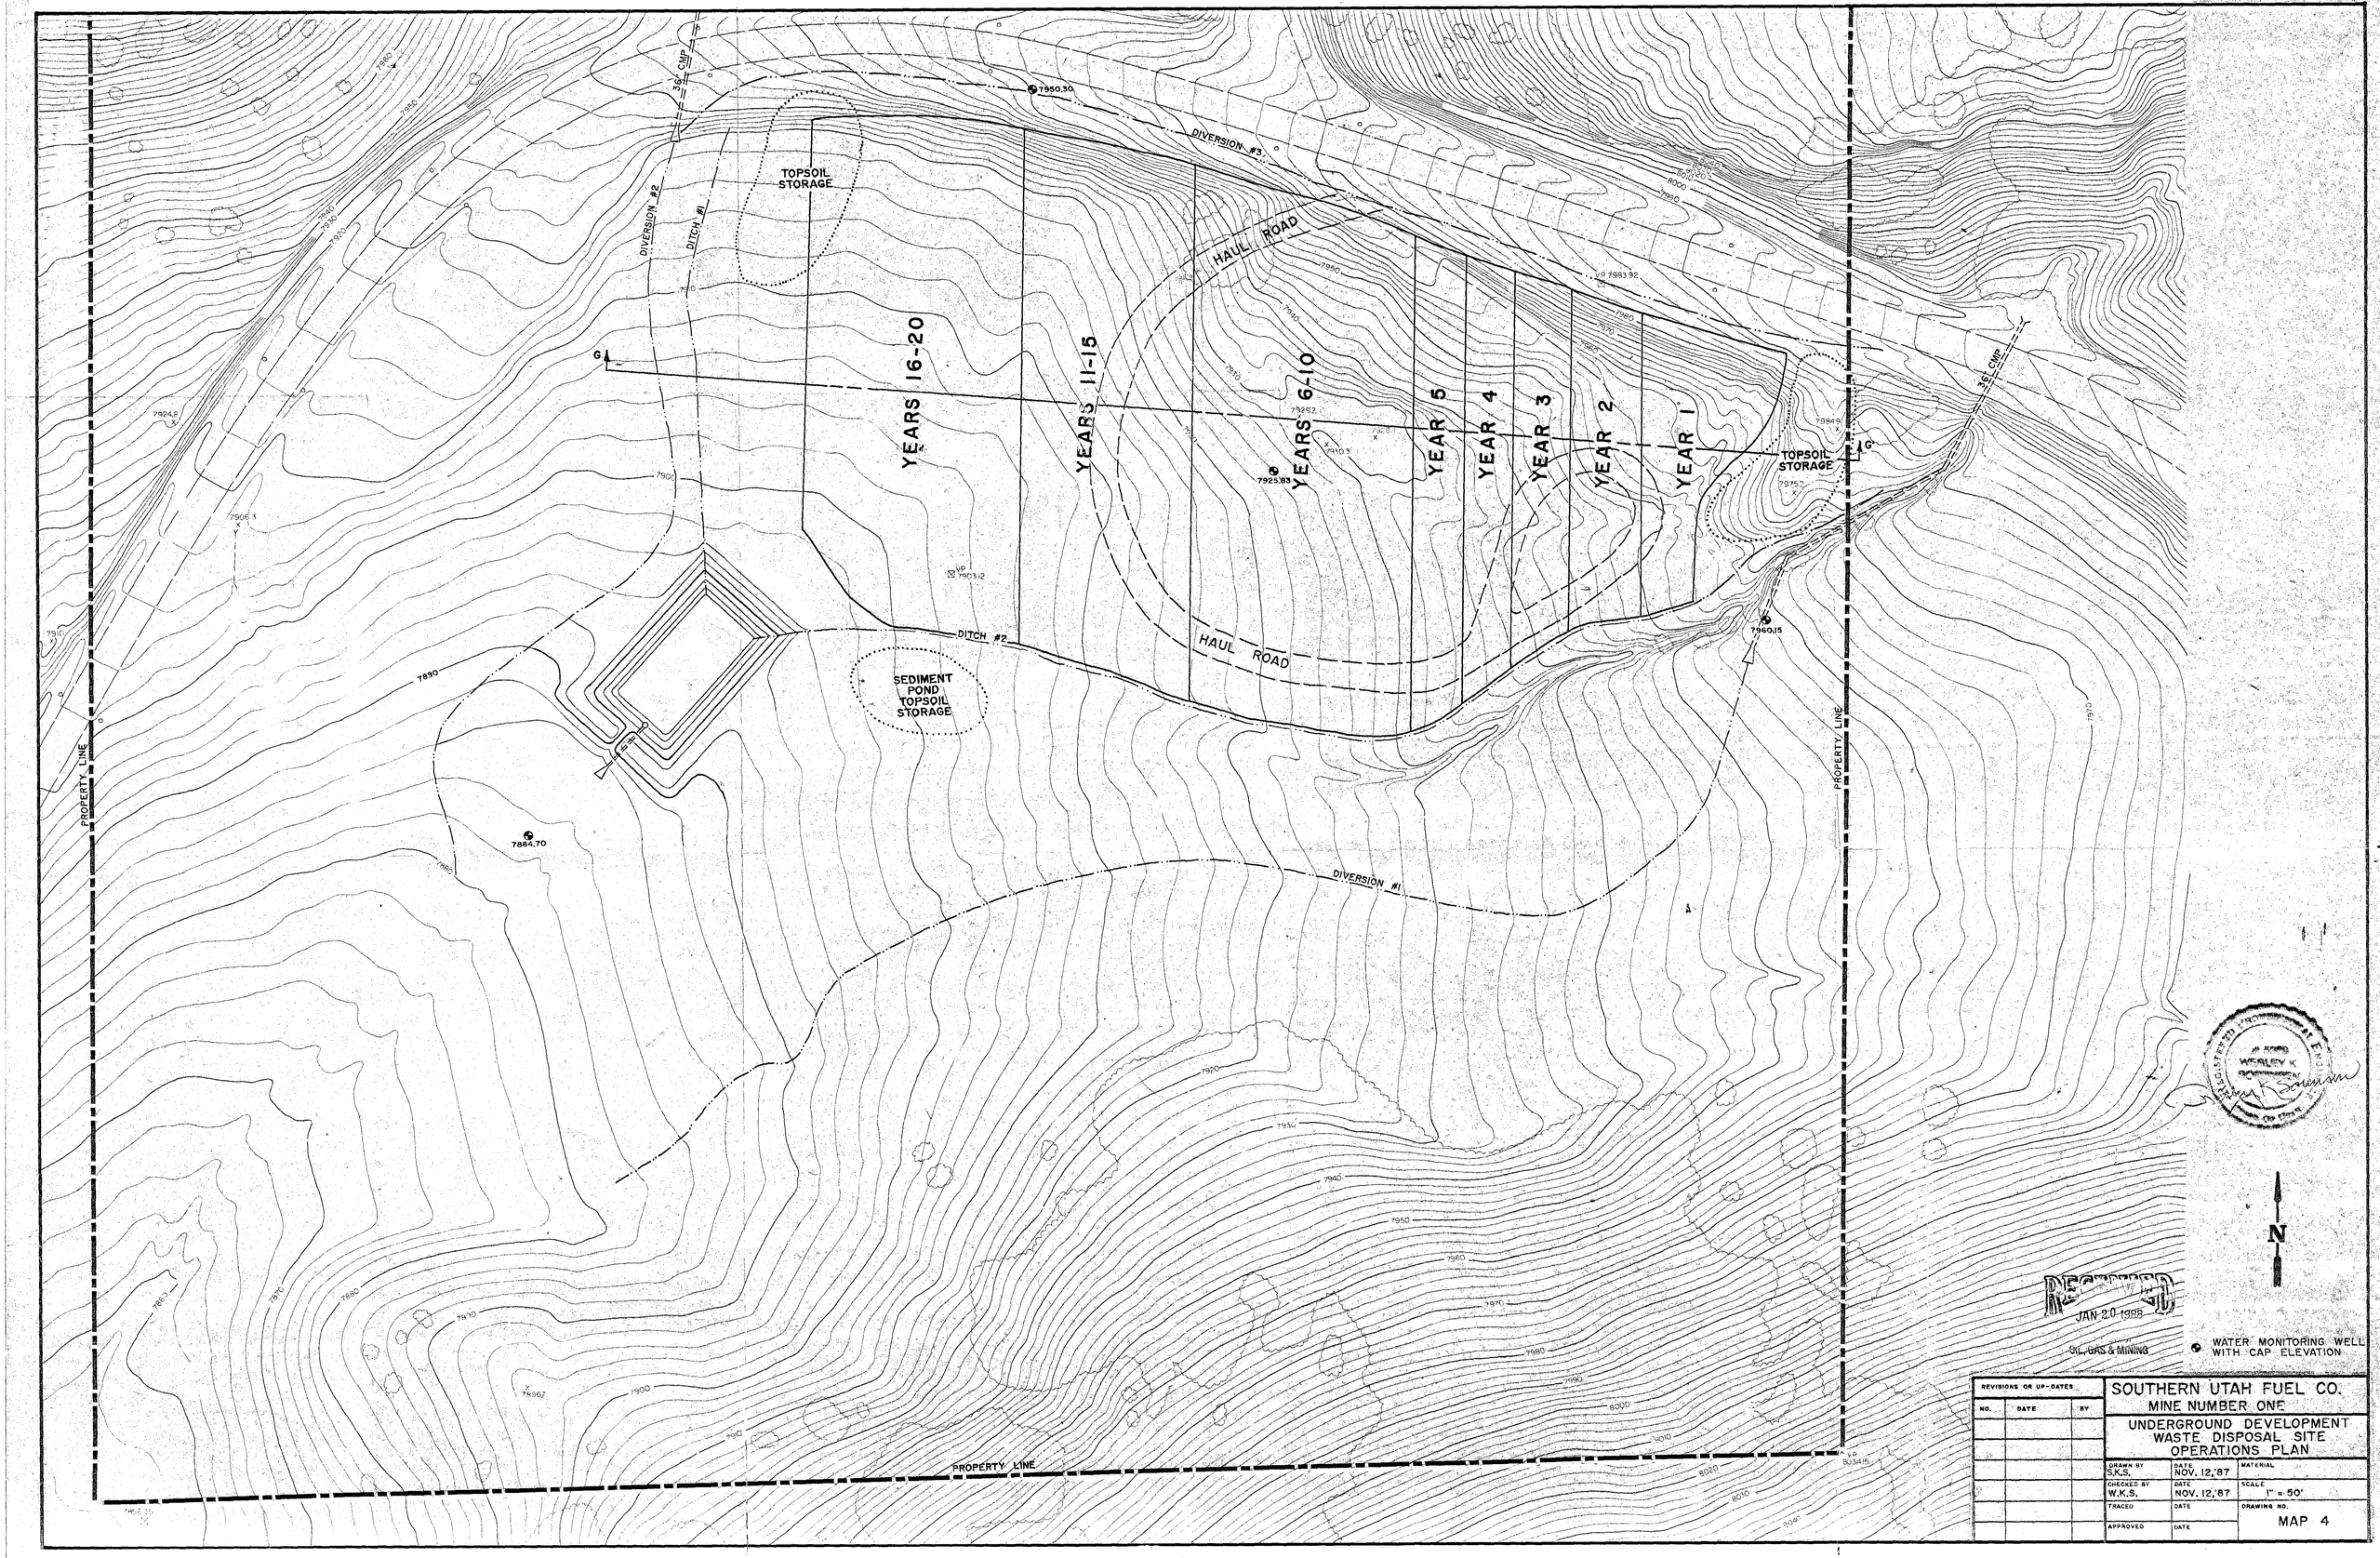
TOPSOIL STORAGE
DIVERSION #2
DITCH #1
36" CMP
7950.30
DIVERSION #3
HAUL ROAD
YEARS 16-20
YEARS 11-15
YEARS 6-10
YEAR 5
YEAR 4
YEAR 3
YEAR 2
YEAR 1
TOPSOIL STORAGE
36" CMP
G
G'
7925.83
7960.15
DITCH #2
HAUL ROAD
SEDIMENT POND TOPSOIL STORAGE
7884.70
DIVERSION #1
PROPERTY LINE
PROPERTY LINE
PROPERTY LINE
N
RECEIVED
JAN 20 1988
OIL, GAS & MINING
WATER MONITORING WELL WITH CAP ELEVATION
REGISTERED PROFESSIONAL ENGINEER
WESLEY K. SORENSEN
REVISIONS OR UP-DATES
NO. DATE BY
SOUTHERN UTAH FUEL CO.
MINE NUMBER ONE
UNDERGROUND DEVELOPMENT
WASTE DISPOSAL SITE
OPERATIONS PLAN
DRAWN BY S.K.S.
DATE NOV. 12,'87
MATERIAL
CHECKED BY W.K.S.
DATE NOV. 12,'87
SCALE 1" = 50'
TRACED
DATE
DRAWING NO.
APPROVED
DATE
MAP 4