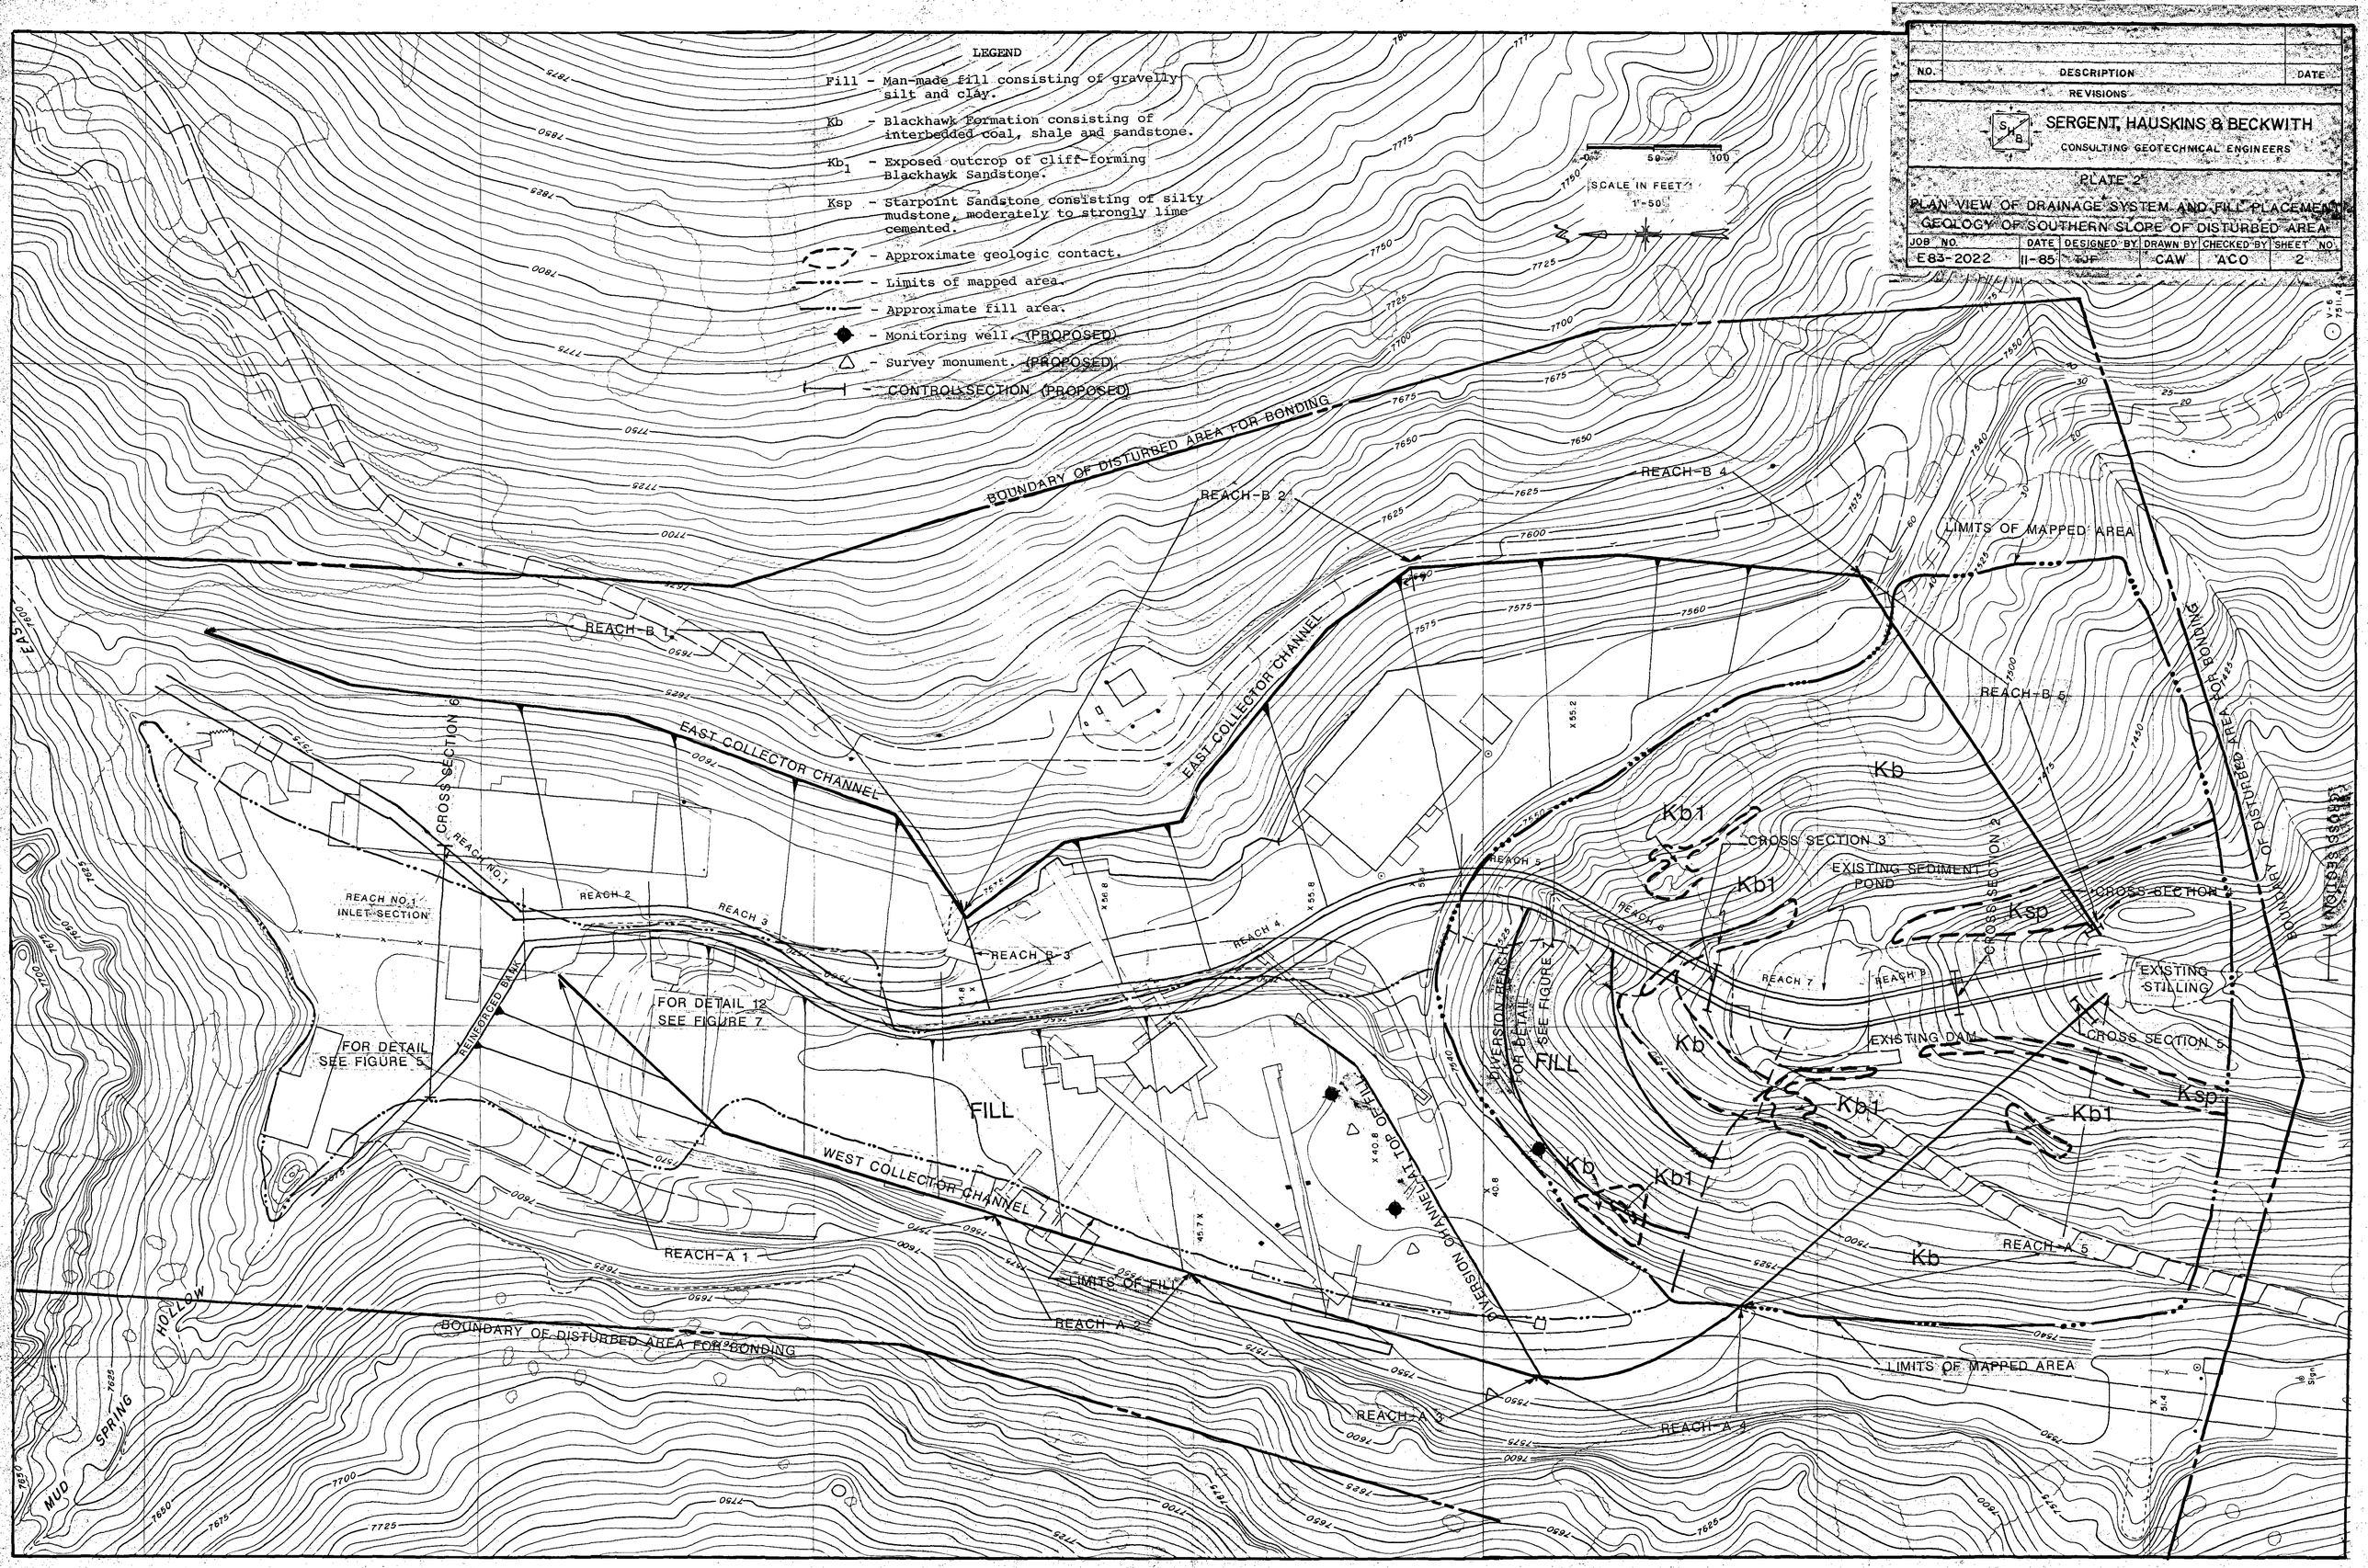

NO.	DESCRIPTION	DATE

REVISIONS

SERGENT, HAUSKINS & BECKWITH
CONSULTING GEOTECHNICAL ENGINEERS

PLATE 2
PLAN VIEW OF DRAINAGE SYSTEM AND FILL PLACEMENT
GEOLOGY OF SOUTHERN SLOPE OF DISTURBED AREA

JOB NO.	DATE	DESIGNED BY	DRAWN BY	CHECKED BY	SHEET NO.
E83-2022	11-85	TJF	CAW	ACO	2