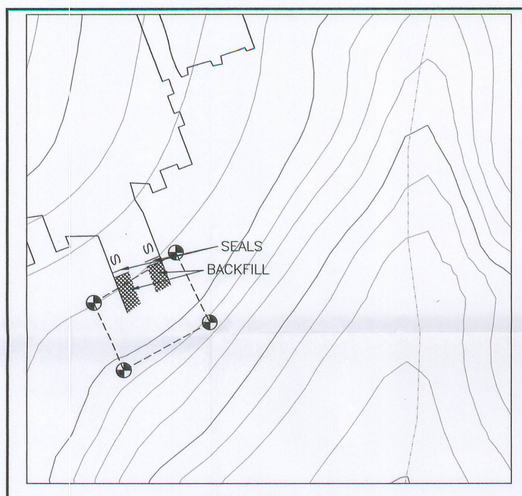

SOUTH PORTALS
SCALE: 1" = 100'

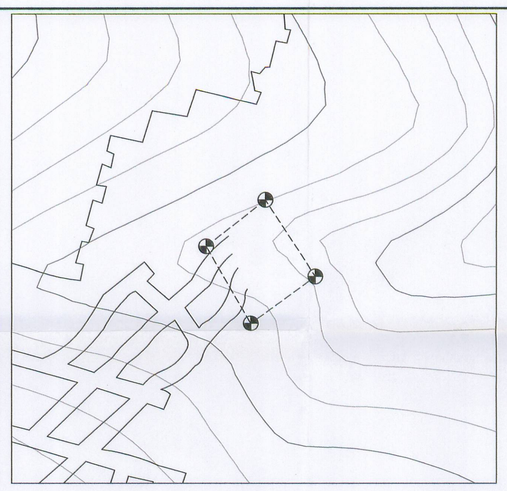

3 EAST PORTALS
SCALE: 1" = 100'

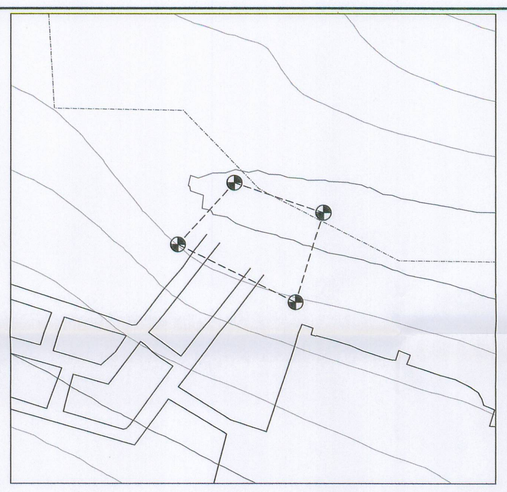

QUITCHUPAH PORTALS
SCALE: 1" = 100'

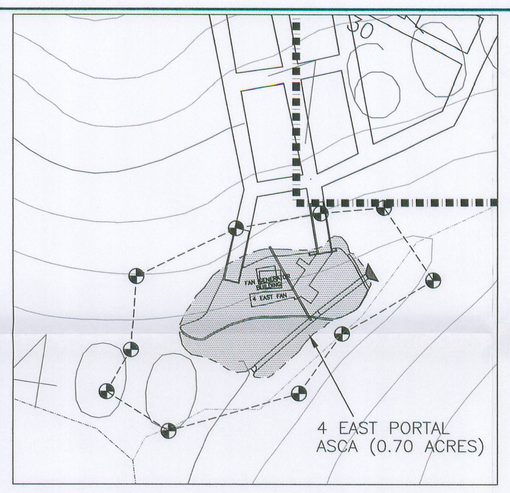

4 EAST FAN PORTALS
SCALE: 1" = 100'

SURFACE PORTAL FACILITIES – PRE MINING AND POST MINING TOPOGRAPHY

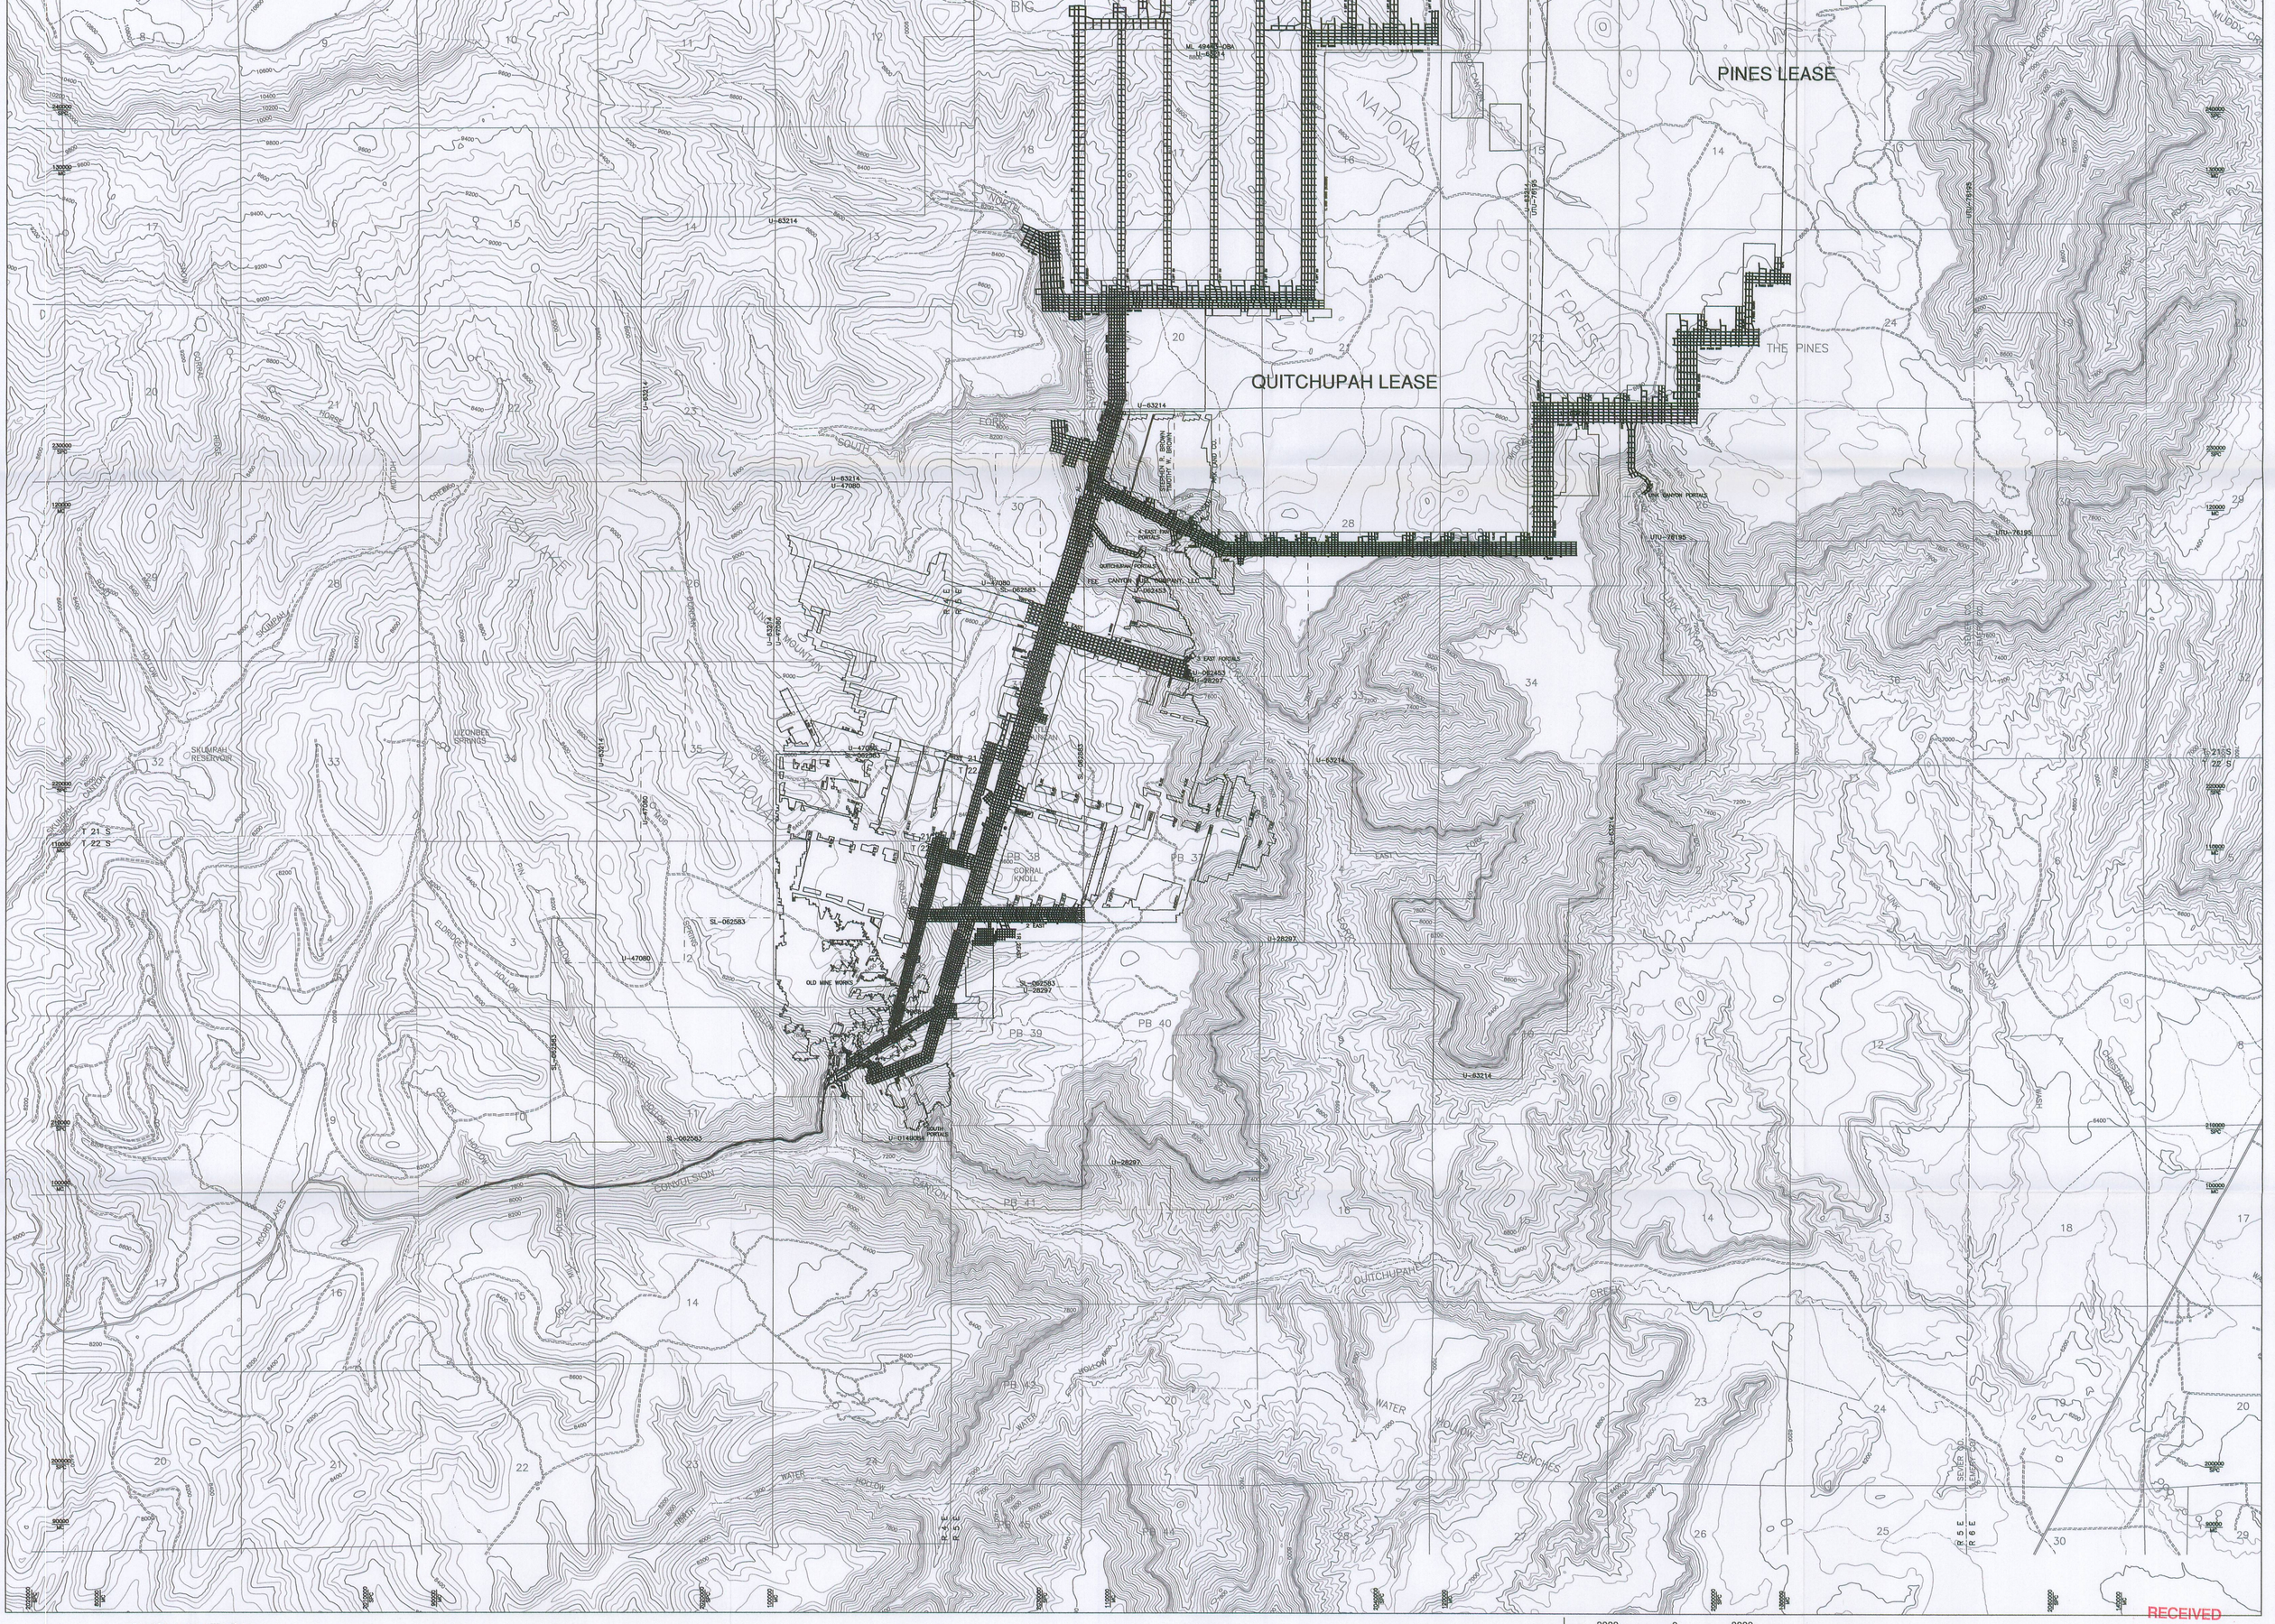

EXPLANATION

- SUFCO EXTERIOR LEASE BOUNDARY
- SUFCO INTERIOR LEASE BOUNDARY
- MINE COORDINATES
- STATE PLANE COORDINATES
- STREAM
- ESCARPEMENT
- OUTCROP
- PERENNIAL STREAM
- DISTURBED AREA BOUNDARY
- DISTURBED AREA BOUNDARY MARKER
- DRAIN LINE
- ALTERNATE SEDIMENT CONTROL AREA (ASCA)

File in:
- ☐ Confidential
- ☐ Shelf
- ☒ Expandable

Date Folder 06/09/10 or 04/10002
See Insert

REGISTERED PROFESSIONAL ENGINEER
~~5334504-2202~~
JOHN D. BYARS
STATE OF UTAH

I CERTIFY THE ITEMS SHOWN ON THIS DRAWING ARE ACCURATE TO THE BEST OF MY KNOWLEDGE

2000 0 2000

REVISIONS OR UP-DATES		
NO.	DATE	BY
5	MAR. 01, 2000	MLD
6	NOV. 12, 2003	MLD
7	JUNE 17, 2004	MLD
8	MAY 8, 2007	MLD
9	MAY 24, 2010	MLD

DATE:	MAY 26, 1999
DESIGNED BY:	
DRAWN BY:	BDH
CHECKED BY:	MLD
SCALE:	1" = 2000'

FILENAME: H:\DRAWINGS\MRP\PLATES\PLATE 5-2Cv9.DWG

RECEIVED
JUN 03 2010
DIV. OF OIL, GAS & MINING

Canyon Fuel Company, LLC
SUFCO Mine

DETAIL OF PORTAL SURFACE FACILITIES

597 SOUTH SR 24
SALINA, UTAH 84654

DRAWING OR MAP NUMBER PLATE 5-2Cv9