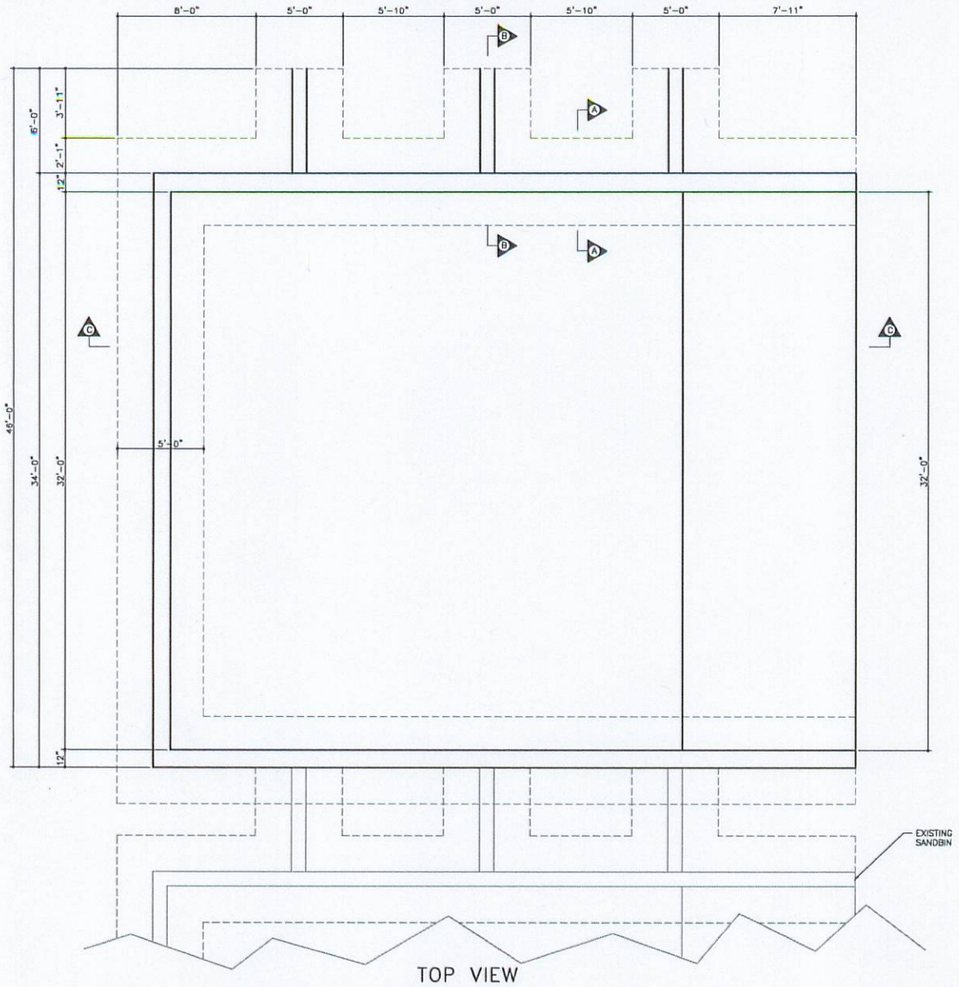

TOP VIEW

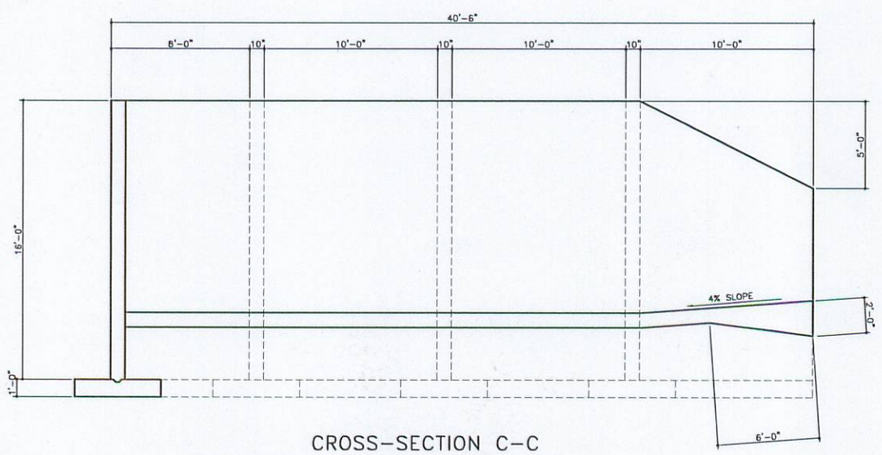

CROSS-SECTION C-C

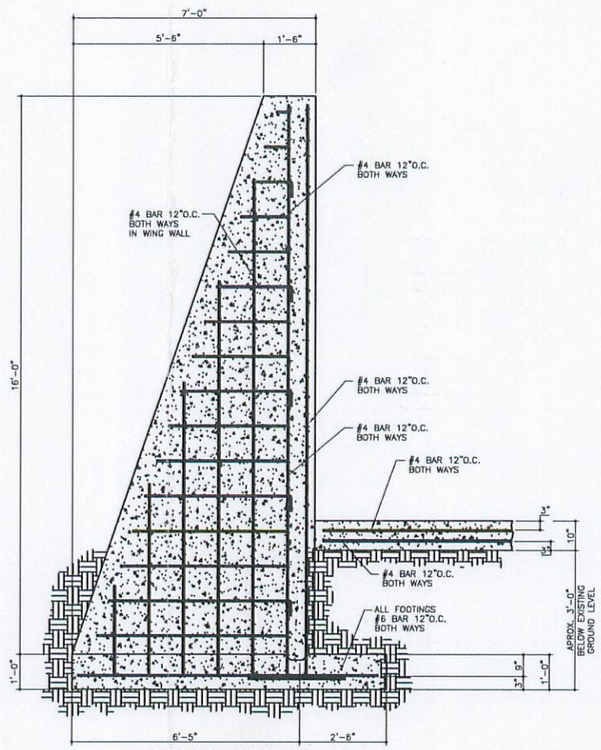

CROSS-SECTION B-B

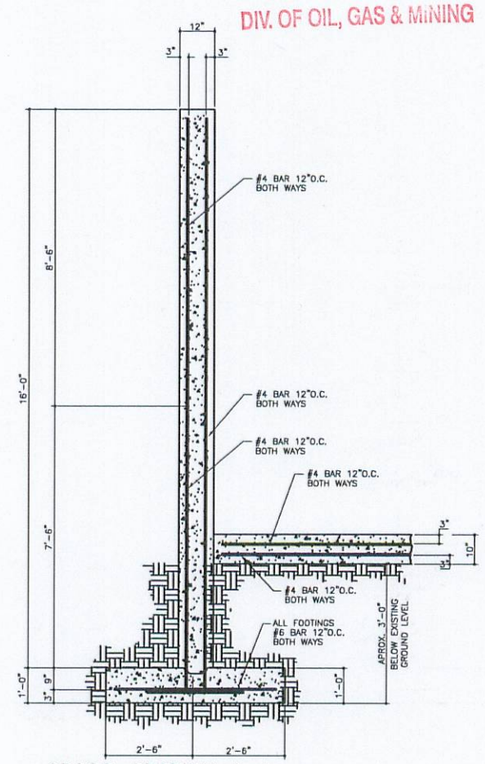

CROSS-SECTION A-A

REGISTERED PROFESSIONAL ENGINEER #323980-2202 WESTON J. MORRIS STATE OF UTAH 2/8/11

RECEIVED
FEB 14 2011
DIV. OF OIL, GAS & MINING

NOTES:

1- CONCRETE TYPE II CEMENT CLASS AA (AE) 6.5 BAG.

2- ALL REINFORCING STEEL TO BE EPOXY-COATED WITH THE ENDS PAINTED OR DIPPED WHEN CUT.

3- ALL REINFORCING STEEL DOWELS TO EXTEND A MINIMUM OF 24 INCHES.

4- ONE INCH CHAMFER ON FRONT AND TOP EDGES OF WALLS.

REVISIONS				
NO.	DATE	REQ. BY	DWG. BY	REMARKS

Canyon Fuel Company, LLC
SUFCO Mine
597 South SR 24 – Salina, UT 84654
(435) 286-4880 Phone
(435) 286-4499 Fax

PROPOSED NEW COAL STORAGE BIN

SCALE:	DATE:	DRAWN BY:	ENGINEER:	SHEET NO.
1/4" = 1'-0"	02/08/2011	SKS.	WJN	1
CHECKED BY: WJN	FILE NAME: H:\DRAWINGS\TIPPLE\NEW-COALBIN.DWG			