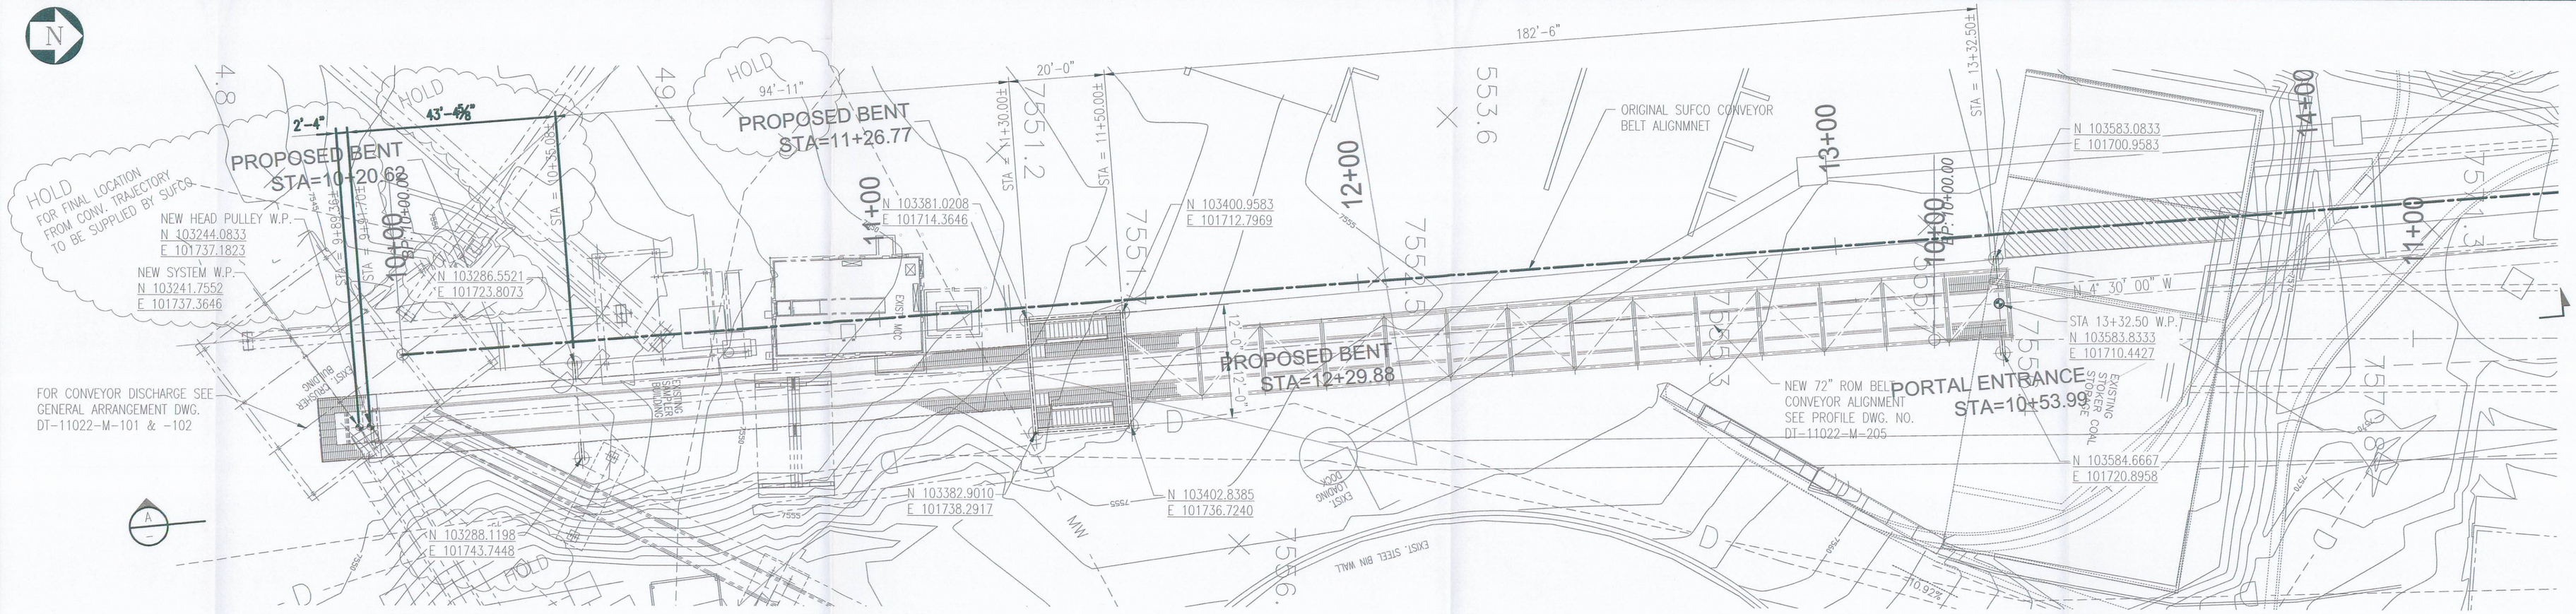

PLAN

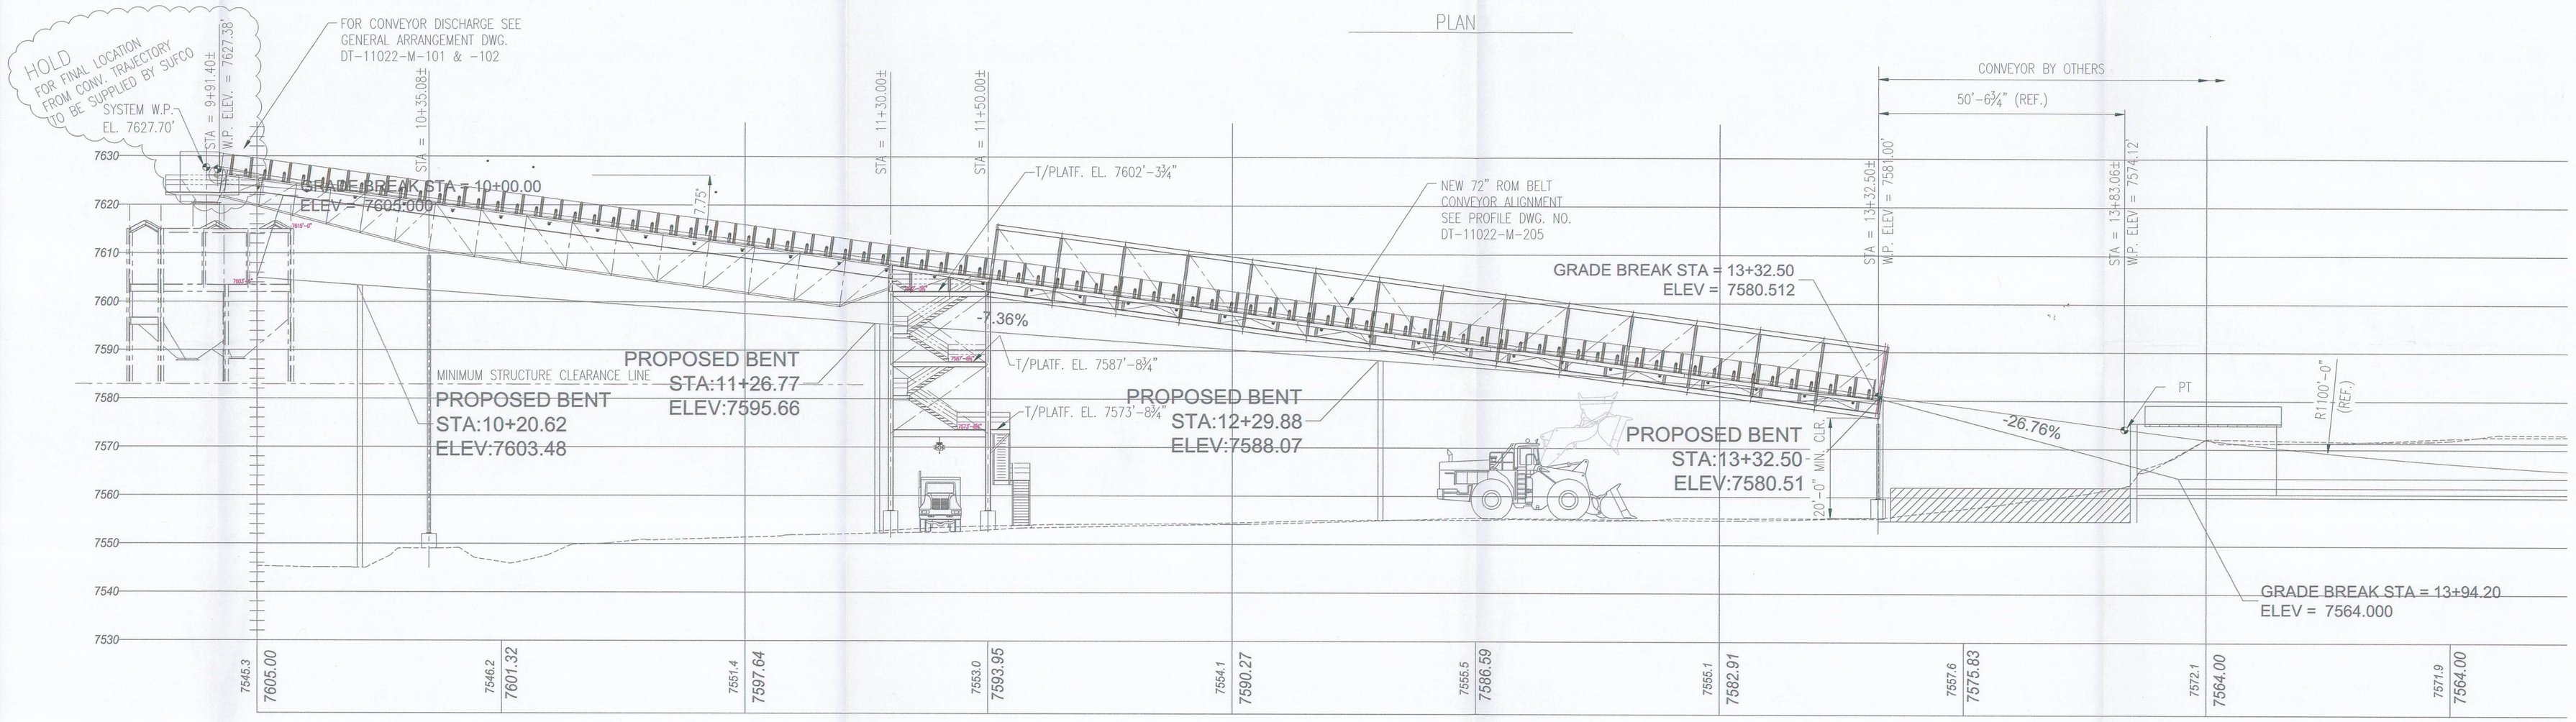

VIEW A

STATUS PRINT
4-11-2011

SCALE
0 10 20 30 40 50 60
(FEET)
1/16"=1'-0"

NOTES:
1. THE NEW SYSTEM WORK POINT IS THE CENTERLINE INTERSECTION OF THE EXISTING AND NEW ROM BELT CONVEYORS.

RECEIVED
APR 21 2011
DIV. OF OIL, GAS & MINING

REVISIONS						REFERENCE DRAWINGS		ISSUE RECORD					ENGR RECORD		
NO	DESCRIPTION	DATE	BY	CHK	APP	DRAWING NO	TITLE	DATE	ISS	REV	TO	FOR		BY	DATE
								4-1-11	1	A	CLIENT	REVIEW & COMMENT		EJC	03-30-11

FLSmidth
PLANT SYSTEMS GROUP - SALT LAKE CITY, UTAH

TITLE
SUFCO MINE
SURFACE FACILITIES EXPANSION
NEW 72" ROM CONVEYOR
OVERALL GENERAL ARRANGEMENT

FOR CANYON FUELS CO. LLC. SALINA, UTAH

DWG SIZE	SCALE	JOB NO	DRAWING NO	REV
D	1/16"=1'-0"	11022	DT-11022-M-100	A

04/11/11 13:25
Filename: DT-11022-M-100.DWG Rev: A
FLS_24x36

©2011 FLSmidth A/S. All material herein is copyrighted property of FLSmidth A/S and may not be reproduced, published, or used in any way without the prior written consent of FLSmidth A/S. All rights reserved worldwide.