C/041/002 Incoming

#4885

Canyon Fuel Company, LLC
A Subsidiary of Bowie Resource Holdings, LLC

Sufco Mine
Kenneth E. May
General Manager
597 South SR24
Salina, Utah 84654
(435) 286-4400
Fax (435) 286-4499

April 16, 2015

RECEIVED
APR 20 2015
DIV. OF OIL, GAS & MINING

Permit Supervisor, Utah Coal Regulatory Program
Utah Division of Oil, Gas and Mining
1594 West North Temple, Suite 1210
PO Box 145801
Salt Lake City, UT 84114-5801

Re: Amendment to MRP to add Chain Link Fence and Gates at Annex Building, Task ID#4781, Sufco Mine, Canyon Fuel Company, LLC, Permit Number C/041/0002

Dear Sirs:

Please find enclosed with this letter an amendment to the Sufco Mine Permit to address the addition of a chain link fence and gates within the fence along the front of the Annex Building. A drawing of the fence location is provided as is bonding for removal of the fence at reclamation. The reclamation costs were originally included with this amendment, however the entire bond has now been revised and submitted is association with deficiencies from the Division's Midterm review.

If you have questions or need addition information please contact Vicky Miller at (435)286-4481.

CANYON FUEL COMPANY, SUFCO Mine

Kenneth May
General Manager

Encl.

cc: DOGM Correspondence File

APPLICATION FOR COAL PERMIT PROCESSING

Permit Change ☒ New Permit ☐ Renewal ☐ Exploration ☐ Bond Release ☐ Transfer ☐

Permittee: Canyon Fuel Company, LLC
Mine: Sufco Mine **Permit Number:** C/041/0002
Title: Amendment to MRP to add Chain Link Fence and Gates at the Annex Building, Task ID#4781
Description, Include reason for application and timing required to implement:

Instructions: If you answer yes to any of the first eight (gray) questions, this application may require Public Notice publication.

☐ Yes ☒ No 1. Change in the size of the Permit Area? Acres: _____ Disturbed Area: _____ ☐ increase ☐ decrease.
☐ Yes ☒ No 2. Is the application submitted as a result of a Division Order? DO# _____
☐ Yes ☒ No 3. Does the application include operations outside a previously identified Cumulative Hydrologic Impact Area?
☐ Yes ☒ No 4. Does the application include operations in hydrologic basins other than as currently approved?
☐ Yes ☒ No 5. Does the application result from cancellation, reduction or increase of insurance or reclamation bond?
☐ Yes ☒ No 6. Does the application require or include public notice publication?
☐ Yes ☒ No 7. Does the application require or include ownership, control, right-of-entry, or compliance information?
☐ Yes ☒ No 8. Is proposed activity within 100 feet of a public road or cemetery or 300 feet of an occupied dwelling?
☐ Yes ☒ No 9. Is the application submitted as a result of a Violation? NOV # _____
☐ Yes ☒ No 10. Is the application submitted as a result of other laws or regulations or policies?
Explain: _____
☐ Yes ☒ No 11. Does the application affect the surface landowner or change the post mining land use?
☐ Yes ☒ No 12. Does the application require or include underground design or mine sequence and timing? (Modification of R2P2)
☐ Yes ☒ No 13. Does the application require or include collection and reporting of any baseline information?
☐ Yes ☒ No 14. Could the application have any effect on wildlife or vegetation outside the current disturbed area?
☐ Yes ☒ No 15. Does the application require or include soil removal, storage or placement?
☐ Yes ☒ No 16. Does the application require or include vegetation monitoring, removal or revegetation activities?
☒ Yes ☐ No 17. Does the application require or include construction, modification, or removal of surface facilities?
☐ Yes ☒ No 18. Does the application require or include water monitoring, sediment or drainage control measures?
☐ Yes ☒ No 19. Does the application require or include certified designs, maps or calculation?
☐ Yes ☒ No 20. Does the application require or include subsidence control or monitoring?
☒ Yes ☐ No 21. Have reclamation costs for bonding been provided?
☐ Yes ☒ No 22. Does the application involve a perennial stream, a stream buffer zone or discharges to a stream?
☐ Yes ☒ No 23. Does the application affect permits issued by other agencies or permits issued to other entities?

Please attach four (4) review copies of the application. If the mine is on or adjacent to Forest Service land please submit five (5) copies, thank you. (These numbers include a copy for the Price Field Office)

I hereby certify that I am a responsible official of the applicant and that the information contained in this application is true and correct to the best of my information and belief in all respects with the laws of Utah in reference to commitments, undertakings, and obligations, herein.

KENNETH E. MAY — Print Name
Kenneth E May 4/17/15 — Sign Name, Position, Date

Subscribed and sworn to before me this 17th day of April, 2015

Jill White
Notary Public

My commission Expires: _____, 20____}
Attest: State of _____} } ss:
County of _____

JILL WHITE
Notary Public
State of Utah
My Commission Expires 3/28/2016
COMMISSION NUMBER 654061

For Office Use Only:	Assigned Tracking Number:	Received by Oil, Gas & Mining
		RECEIVED APR 20 2015 DIV. OF OIL, GAS & MINING

APPLICATION FOR COAL PERMIT PROCESSING
Detailed Schedule Of Changes to the Mining And Reclamation Plan

Permittee: Canyon Fuel Company, LLC
Mine: Sufco Mine **Permit Number:** C/041/002
Title: Amendment to MRP to add Chain Link Fence and Gates at the Annex Building, Task ID#4781

Provide a detailed listing of all changes to the Mining and Reclamation Plan, which is required as a result of this proposed permit application. Individually list all maps and drawings that are added, replaced, or removed from the plan. Include changes to the table of contents, section of the plan, or other information as needed to specifically locate, identify and revise the existing Mining and Reclamation Plan. Include page, section and drawing number as part of the description.

			DESCRIPTION OF MAP, TEXT, OR MATERIAL TO BE CHANGED
☐ Add	☐ Replace	☐ Remove	M&RP
☒ Add	☐ Replace	☐ Remove	Appendix 5-11 - Upper Mine Yard Details
☐ Add	☐ Replace	☐ Remove	
☐ Add	☐ Replace	☐ Remove	
Any other specific or special instruction required for insertion of this proposal into the Mining and Reclamation Plan.	Received by Oil, Gas & Mining
April 16, 2015	RECEIVED APR 20 2015 DIV. OF OIL, GAS & MINING

APPENDIX 5-11

Upper Mine Yard Details

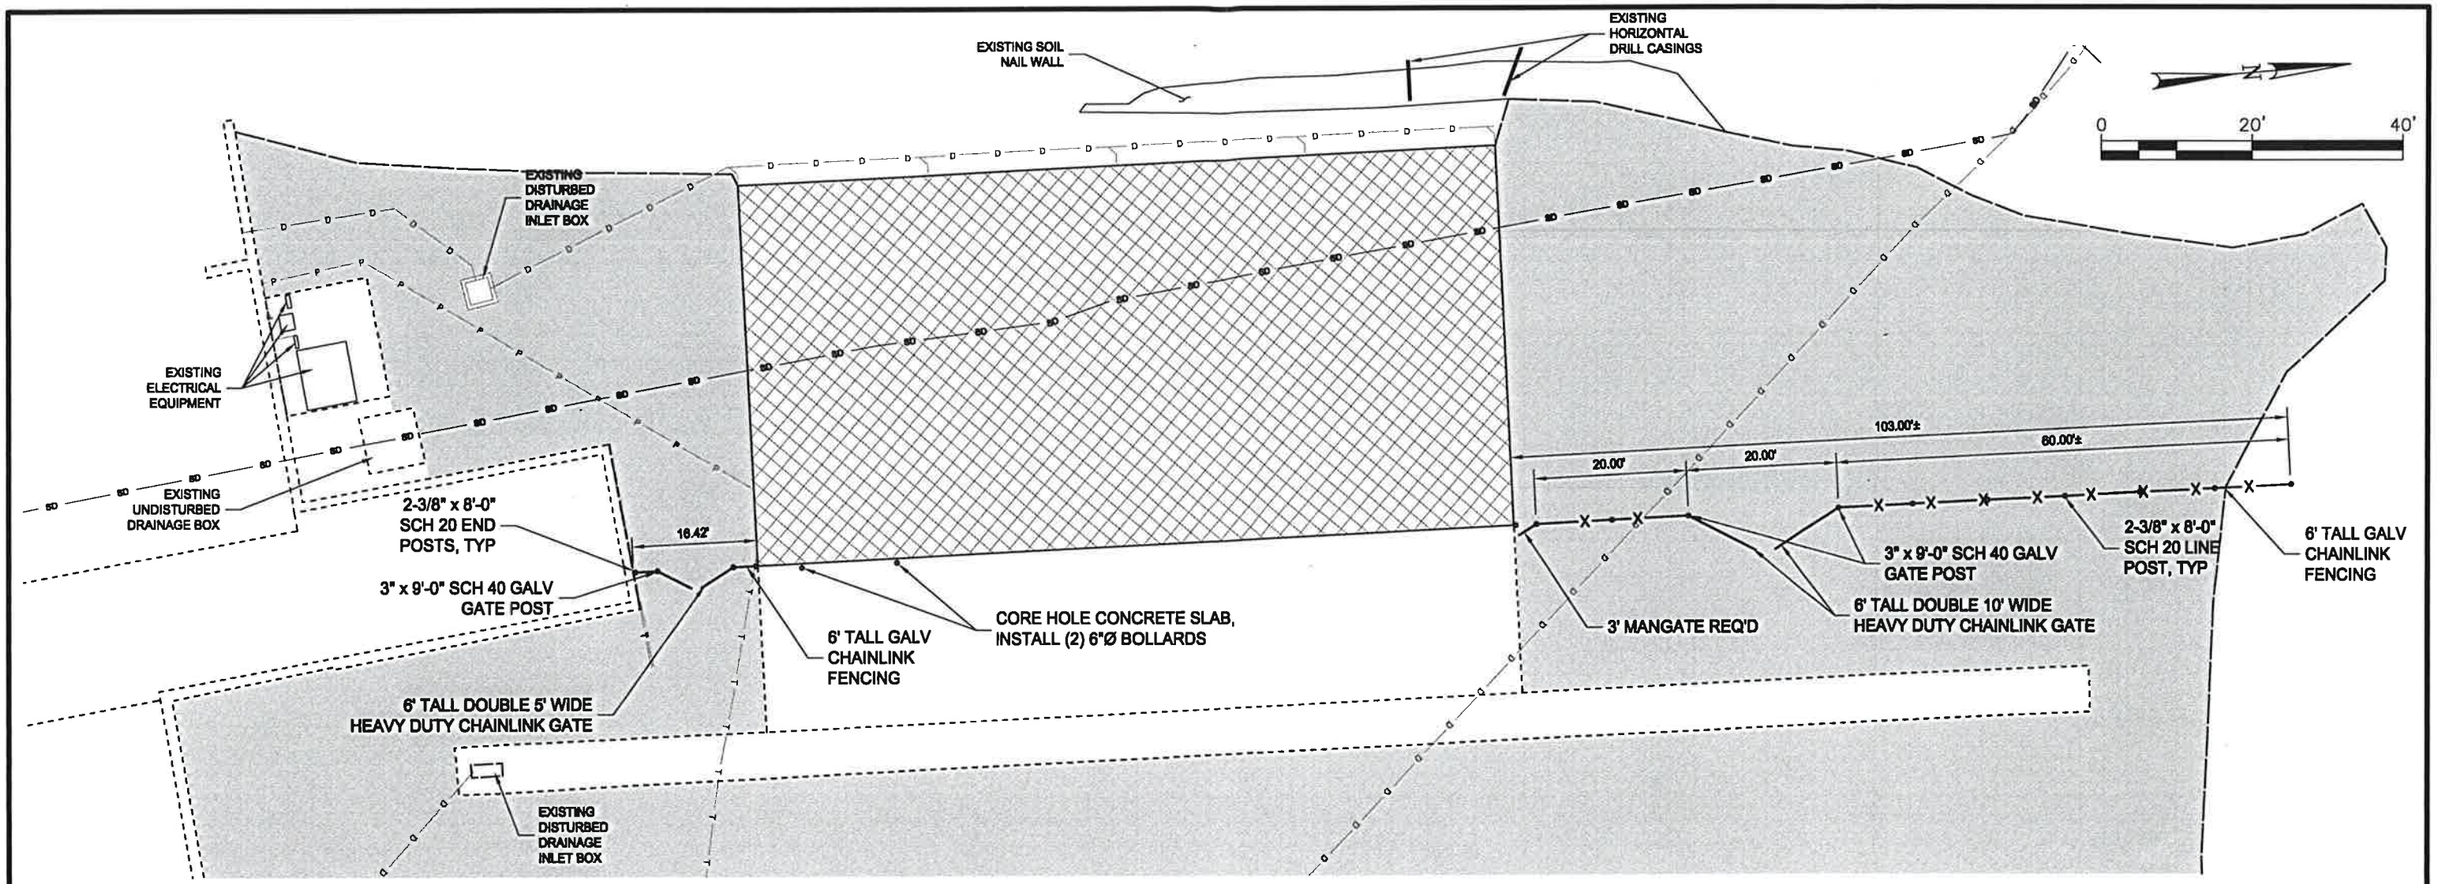

NOTES:

1. CORE DRILLING THROUGH 8" OF ASHPHALT WILL BE REQ'D FOR POST HOLES.
2. PLACE FENCE POSTS IN CONCRETE. 24" FOR LINE POSTS, AND 36" FOR GATE POSTS. FINISH CONCRETE FLUSH WITH ASPHALT PAVEMENT.
3. THERE IS AN EXISTING CONCRETE CAP OVER THE TUNNEL APPROXIMATELY 36" BELOW TOP OF ASPHALT.
4. 2-3/8" SCH 20 TOP AND BOTTOM RAIL REQ'D
5. END AND GATE BRACES REQ'D
6. BOLLARDS SHALL BE 6"Ø STEEL 60" IN HEIGHT, 36" ABOVE CONCRETE SLAB. PLACE IN CONCRETE, FINISH TO MATCH EXISTING SLAB.
7. FILL BOLLARDS WITH CONCRETE
8. PAINT BOLLARDS BRIGHT YELLOW

RECEIVED
APR 20 2015
DIV. OF OIL, GAS & MINING

LEGEND

- EXISTING ASPHALT
- EXISTING ANNEX BUILDING
- EXISTING EDGE OF CONCRETE
- EXISTING EDGE OF ASPHALT
- SD — EXISTING UNDISTURBED DRAINAGE PIPE
- D — EXISTING DISTURBED DRAINAGE PIPE
- P — EXISTING BURIED POWERLINE
- T — EXISTING BURIED TELEPHONE LINE
- X — PROPOSED 6' CHAINLINK FENCE
- PROPOSED CHAINLINK GATE

Canyon Fuel Company, LLC
SUFCO Mine
597 South SR 24 - Salina, UT 84654
(435) 286-4880 Phone
(435) 286-4499 Fax

ANNEX BUILDING

CHAINLINK FENCING PLAN

SCALE: 1" = 20'	DATE: 2/25/2015	DRAWN BY: T.R.B.	ENGINEER: J.D.B.	CHECKED BY: J.D.B.
FILE NAME: M:\PROJ\0112-001\dwg\FENCE_SITE.dwg				PROJ: 0112-001

REVISIONS

NO.	DATE	REQ. BY	DWG. BY	REMARKS

SHEET NO.

C101