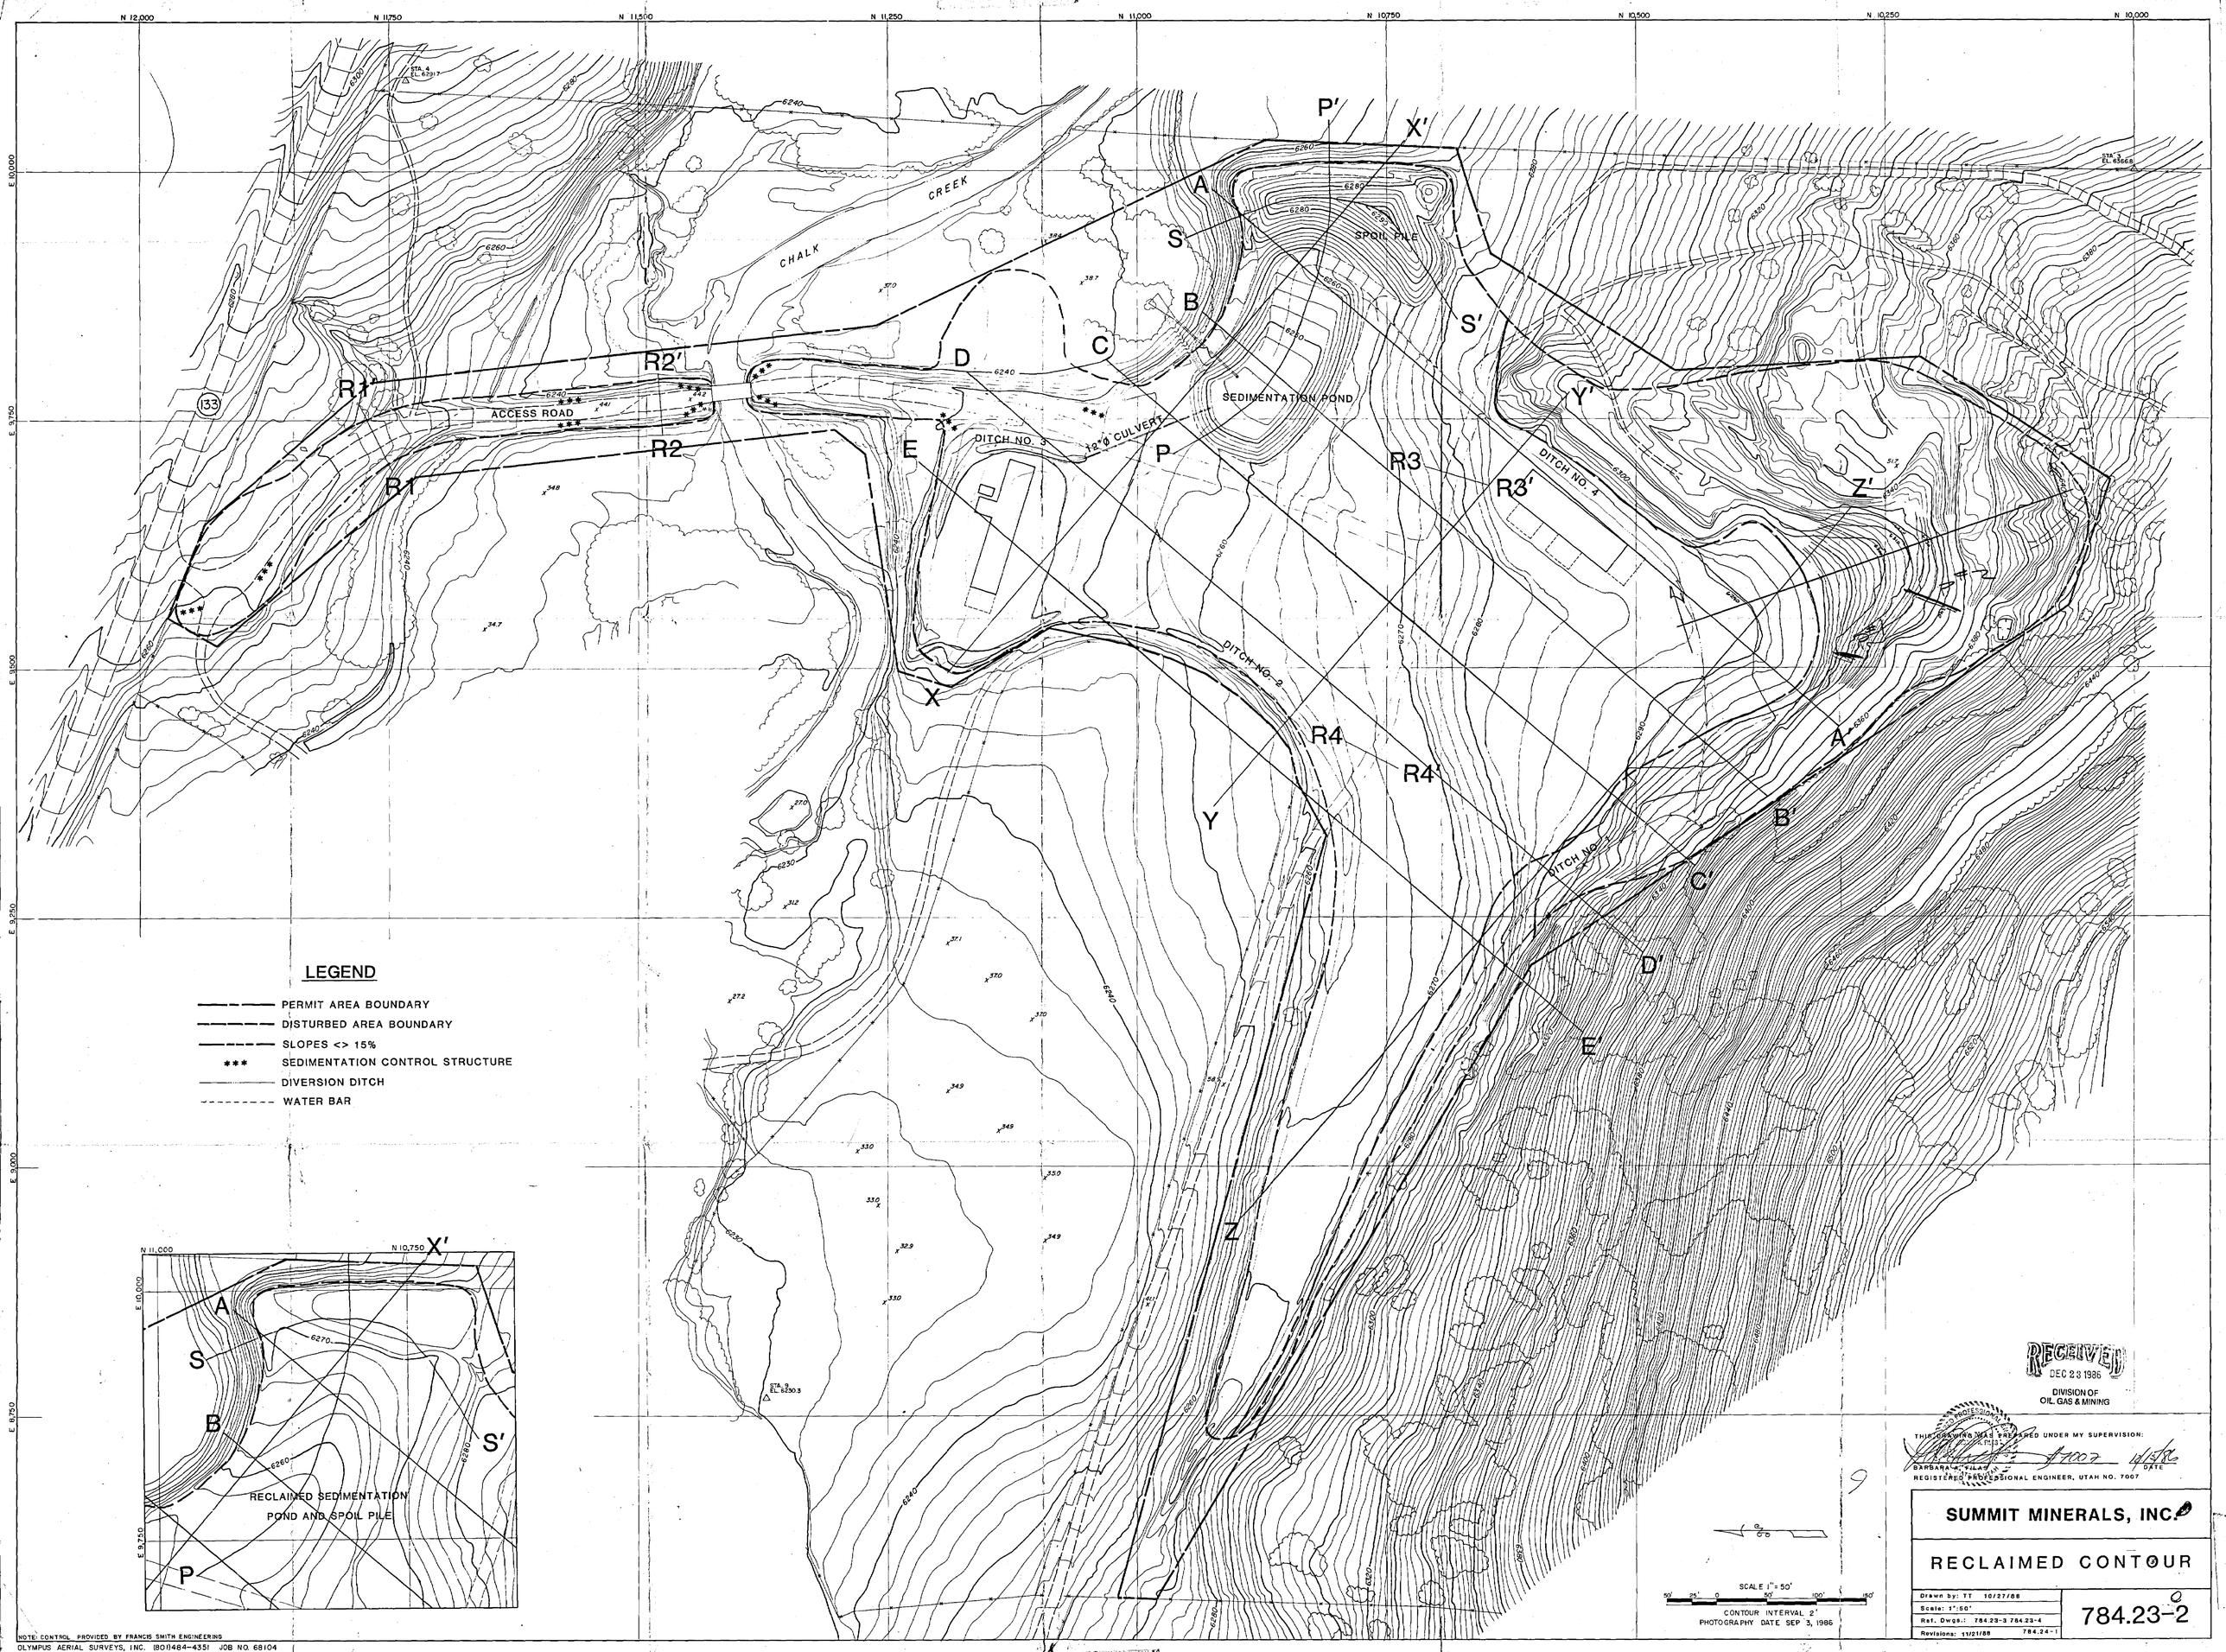
N 12,000
N 11,750
N 11,500
N 11,250
N 11,000
N 10,750
N 10,500
N 10,250
N 10,000
E 10,000
E 9,750
E 9,500
E 9,250
E 9,000
E 8,750
CHALK CREEK
ACCESS ROAD
133
SPOIL PILE
SEDIMENTATION POND
DITCH NO. 3
12"Ø CULVERT
DITCH NO. 4
DITCH NO. 2
DITCH NO. 1
STA. 4 EL. 6291.7
STA. 3 EL. 6366.8
STA. 9 EL. 6230.3
A
A'
B
B'
C
C'
D
D'
E
E'
P
P'
R1
R1'
R2
R2'
R3
R3'
R4
R4'
S
S'
X
X'
Y
Y'
Z
Z'
LEGEND
PERMIT AREA BOUNDARY
DISTURBED AREA BOUNDARY
SLOPES <> 15%
*** SEDIMENTATION CONTROL STRUCTURE
DIVERSION DITCH
WATER BAR
N 11,000
N 10,750
E 10,000
E 9,750
RECLAIMED SEDIMENTATION POND AND SPOIL PILE
SCALE 1" = 50'
CONTOUR INTERVAL 2'
PHOTOGRAPHY DATE SEP 3, 1986
RECEIVED
DEC 23 1986
DIVISION OF OIL, GAS & MINING
THIS DRAWING WAS PREPARED UNDER MY SUPERVISION:
BARBARA L. KILAR
REGISTERED PROFESSIONAL ENGINEER, UTAH NO. 7007
DATE
SUMMIT MINERALS, INC.
RECLAIMED CONTOUR
Drawn by: TT 10/27/88
Scale: 1"=50'
Ref. Dwgs.: 784.23-3 784.23-4
Revisions: 11/21/88 784.24-1
784.23-2
NOTE: CONTROL PROVIDED BY FRANCIS SMITH ENGINEERING
OLYMPUS AERIAL SURVEYS, INC. (801)484-4351 JOB NO. 68104