FINAL RECLAMATION

FILL - YARD - 6975 CU YDS.
FILL - POND - 2275 CU YDS.
FILL - TOTAL - 9250 CU YDS.

CUT - TOTAL - 9380 CU YDS.

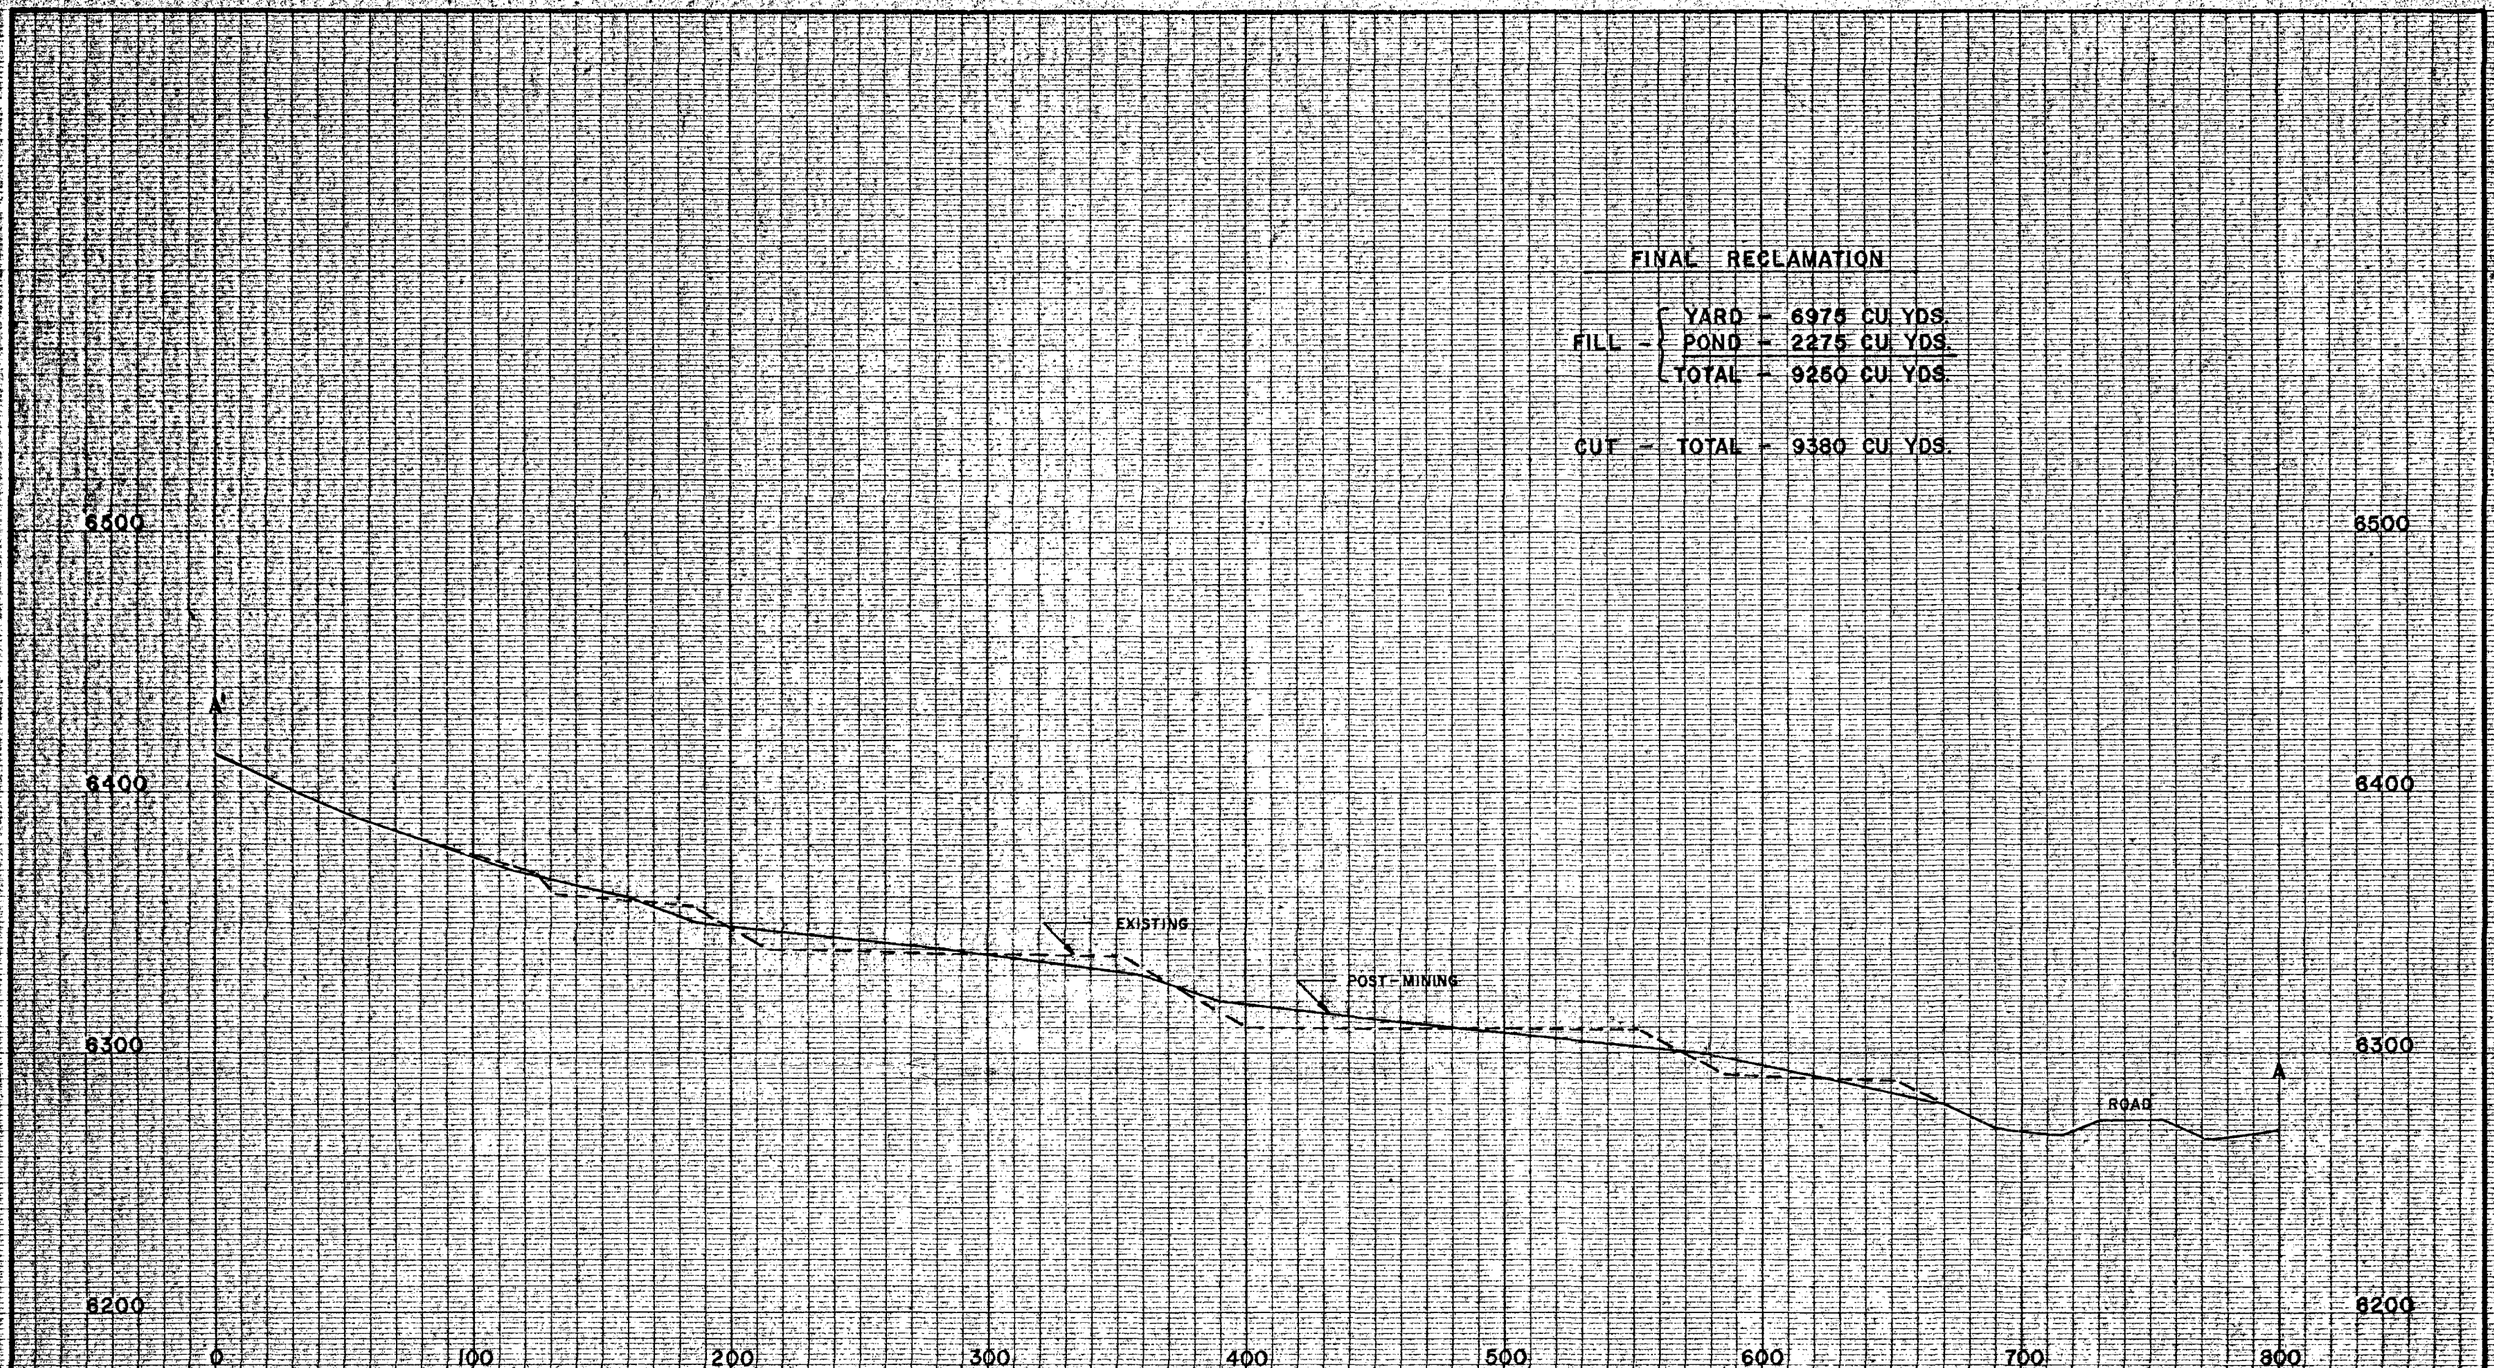

REGISTERED PROFESSIONAL ENGINEER
DUY
11/1/84
STATE OF UTAH

SUMMIT COAL COMPANY
SUMMIT COUNTY, UTAH

CROSS SECTIONS

SCALE:	DRAWN BY:	DATE:
1" = 40'	D. GUY	11/1/84

BOYER MINE | PLATE II-1a

KEUFFEL & ESSER CO.
MADE IN U.S.A.
K+E STANDARD ® PROFILE
PLATE A 4 X 20
KEUFFEL & ESSER CO.
MADE IN U.S.A.