FINAL RECLAMATION

FILL - { YARD - 6975 CU. YDS.
POND - 2275 CU. YDS.
TOTAL - 9250 CU. YDS.

CUT - TOTAL - 9380 CU. YDS.

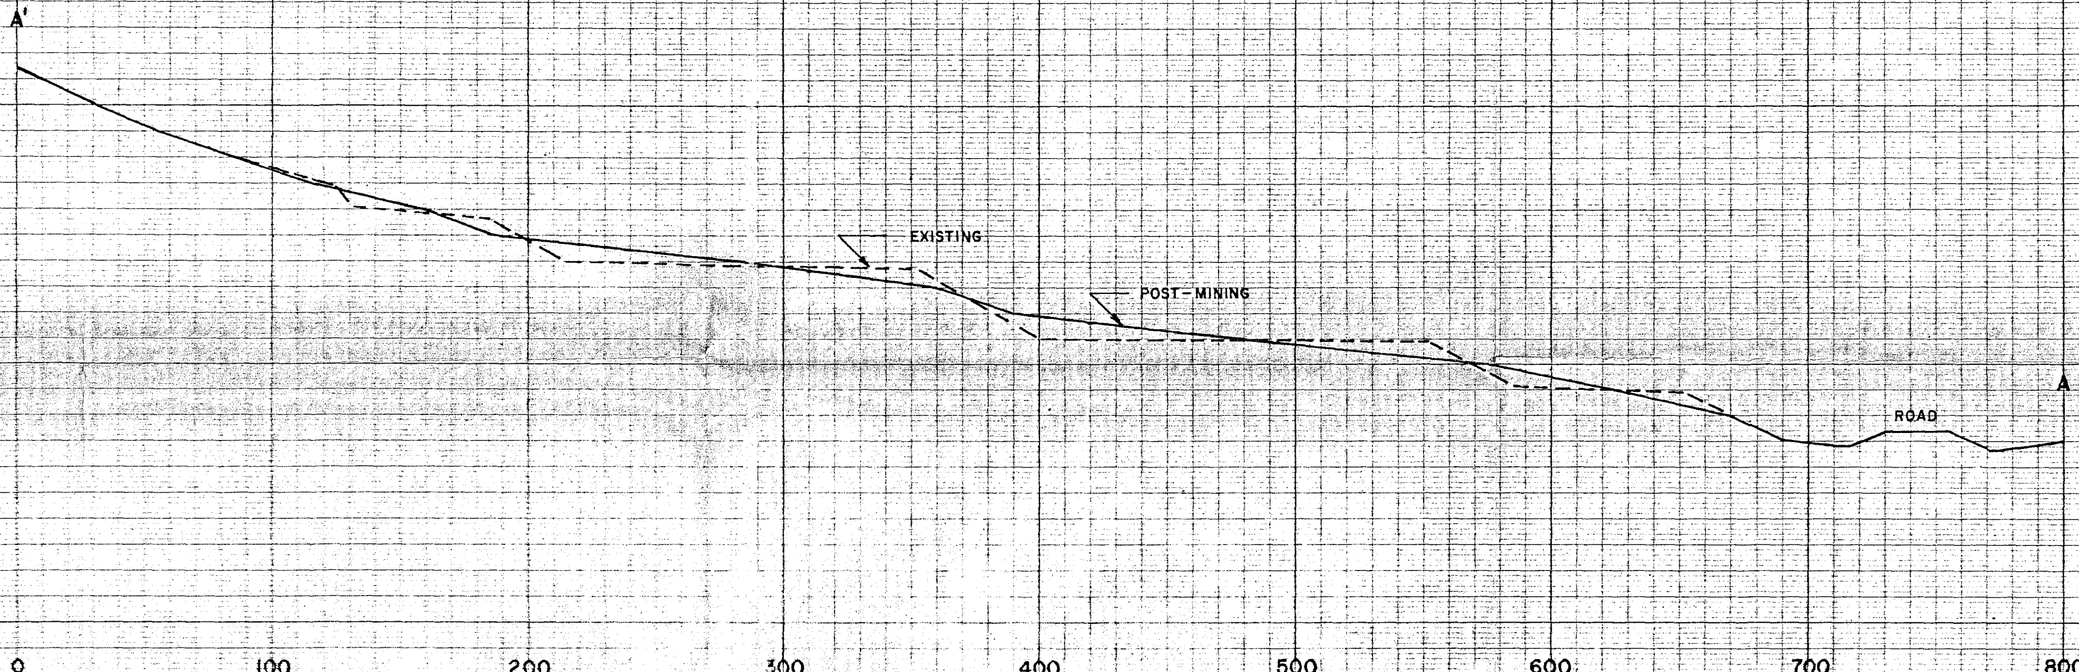

SUMMIT COAL COMPANY
SUMMIT COUNTY, UTAH

CROSS SECTIONS

SCALE:	DRAWN BY:	DATE:
1" = 40'	D. GUY	11/1/84

BOYER MINE | PLATE 11-1a

D ® PROFILE 4 X 20
KEUFFEL & ESSER CO. MADE IN U.S.A.
K+E STANDARD ® PROFILE PLATE A 4 X 20
KEUFFEL & ESSER CO. MADE IN U.S.A.