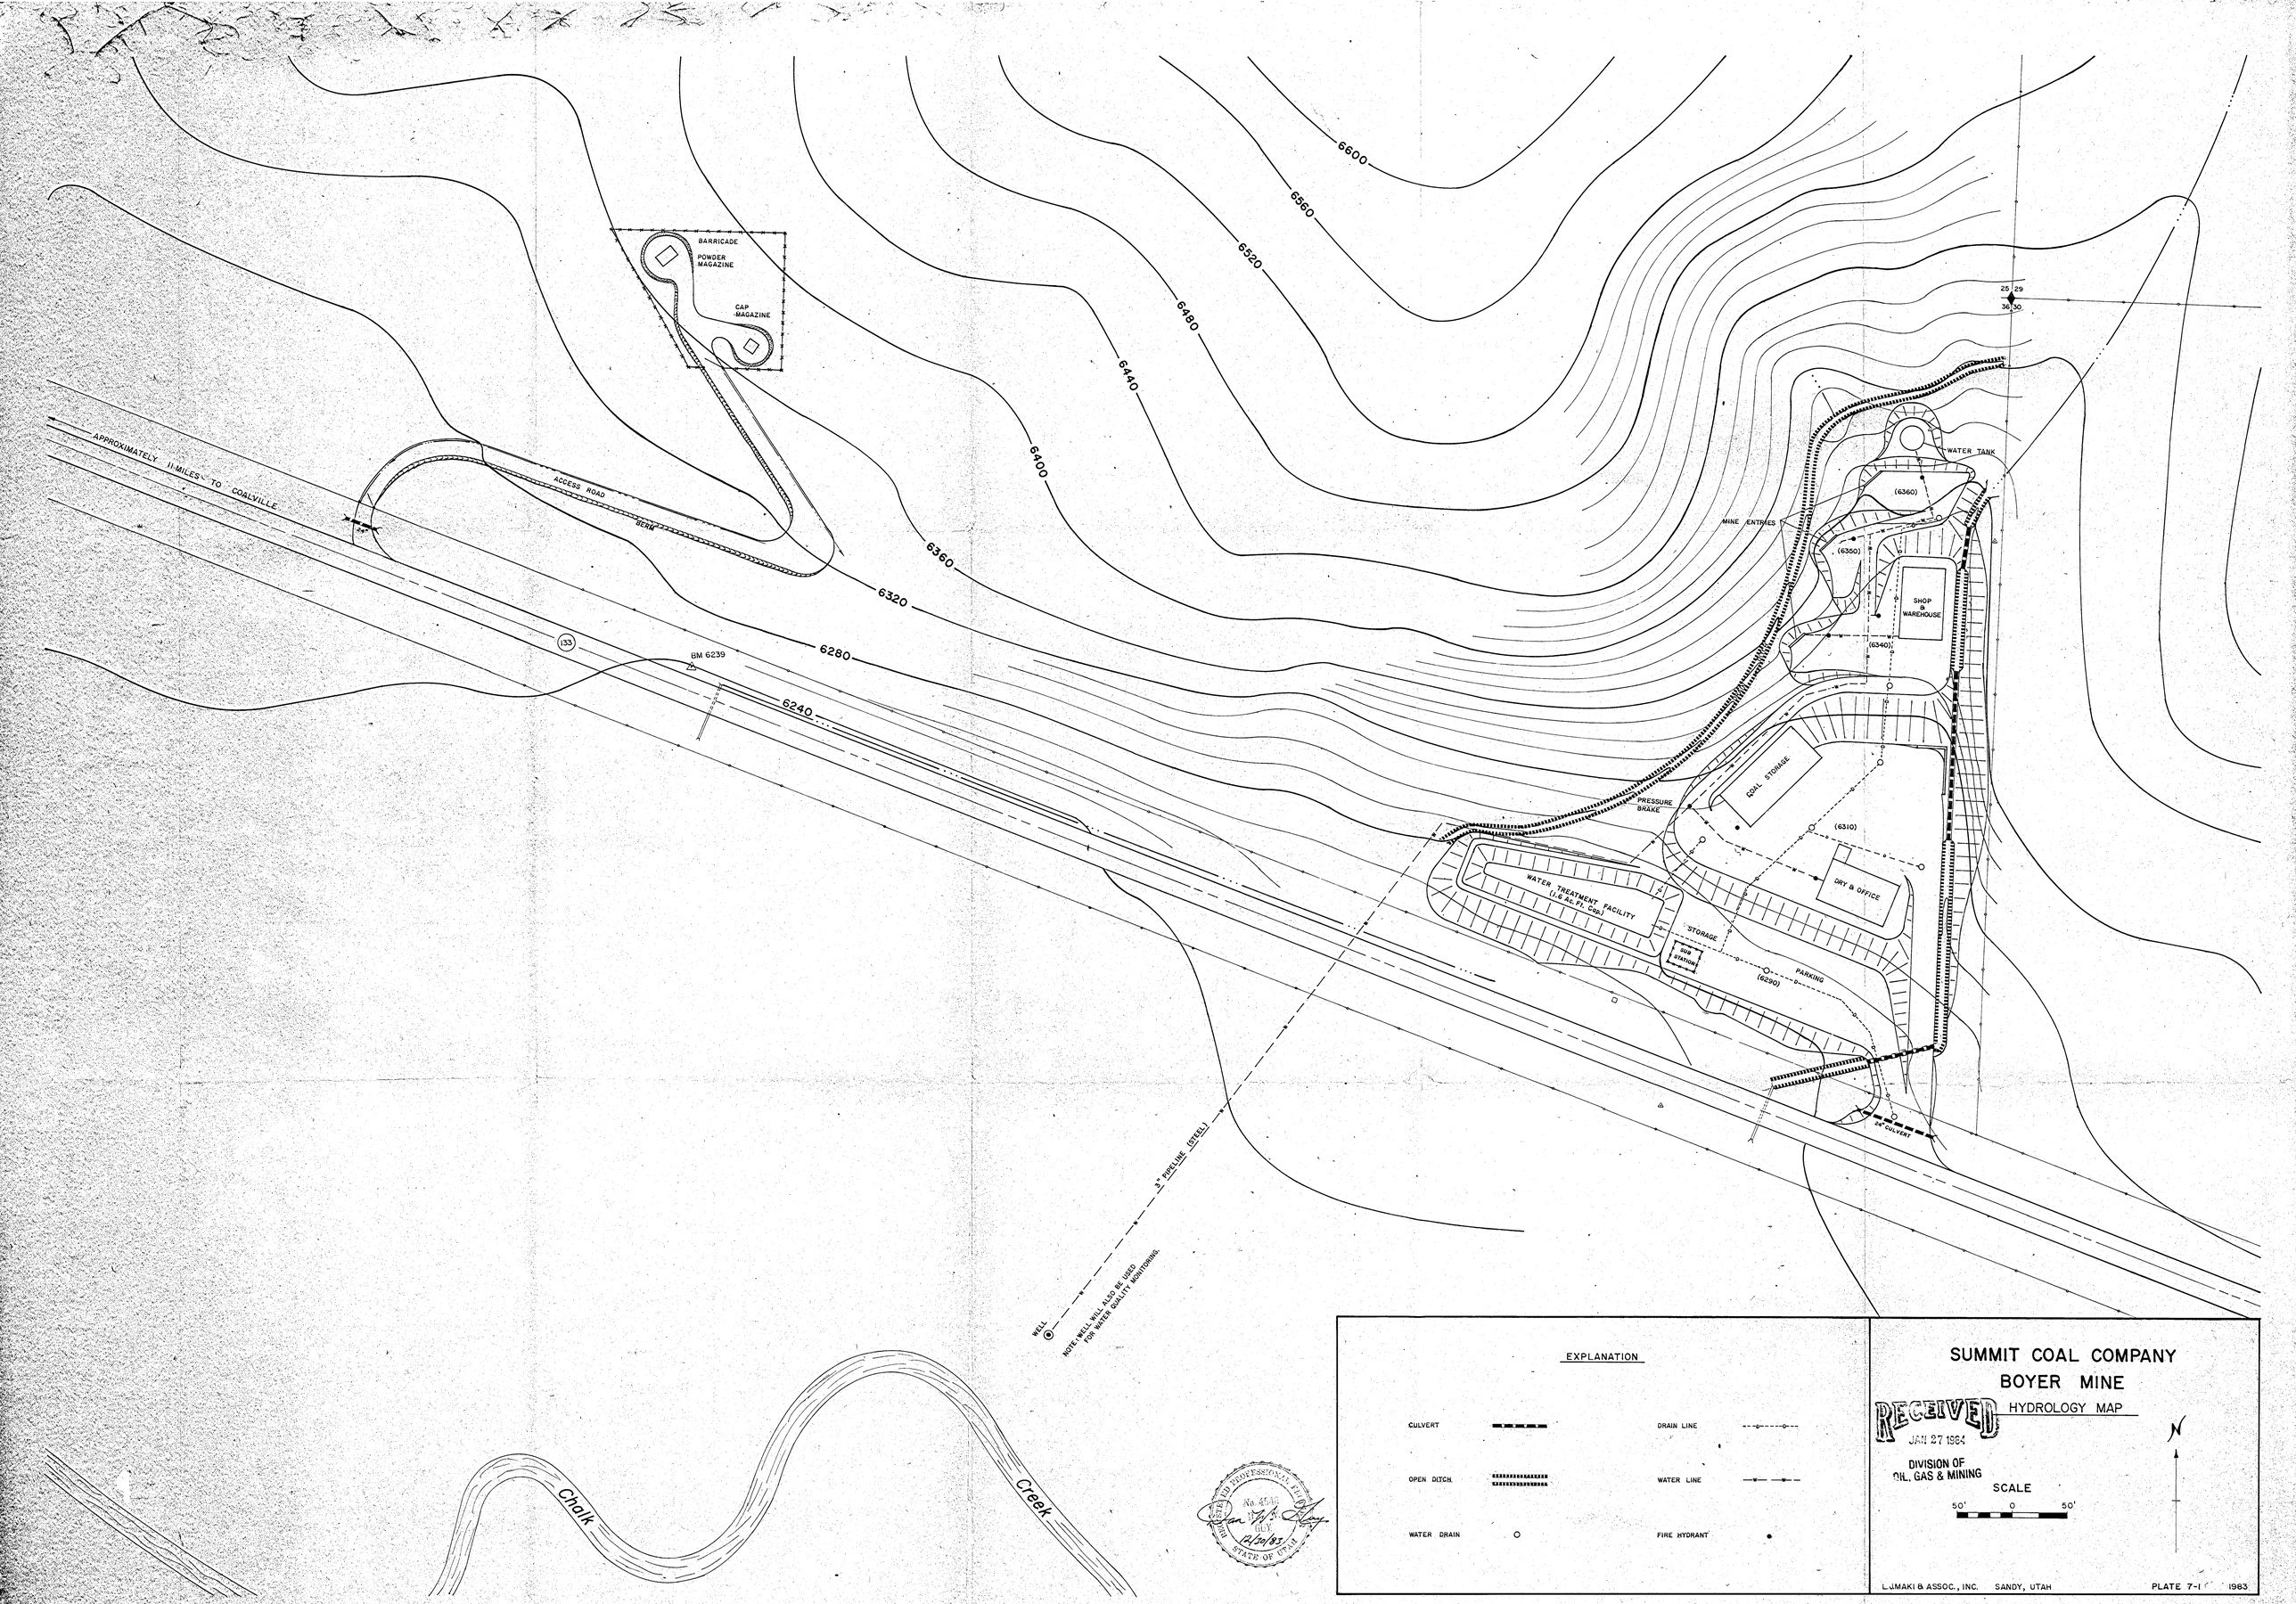
6600
6560
6520
6480
6440
6400
6360
6320
6280
6240
BARRICADE
POWDER MAGAZINE
CAP MAGAZINE
APPROXIMATELY 11 MILES TO COALVILLE
ACCESS ROAD
BERM
133
BM 6239
25 29
36 30
WATER TANK
(6360)
MINE ENTRIES
(6350)
SHOP & WAREHOUSE
(6340)
COAL STORAGE
PRESSURE BRAKE
(6310)
DRY & OFFICE
WATER TREATMENT FACILITY (1.6 Ac. Ft. Cap.)
STORAGE
SUB STATION
PARKING
(6290)
24" CULVERT
3" PIPELINE (STEEL)
WELL
NOTE: WELL WILL ALSO BE USED FOR WATER QUALITY MONITORING.
Chalk
Creek
EXPLANATION
CULVERT
DRAIN LINE
OPEN DITCH
WATER LINE
WATER DRAIN
FIRE HYDRANT
REGISTERED PROFESSIONAL ENGINEER
No. 4540
STATE OF UTAH
12/30/83
SUMMIT COAL COMPANY
BOYER MINE
HYDROLOGY MAP
RECEIVED
JAN 27 1984
DIVISION OF OIL, GAS & MINING
SCALE
50' 0 50'
N
L.UMAKI & ASSOC., INC. SANDY, UTAH
PLATE 7-1 1983