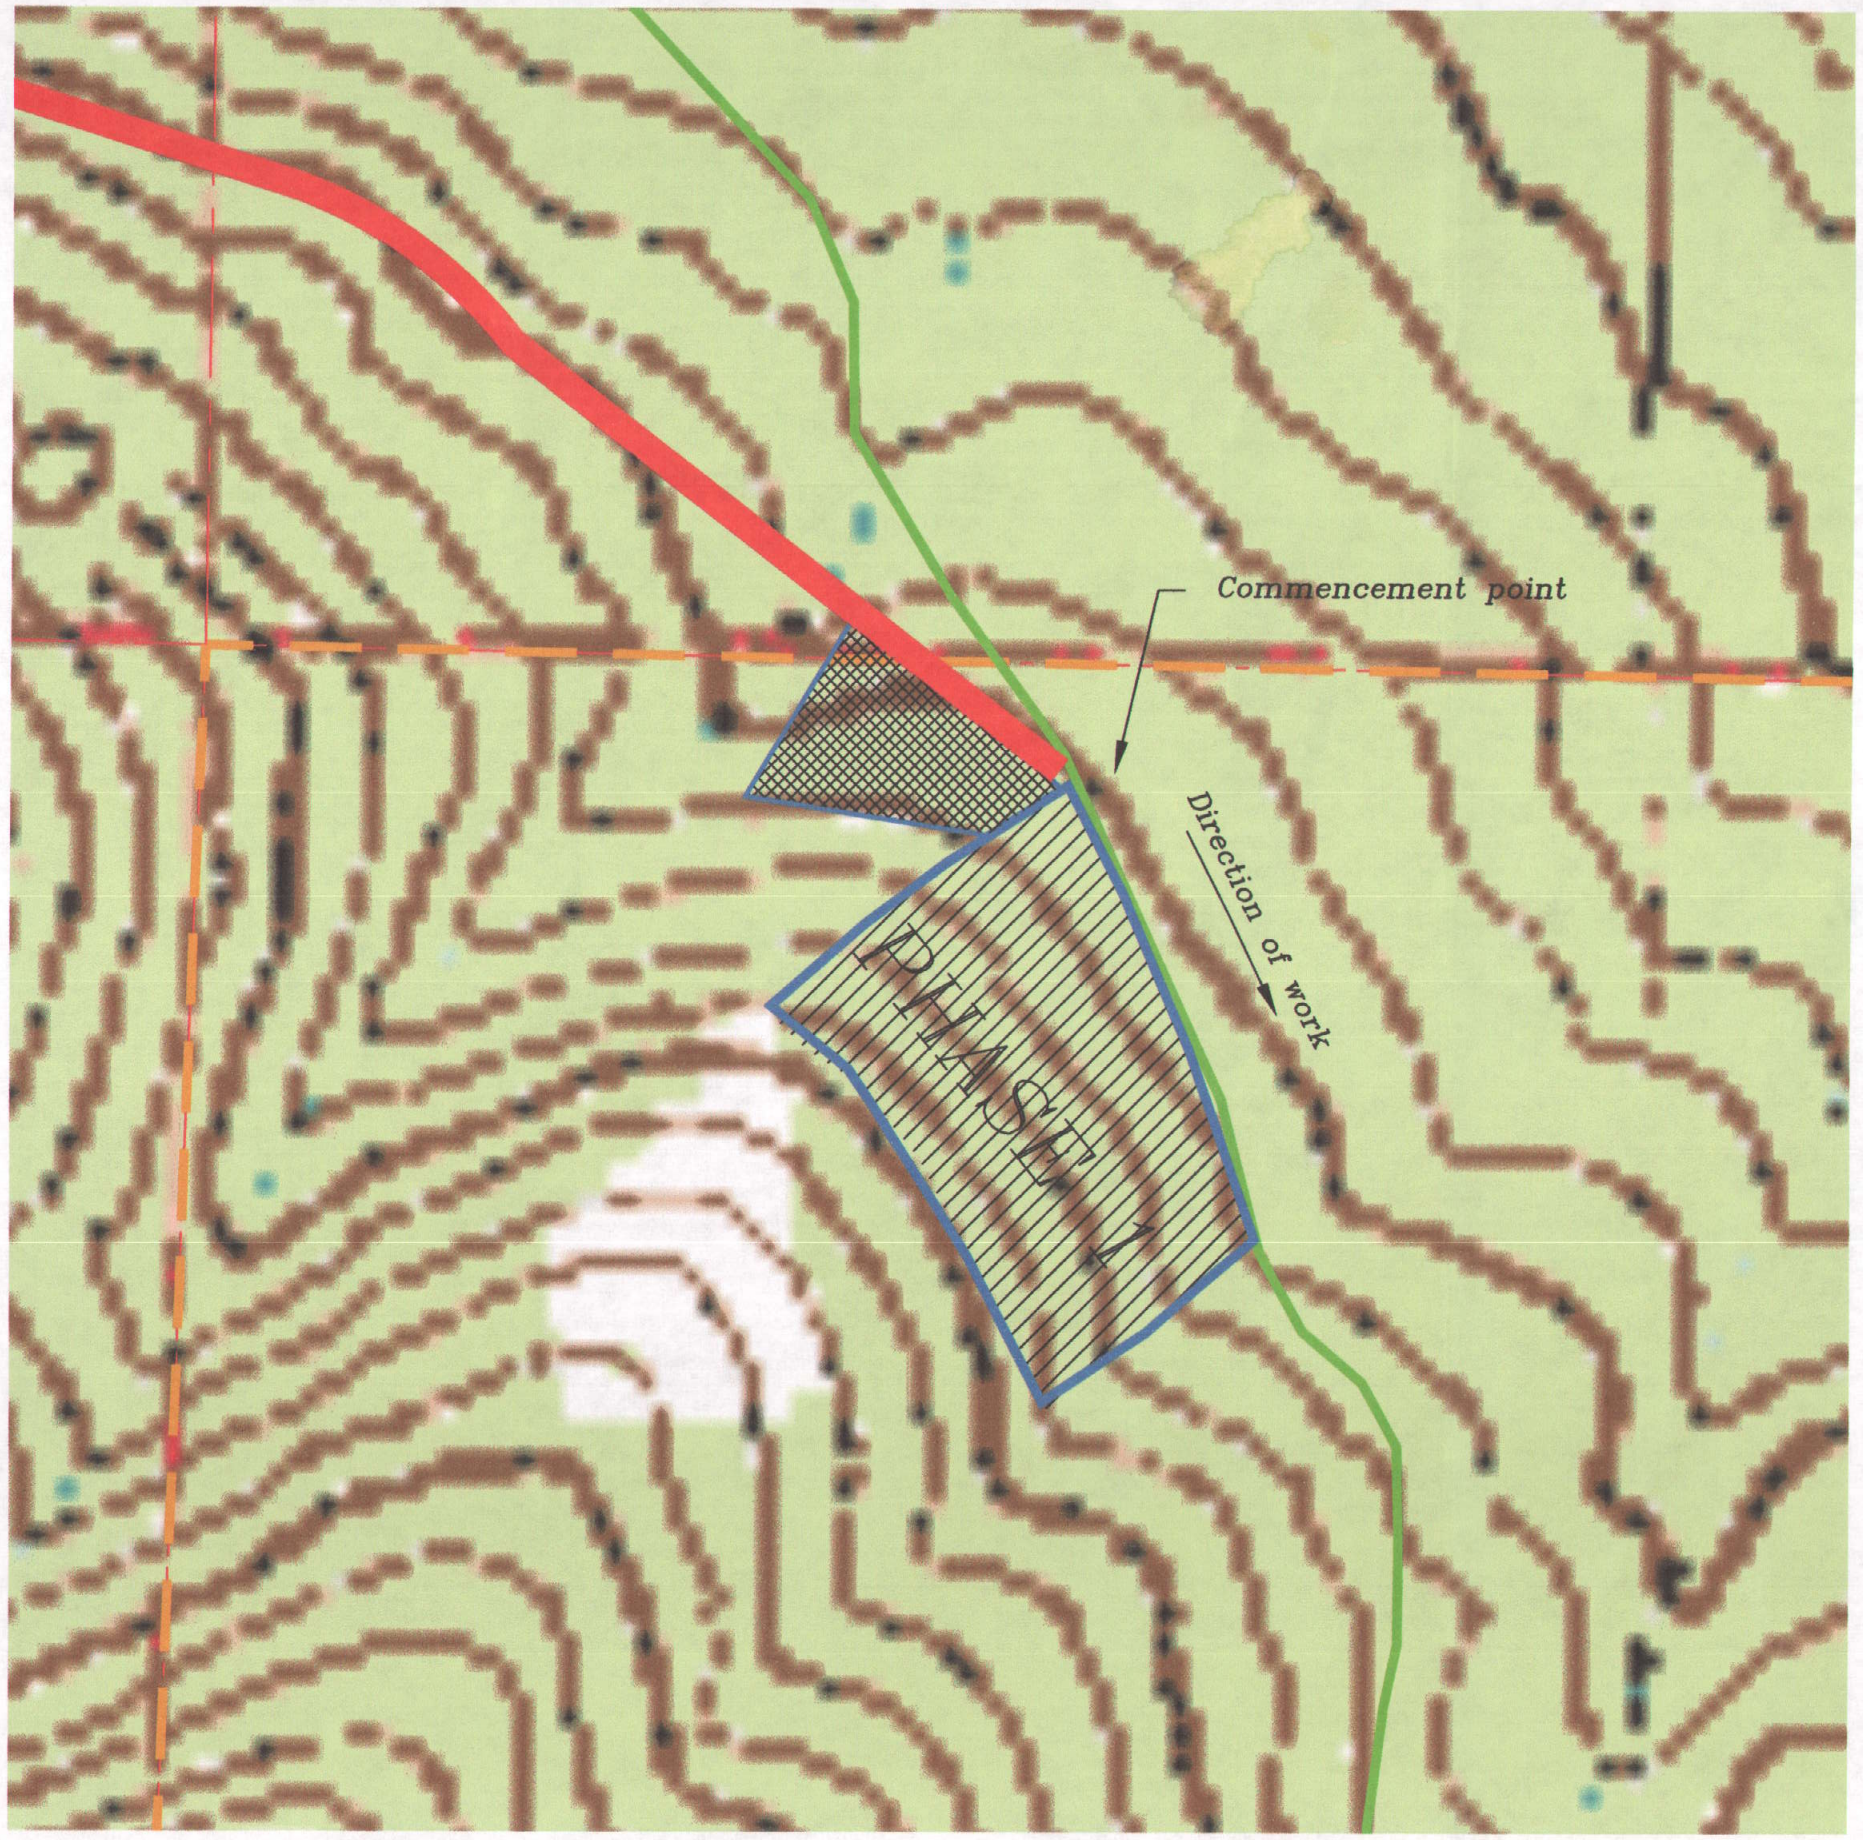

PISGAH QUARRIES
FIGURE 6
QUARRY SITE

SCALE 1"=200'

LEGEND

SECTION LINE
PROPOSED RE-ZONE BOUNDARY
INGRESS/EGRESS
1 ACRE STAGING AREA
4 ACRE EXTRACTION ZONE

RECEIVED
DEC 07 2010
DIV. OF OIL, GAS & MINING

SEAL

ALLIANCE CONSULTING ENGINEERS
150 EAST 200 NORTH SUITE P
LOGAN, UTAH 84321
(435)755-5121
alliancelogan@yahoo.com

CONFIDENTIALITY AND COPYRIGHT NOTICE
UNAUTHORIZED USE, DISCLOSURE, OR COPYING OF THIS DRAWING IS PROHIBITED.
CONSTRUCTION DOCUMENTS THAT ARE DISTRIBUTED FOR BIDDING PURPOSES SHALL NOT BE RETAINED AND SHALL BE DESTROYED WITHIN 30 DAYS AFTER THE BID OPENING BY THE PLAN HOLDER.
COPYRIGHT 2005

No.	REVISIONS/ SUBMISSIONS	DATE

REVIEWED : DRAWN :
CAD FILE : PROJECT NO. :

PROJECT TITLE: PISGAH QUARRIES FIGURE 6

DRAWING TITLE: QUARRY SITE

DATE : JUNE,2010
DRAWING No. 1