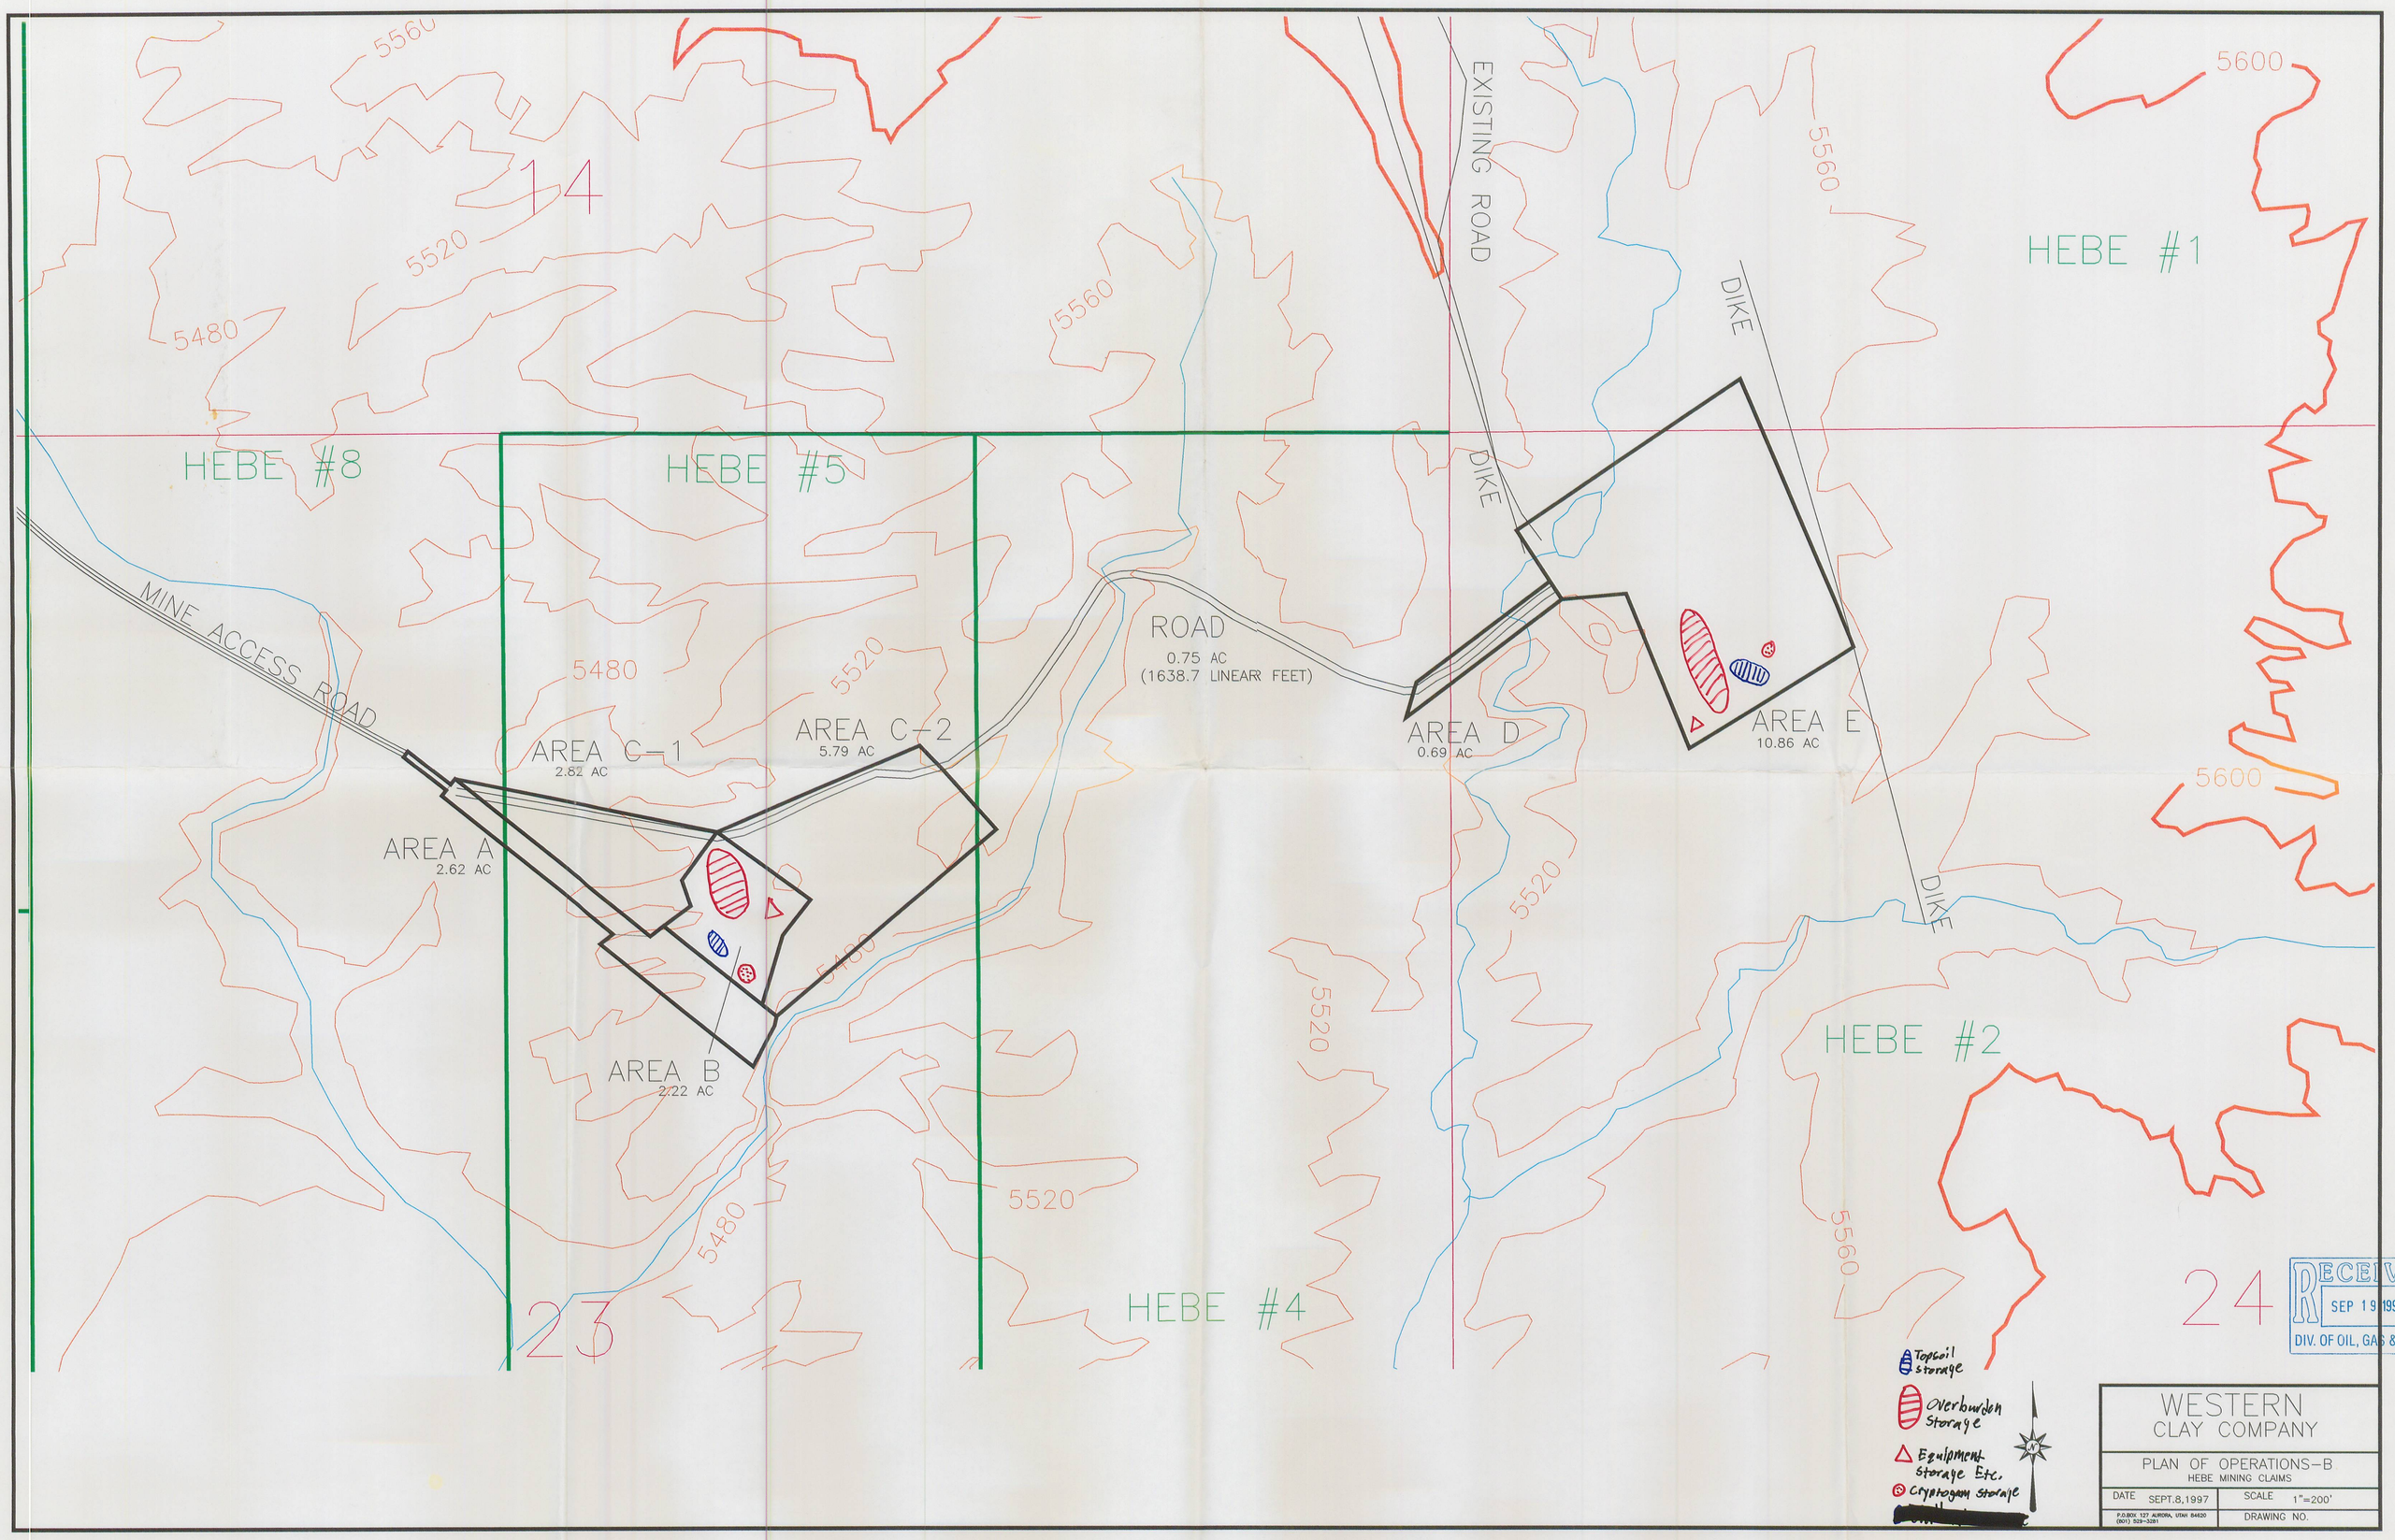
14
23
24
HEBE #1
HEBE #2
HEBE #4
HEBE #5
HEBE #8
EXISTING ROAD
DIKE
DIKE
DIKE
MINE ACCESS ROAD
ROAD
0.75 AC
(1638.7 LINEAR FEET)
AREA A
2.62 AC
AREA B
2.22 AC
AREA C-1
2.82 AC
AREA C-2
5.79 AC
AREA D
0.69 AC
AREA E
10.86 AC
5600
5560
5520
5480
Topsoil Storage
Overburden Storage
Equipment Storage Etc.
Cryptogam Storage
[redacted]
WESTERN
CLAY COMPANY
PLAN OF OPERATIONS-B
HEBE MINING CLAIMS
DATE SEPT.8,1997
SCALE 1"=200'
DRAWING NO.
P.O.BOX 127 AURORA, UTAH 84620
(801) 529-3281
RECEIVED
SEP 19 1997
DIV. OF OIL, GAS &

M/015/072