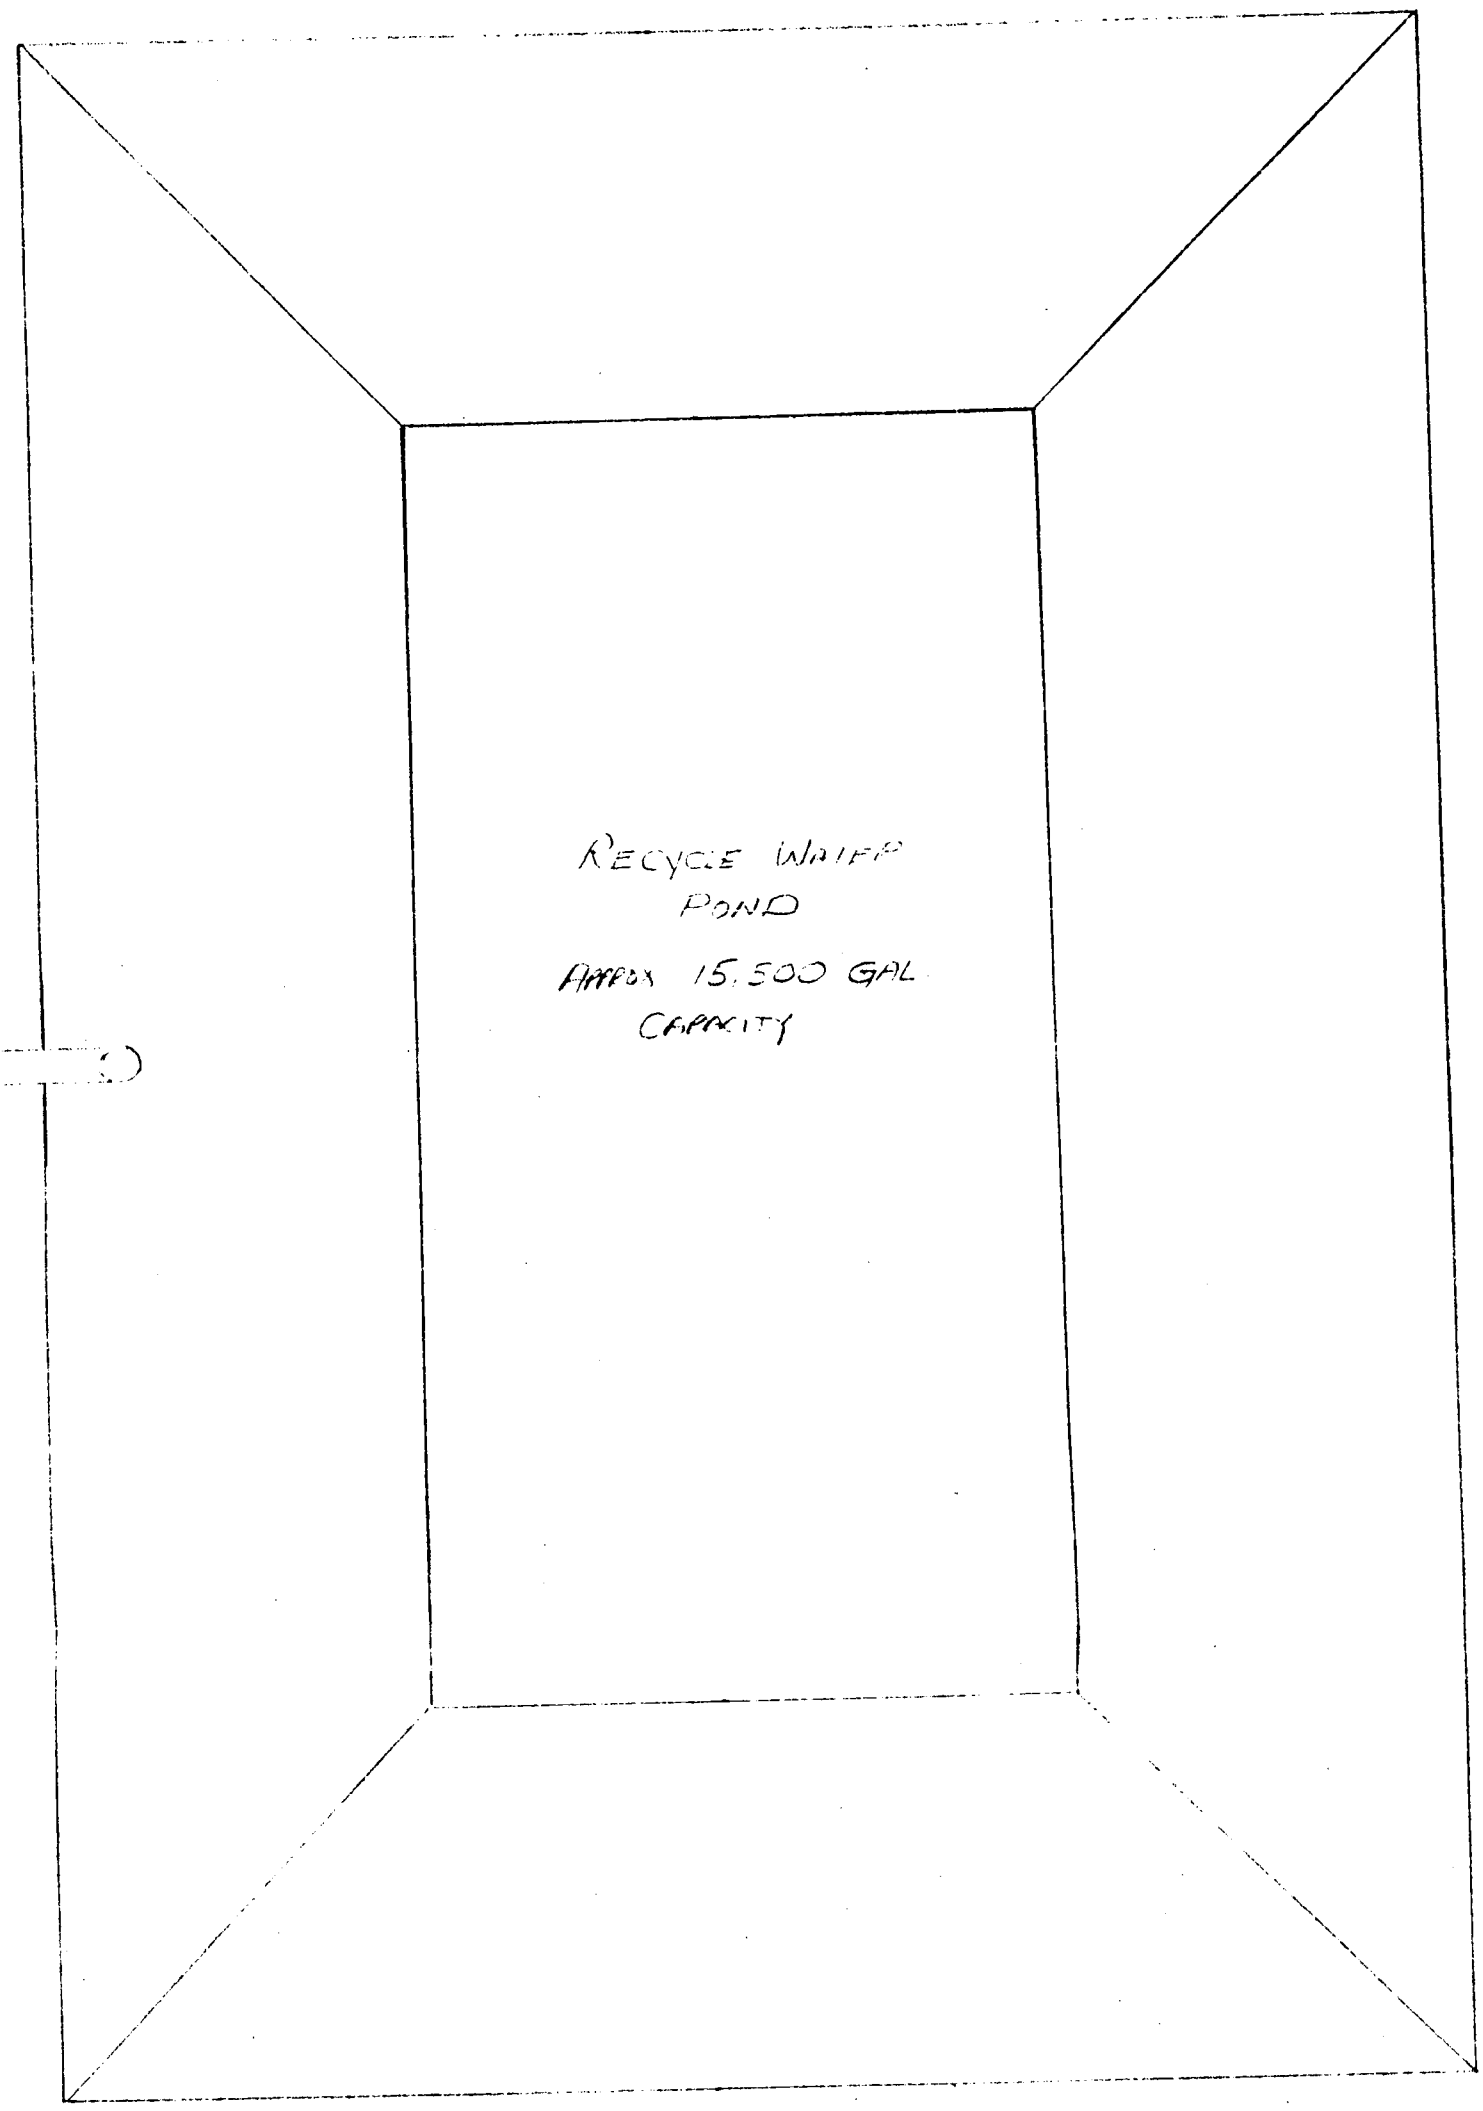
RECYCLE WATER
POND
APPROX 15,500 GAL
CAPACITY

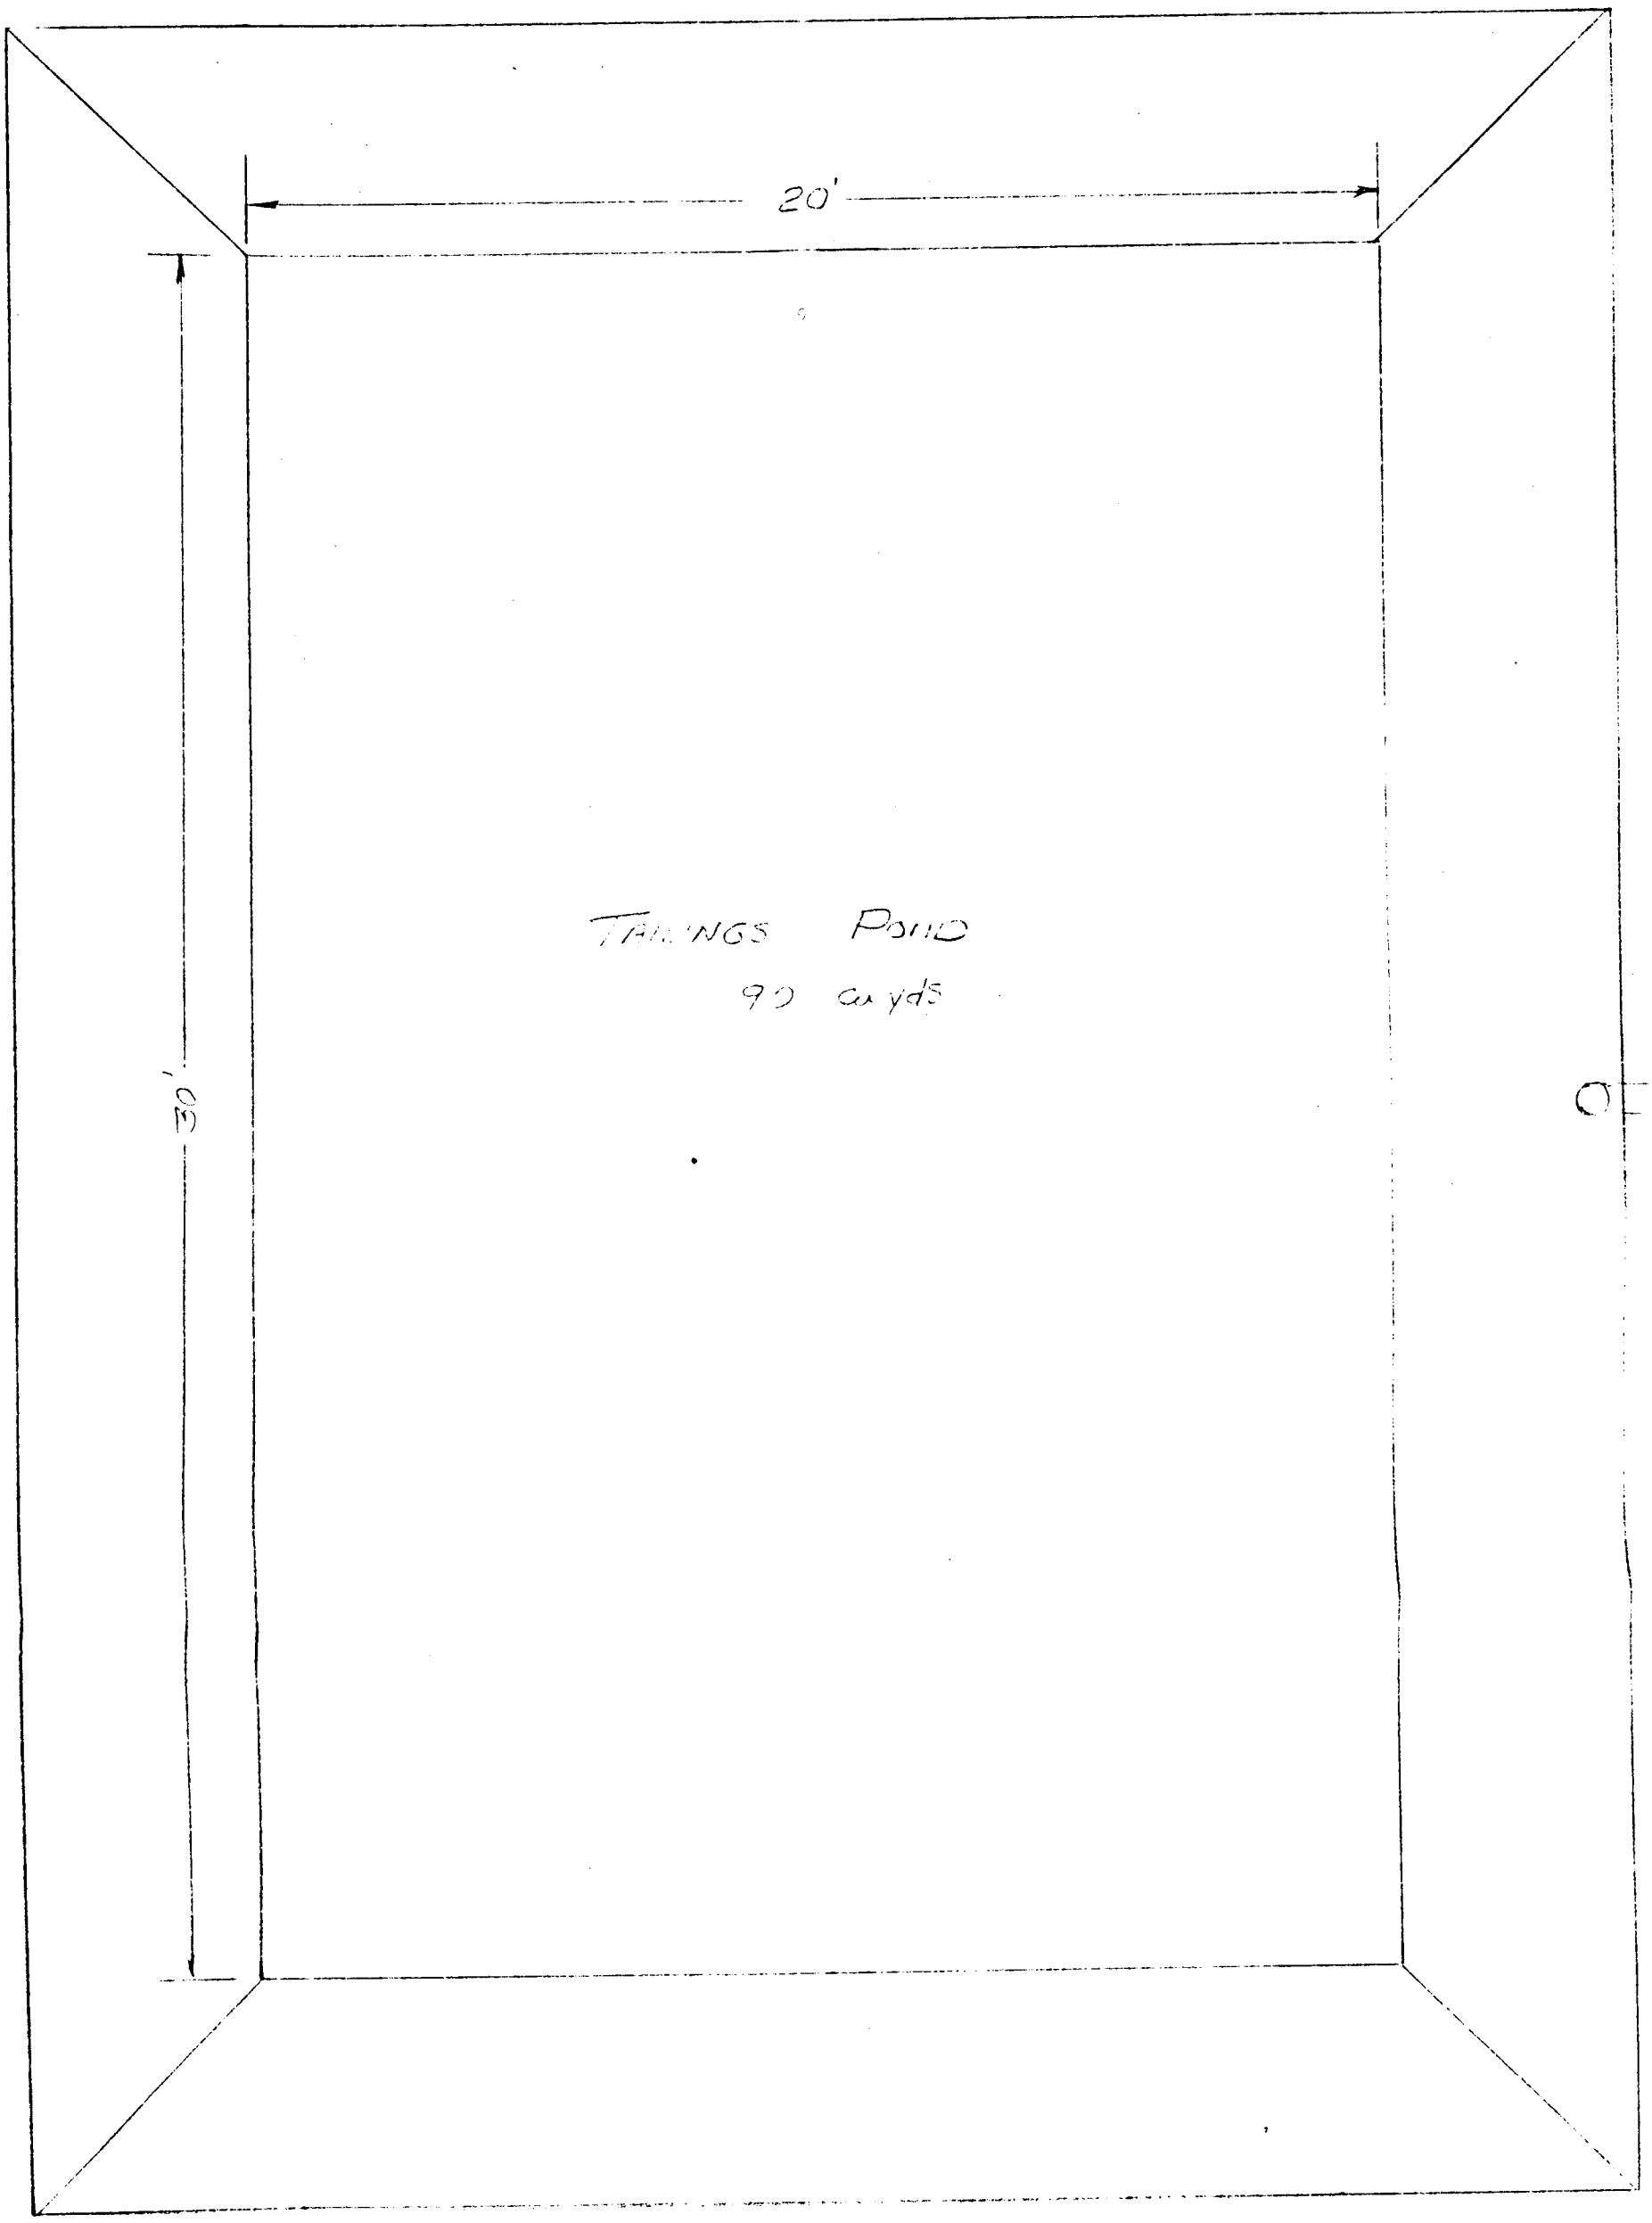
20'
30'
TAILINGS POND
90 cu yds

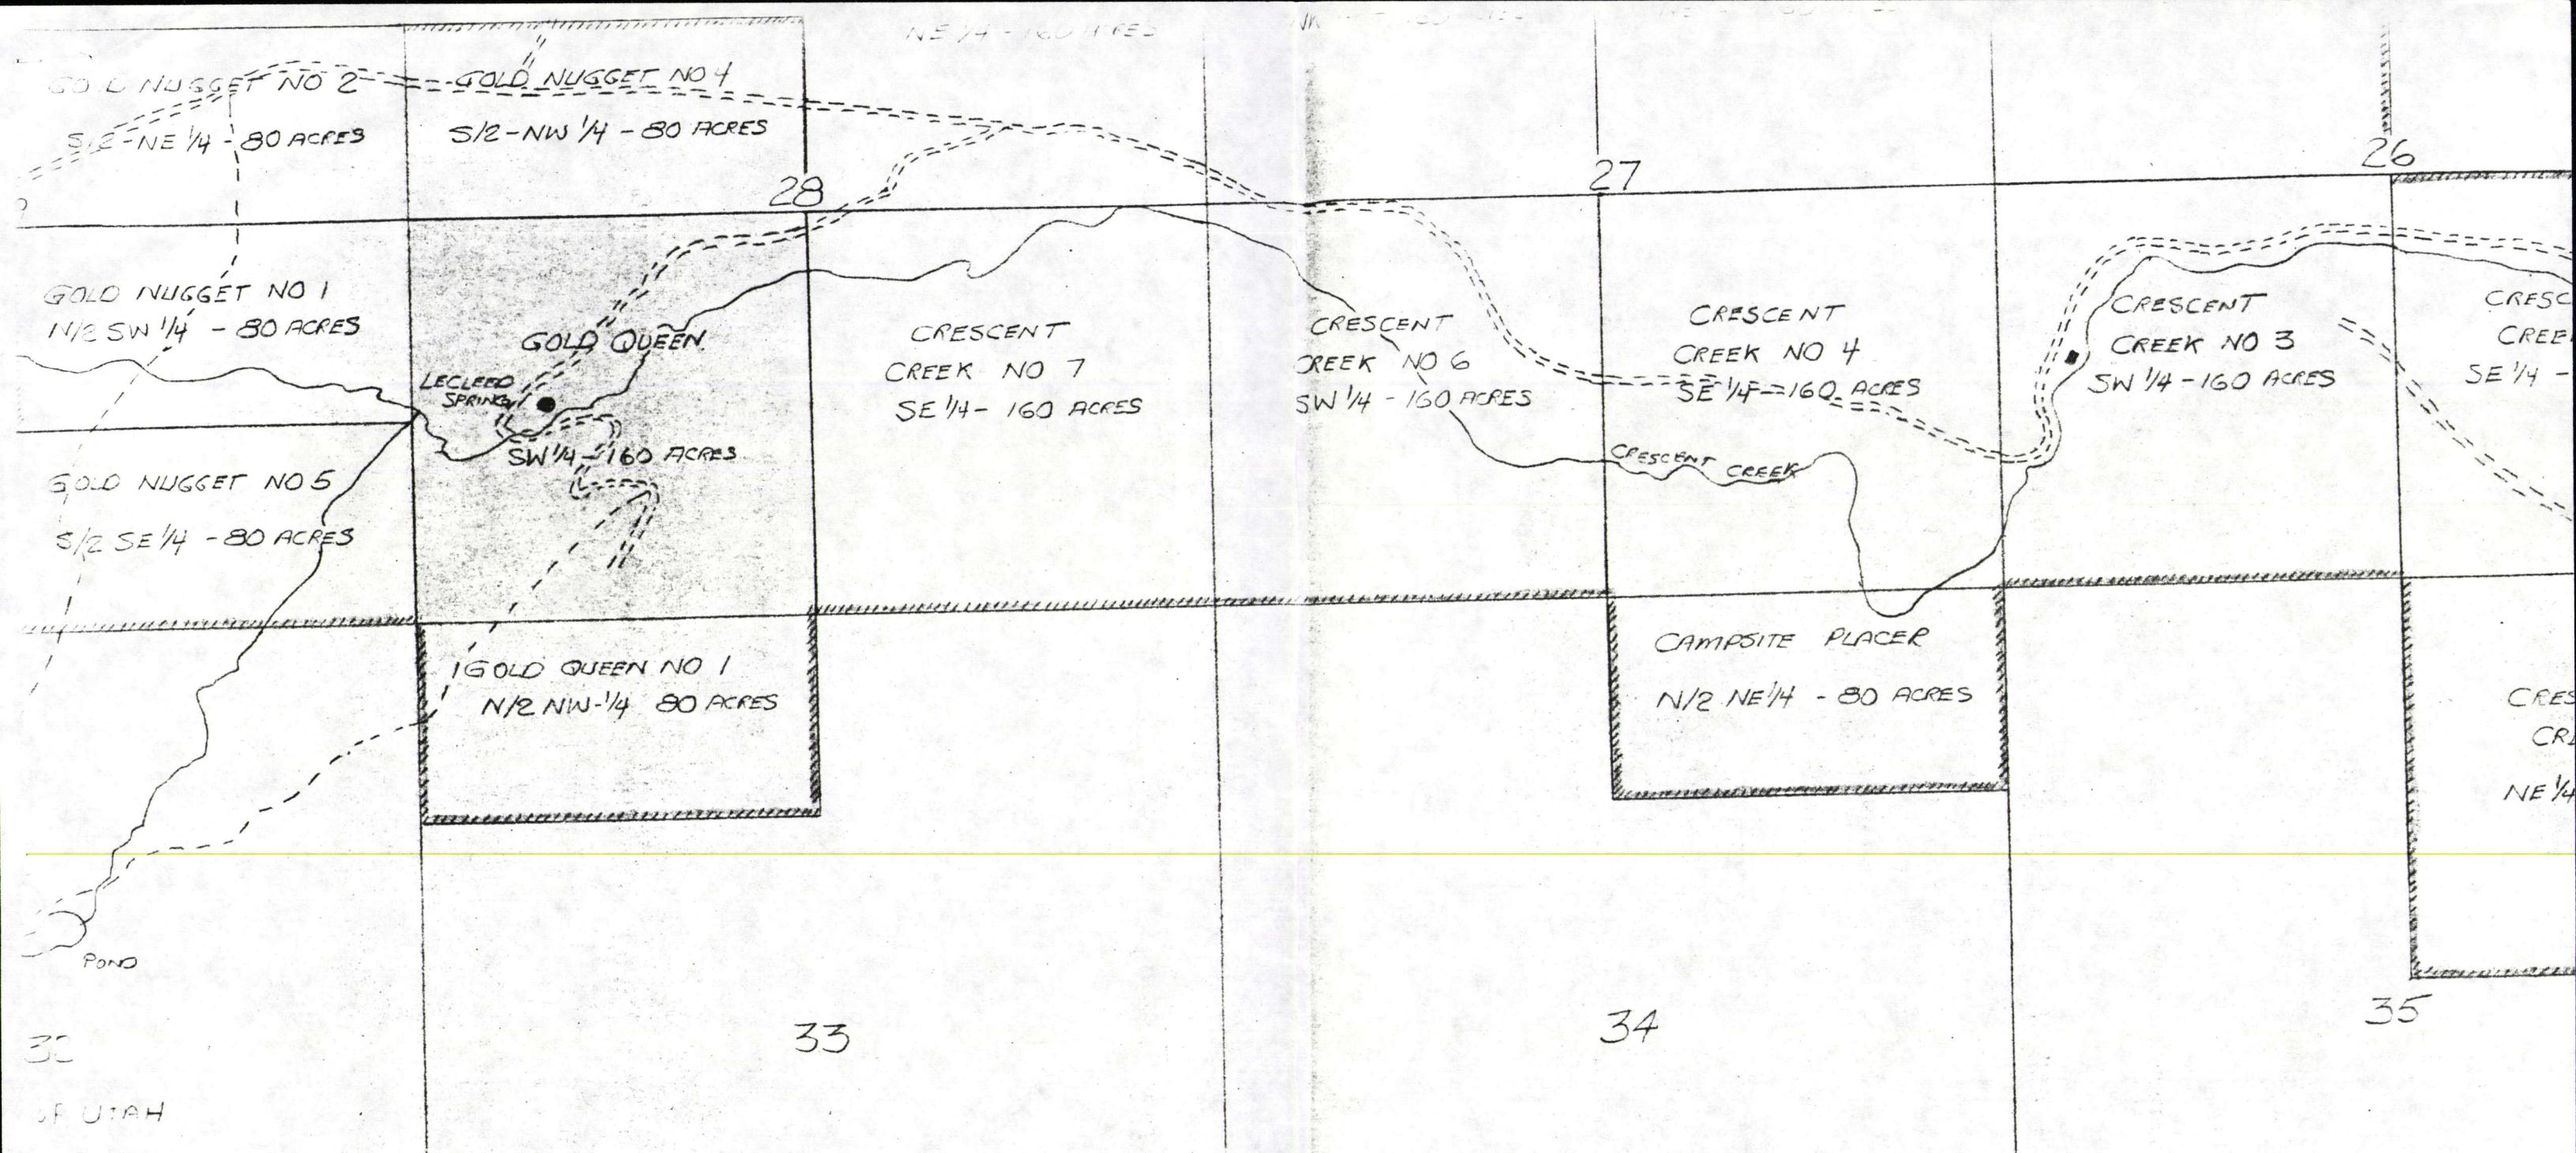

HENRY MOUNTAINS PLACER CLAIMS

GARFIELD COUNTY, UTAH

SCALE 1" = 100'

DATE: AUG 31, 1994

DRWG GR-101

DRWN: WGS.

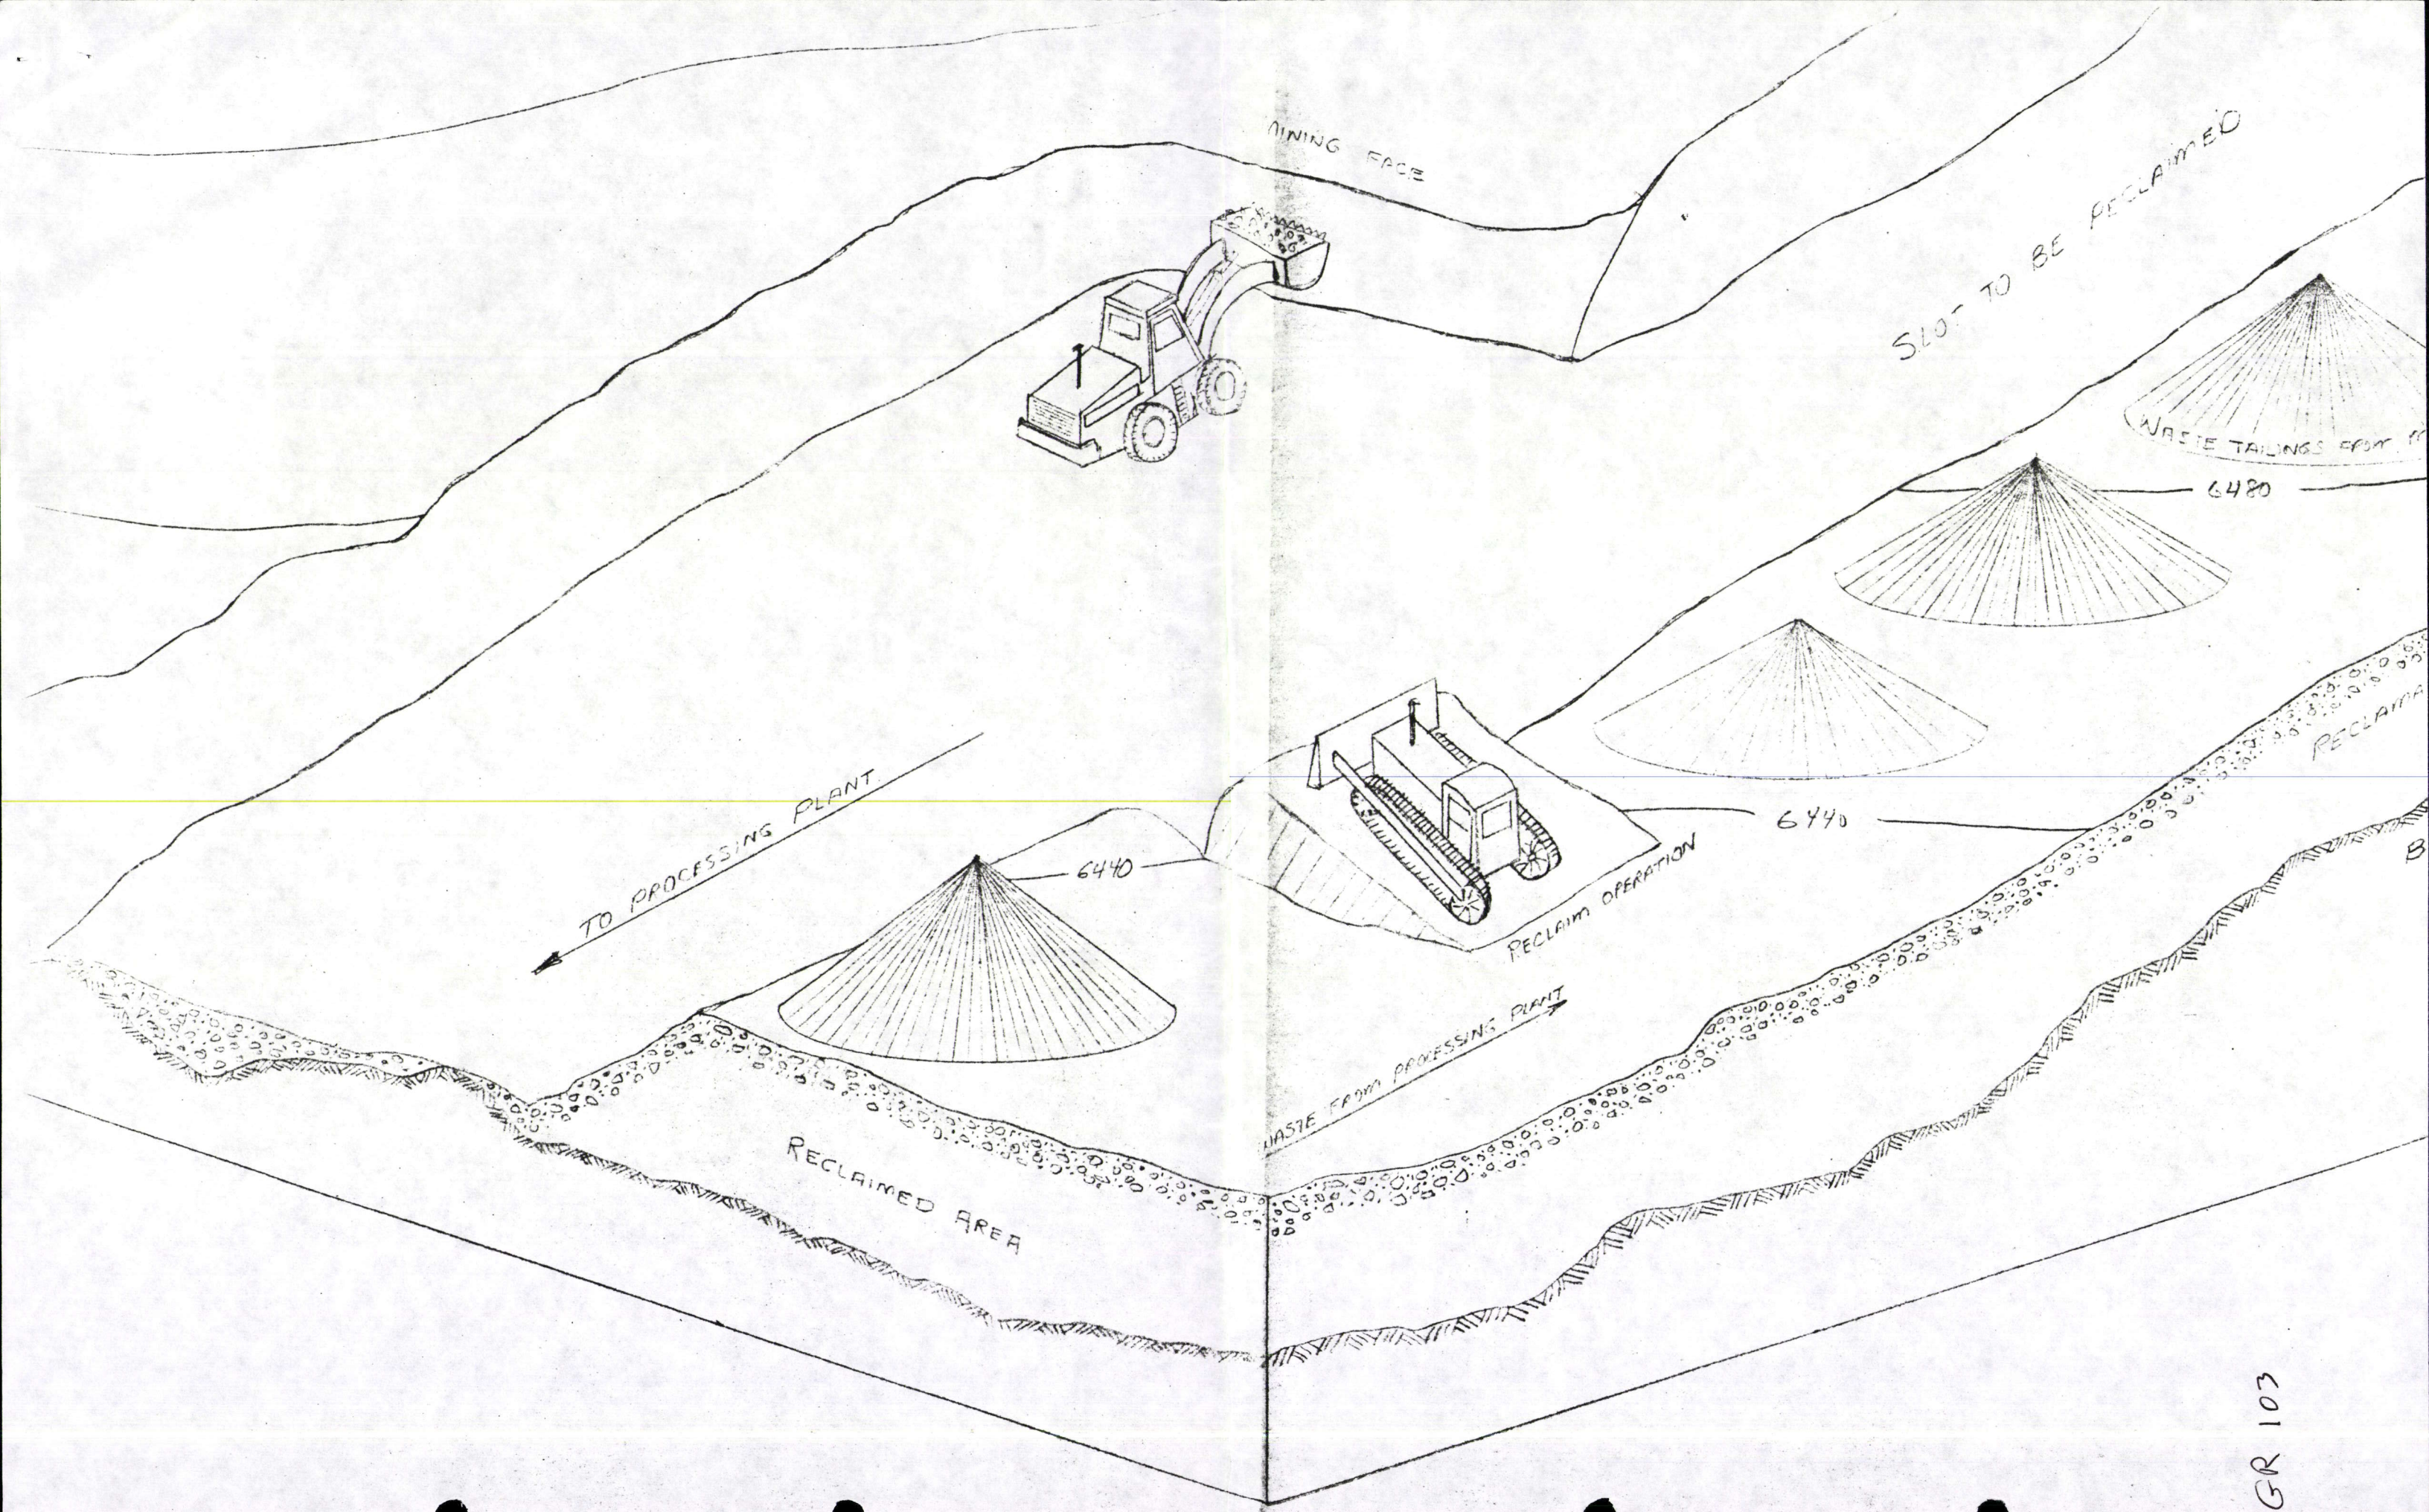
MINING FACE
SLOT TO BE RECLAIMED
WASTE TAILINGS FROM
6480
6440
6440
TO PROCESSING PLANT
RECLAIM OPERATION
WASTE FROM PROCESSING PLANT
RECLAIMED AREA
RECLAIM

GR 103

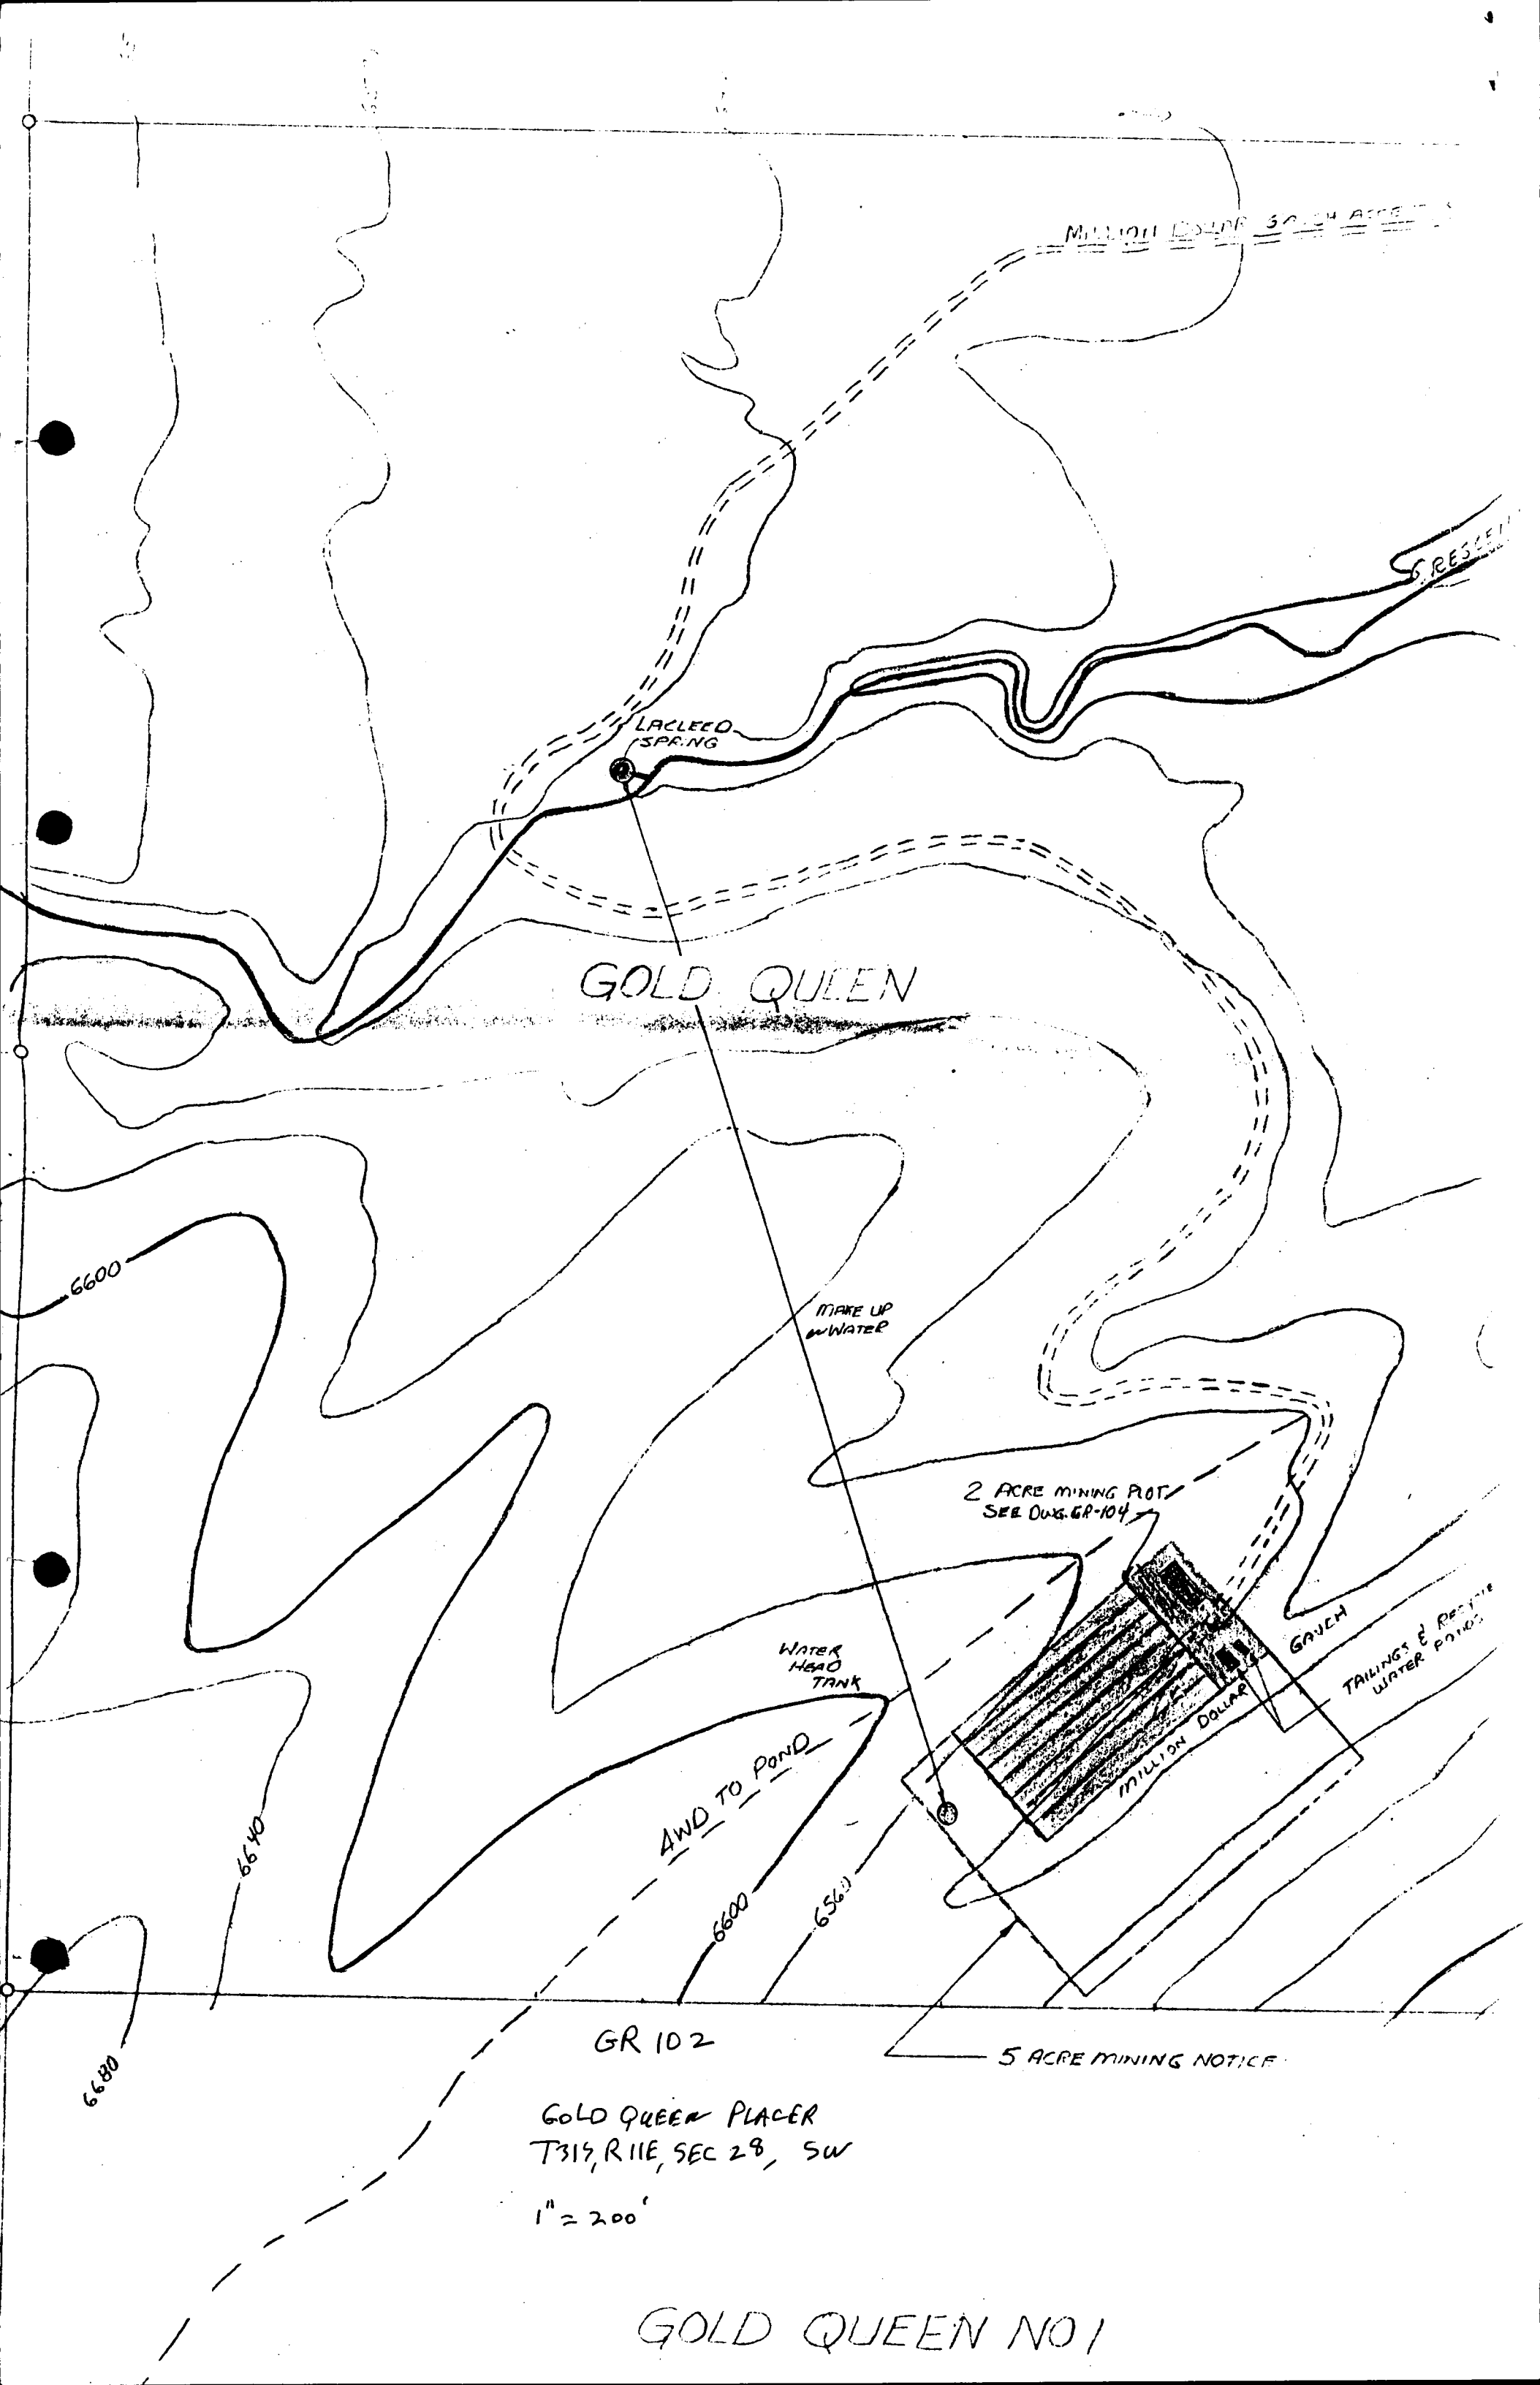
MILLION DOLLAR GULCH AREA
RESERVE
LACLEED SPRING
GOLD QUEEN
6600
MAKE UP WATER
2 ACRE MINING PLOT
SEE DWG. GR-104
GULCH
TAILINGS & RESERVE WATER PONDS
MILLION DOLLAR
WATER HEAD TANK
4WD TO POND
6640
6600
6560
6680
GR 102
5 ACRE MINING NOTICE
GOLD QUEEN PLACER
T31S, R11E, SEC 28, SW
1" = 200'
GOLD QUEEN NO 1