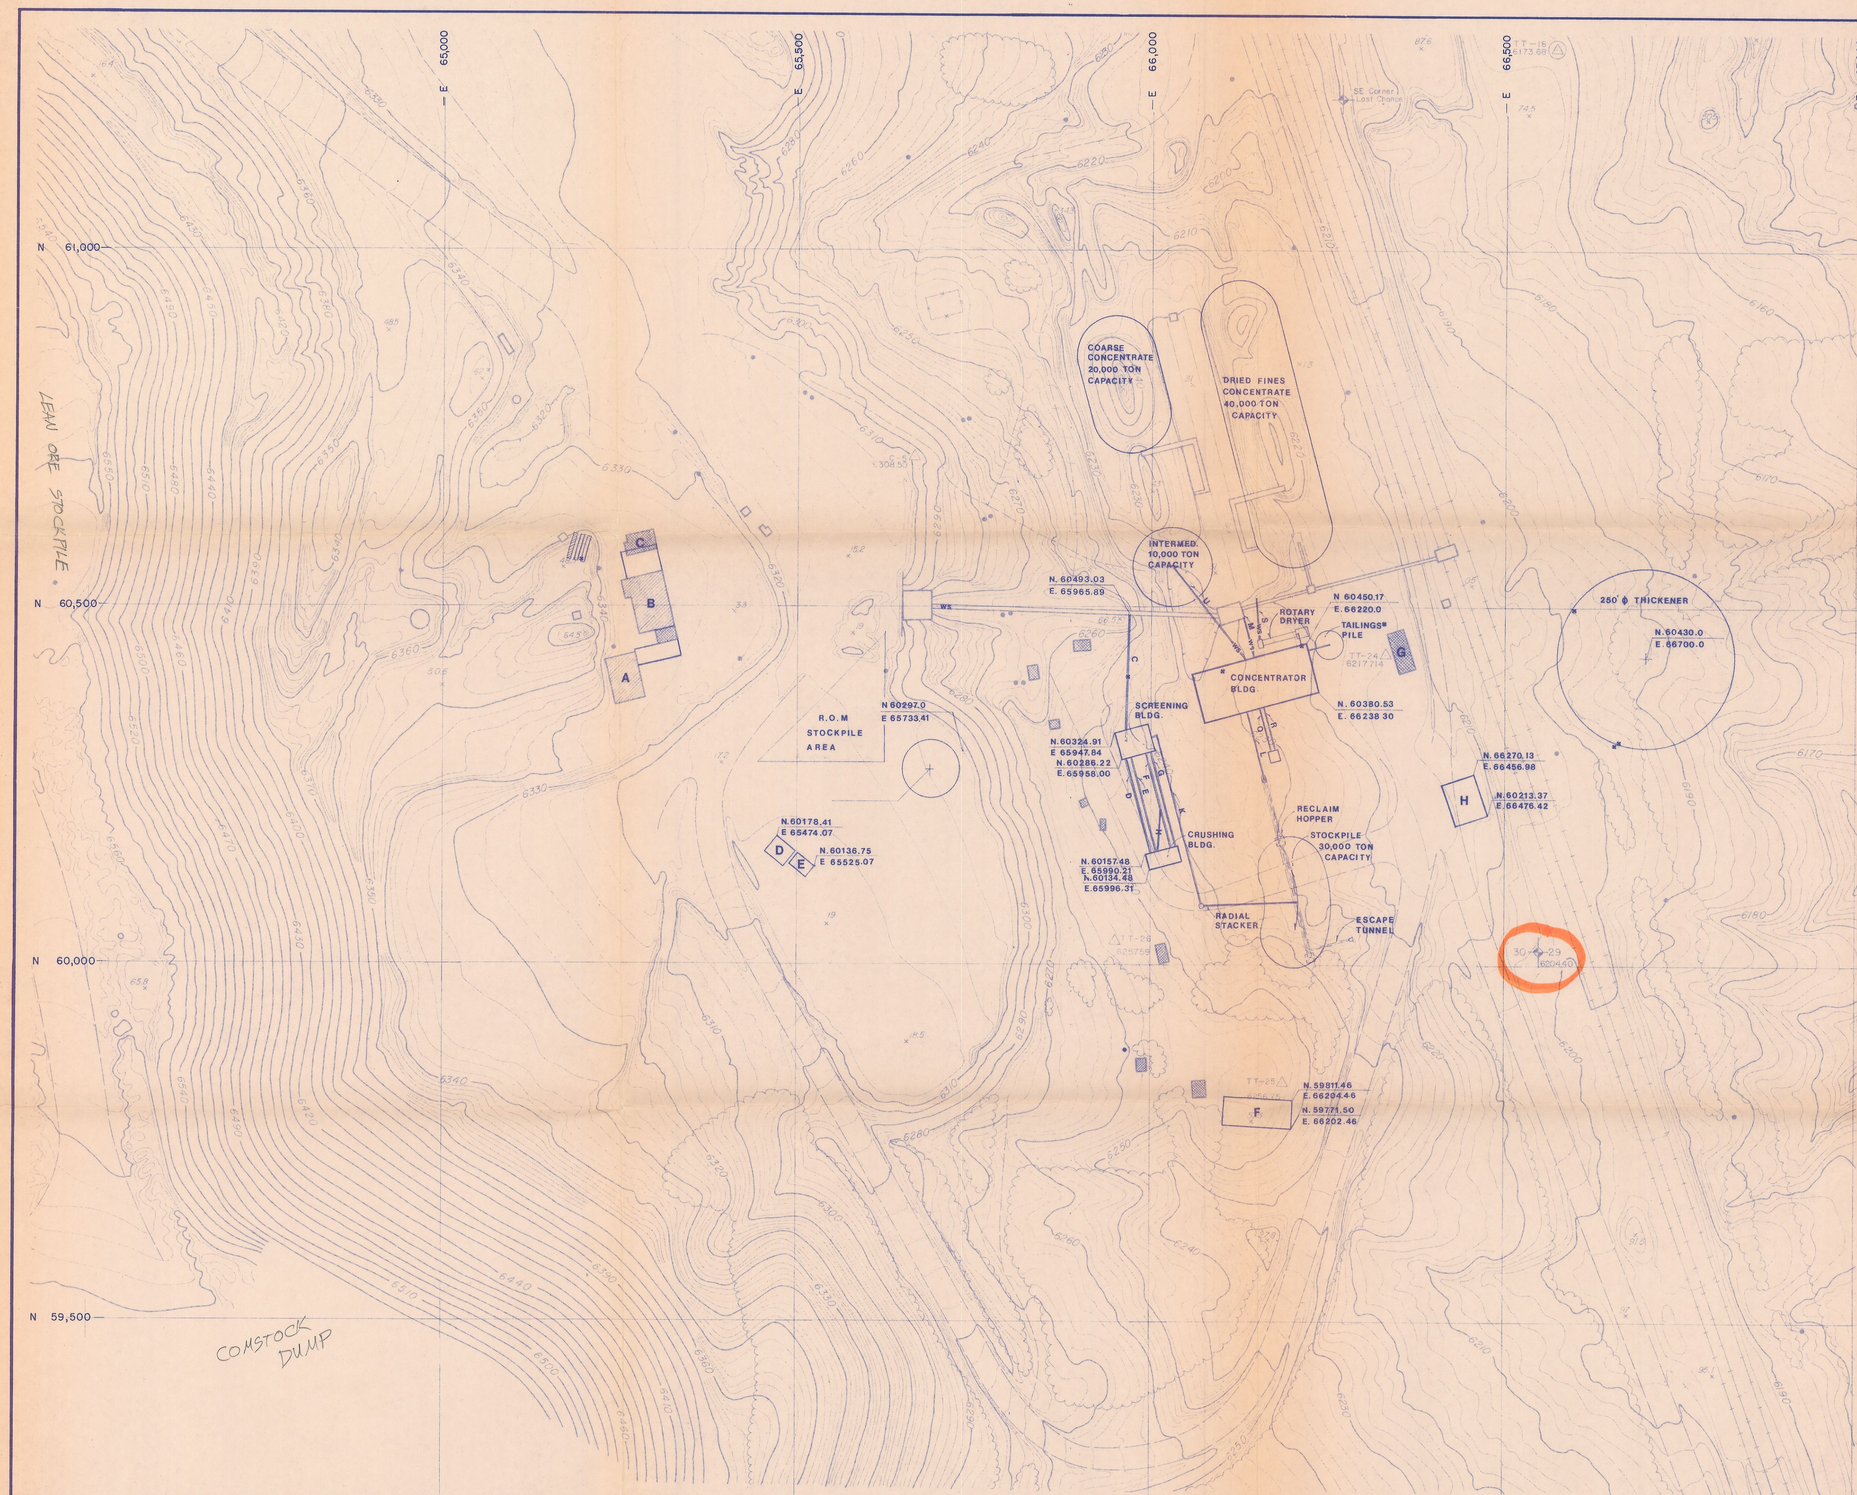

LEGEND

- —e— ELECTRICAL , NEW 34.5 kv
- —w— WATER , FRESH
- —rw— WATER , RECLAIM
- —tw— WATER, TAILINGS
- fh FIRE HYDRANT
- N CONVEYOR IDENTIFCATION
- —ws— WEIGH & SAMPLE
- NEW CONSTRUCTION
- DEMOLITION
- MOVED & OR RENOVATED

A BUILDING, is the existing shop which is to be converted to a warehouse. Large existing doors are to be removed. Metal siding and girts are to be placed over opening. The entire building, metal roofing and siding are to be removed and recovered as per owner with new metal siding.

B BUILDING, is the existing Maintenance Shop. Remove the lean-to on the South end and enclose as the new mine Maintenance Shop (1-20' bay). A new extension on the North end of four (4) bays (24' bays) for mine truck maintenance shall be provided. A connecting covered passageway to BUILDING "A", will be constructed.

C BUILDING, shall be scraped in it's entirety. Remove existing concrete and services. Re-locate the existing compressor in BUILDING "B".

D BUILDING, is the Mine Office and Change Room (to be moved from Iron Springs). Owner to provide drawings.

E BUILDING, is the Electrical Maintenance Building. Facilities are to be shared with Building "D" (existing at Comstock - to be moved).

F BUILDING, is a new pre-engineered metal building, single story. (Operations' Offices - 40 x 100).

G BUILDING, is the existing Office and Change [illegible] I. to be completely demolished.

H BUILDING, is the new C. F. & I. Office Laboratory and [illegible] Room, (50' x 60').

SCALE 1"=100'

RECEIVED
JUN 23 1980
DIVISION OF OIL, GAS & MINING

M/021/001

REVISIONS	BY	DATE	△		BY	DATE	△
			△				△
			△				△
			△				△
			△				△

APPROVALS	BY	DATE
M.I.C. DESIGN ENGINEER		
M.I.C. PROJECT ENGINEER		
M.I.C. PROJECT SPONSOR		
CLIENT REPRESENTATIVE		

	BY	DATE
DESIGN	B.S	
DRAWN	B.S	
CHECKED		
APPROVED		

MATHEWS INDUSTRIAL CONSTRUCTORS

379 w. LAWNDALE DRIVE (801) 487-4287
SALT LAKE CITY, UTAH 84115

PRELIMINARY - NOT FOR CONSTRUCTION
MATHEWS INDUSTRIAL CONSTRUCTORS
JUN 19 1980
Date By

DRAWING TITLE

GENERAL SITE / PLOT PLAN (WEST)

COMSTOCK PLANT SITE

PROJECT DESCRIPTION **UTAH INTERNATIONAL INC.**

CEDAR CITY, COMSTOCK BENEFICIATION FACILITY

PROJECT NO. 2798

DRAWING NO C-1

REVISION △