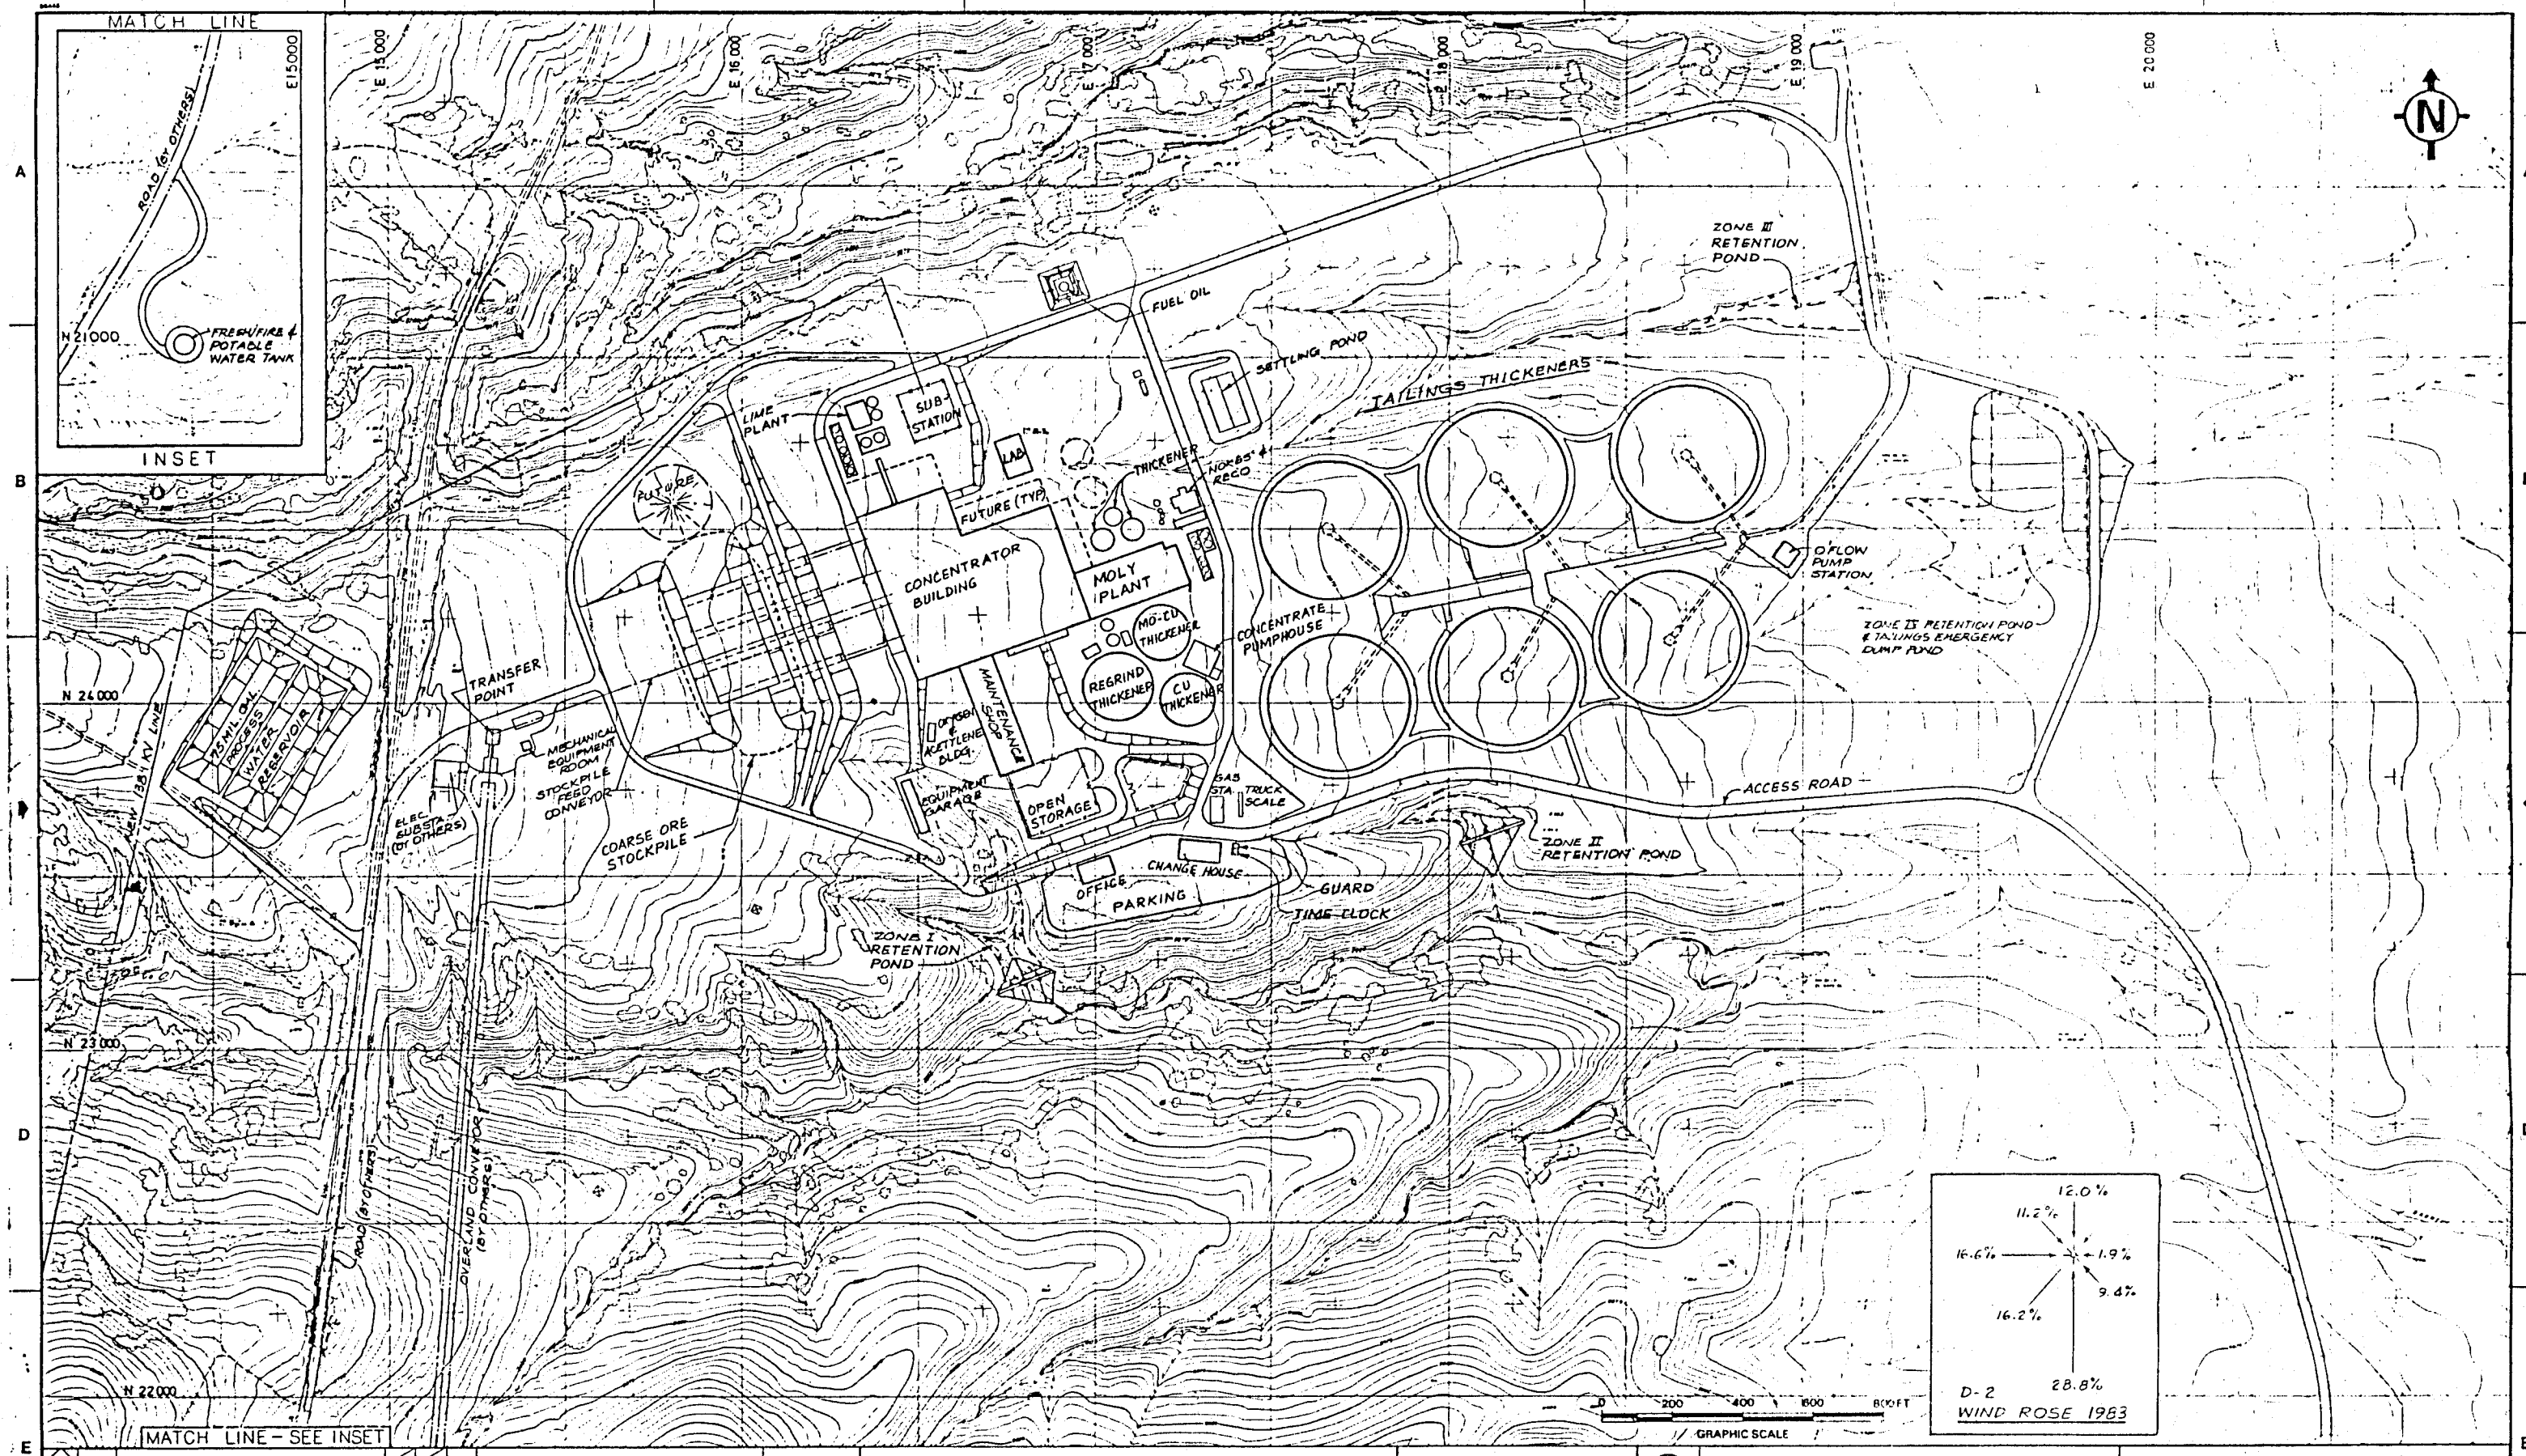

NO	DATE	REVISION	APP.	APP.
C	10/1/84	ISSUED FOR REPORT		
B	7/1/84	ISSUED FOR ESTIMATE		
A	7/1/84	ISSUED FOR APPROVAL		

REFERENCE DRAWINGS | NUMBER | NOTES

DESCRIPTION | COST ACCOUNT

BECHTEL CIVIL & MINERALS, INC.
SAN FRANCISCO

APPROVAL	DATE
Rev C	10/1/84
KENNECOTT:	
PROJECT ENGINEER:	7/5/84
PROJECT DIRECTOR	

SCALE 1" = 200'

		DATE
DESIGNED BY	M.M. KOSTANIAN	
DRAWN BY	S.F. WARDA	
CHECKED BY		
APPROVED BY		
APPROVED BY		

1984 KENNECOTT

UCD CONCENTRATOR MODERNIZATION

CONCENTRATOR SITE PLAN

Job No 15667 | Dwg No 712-C-101 | C

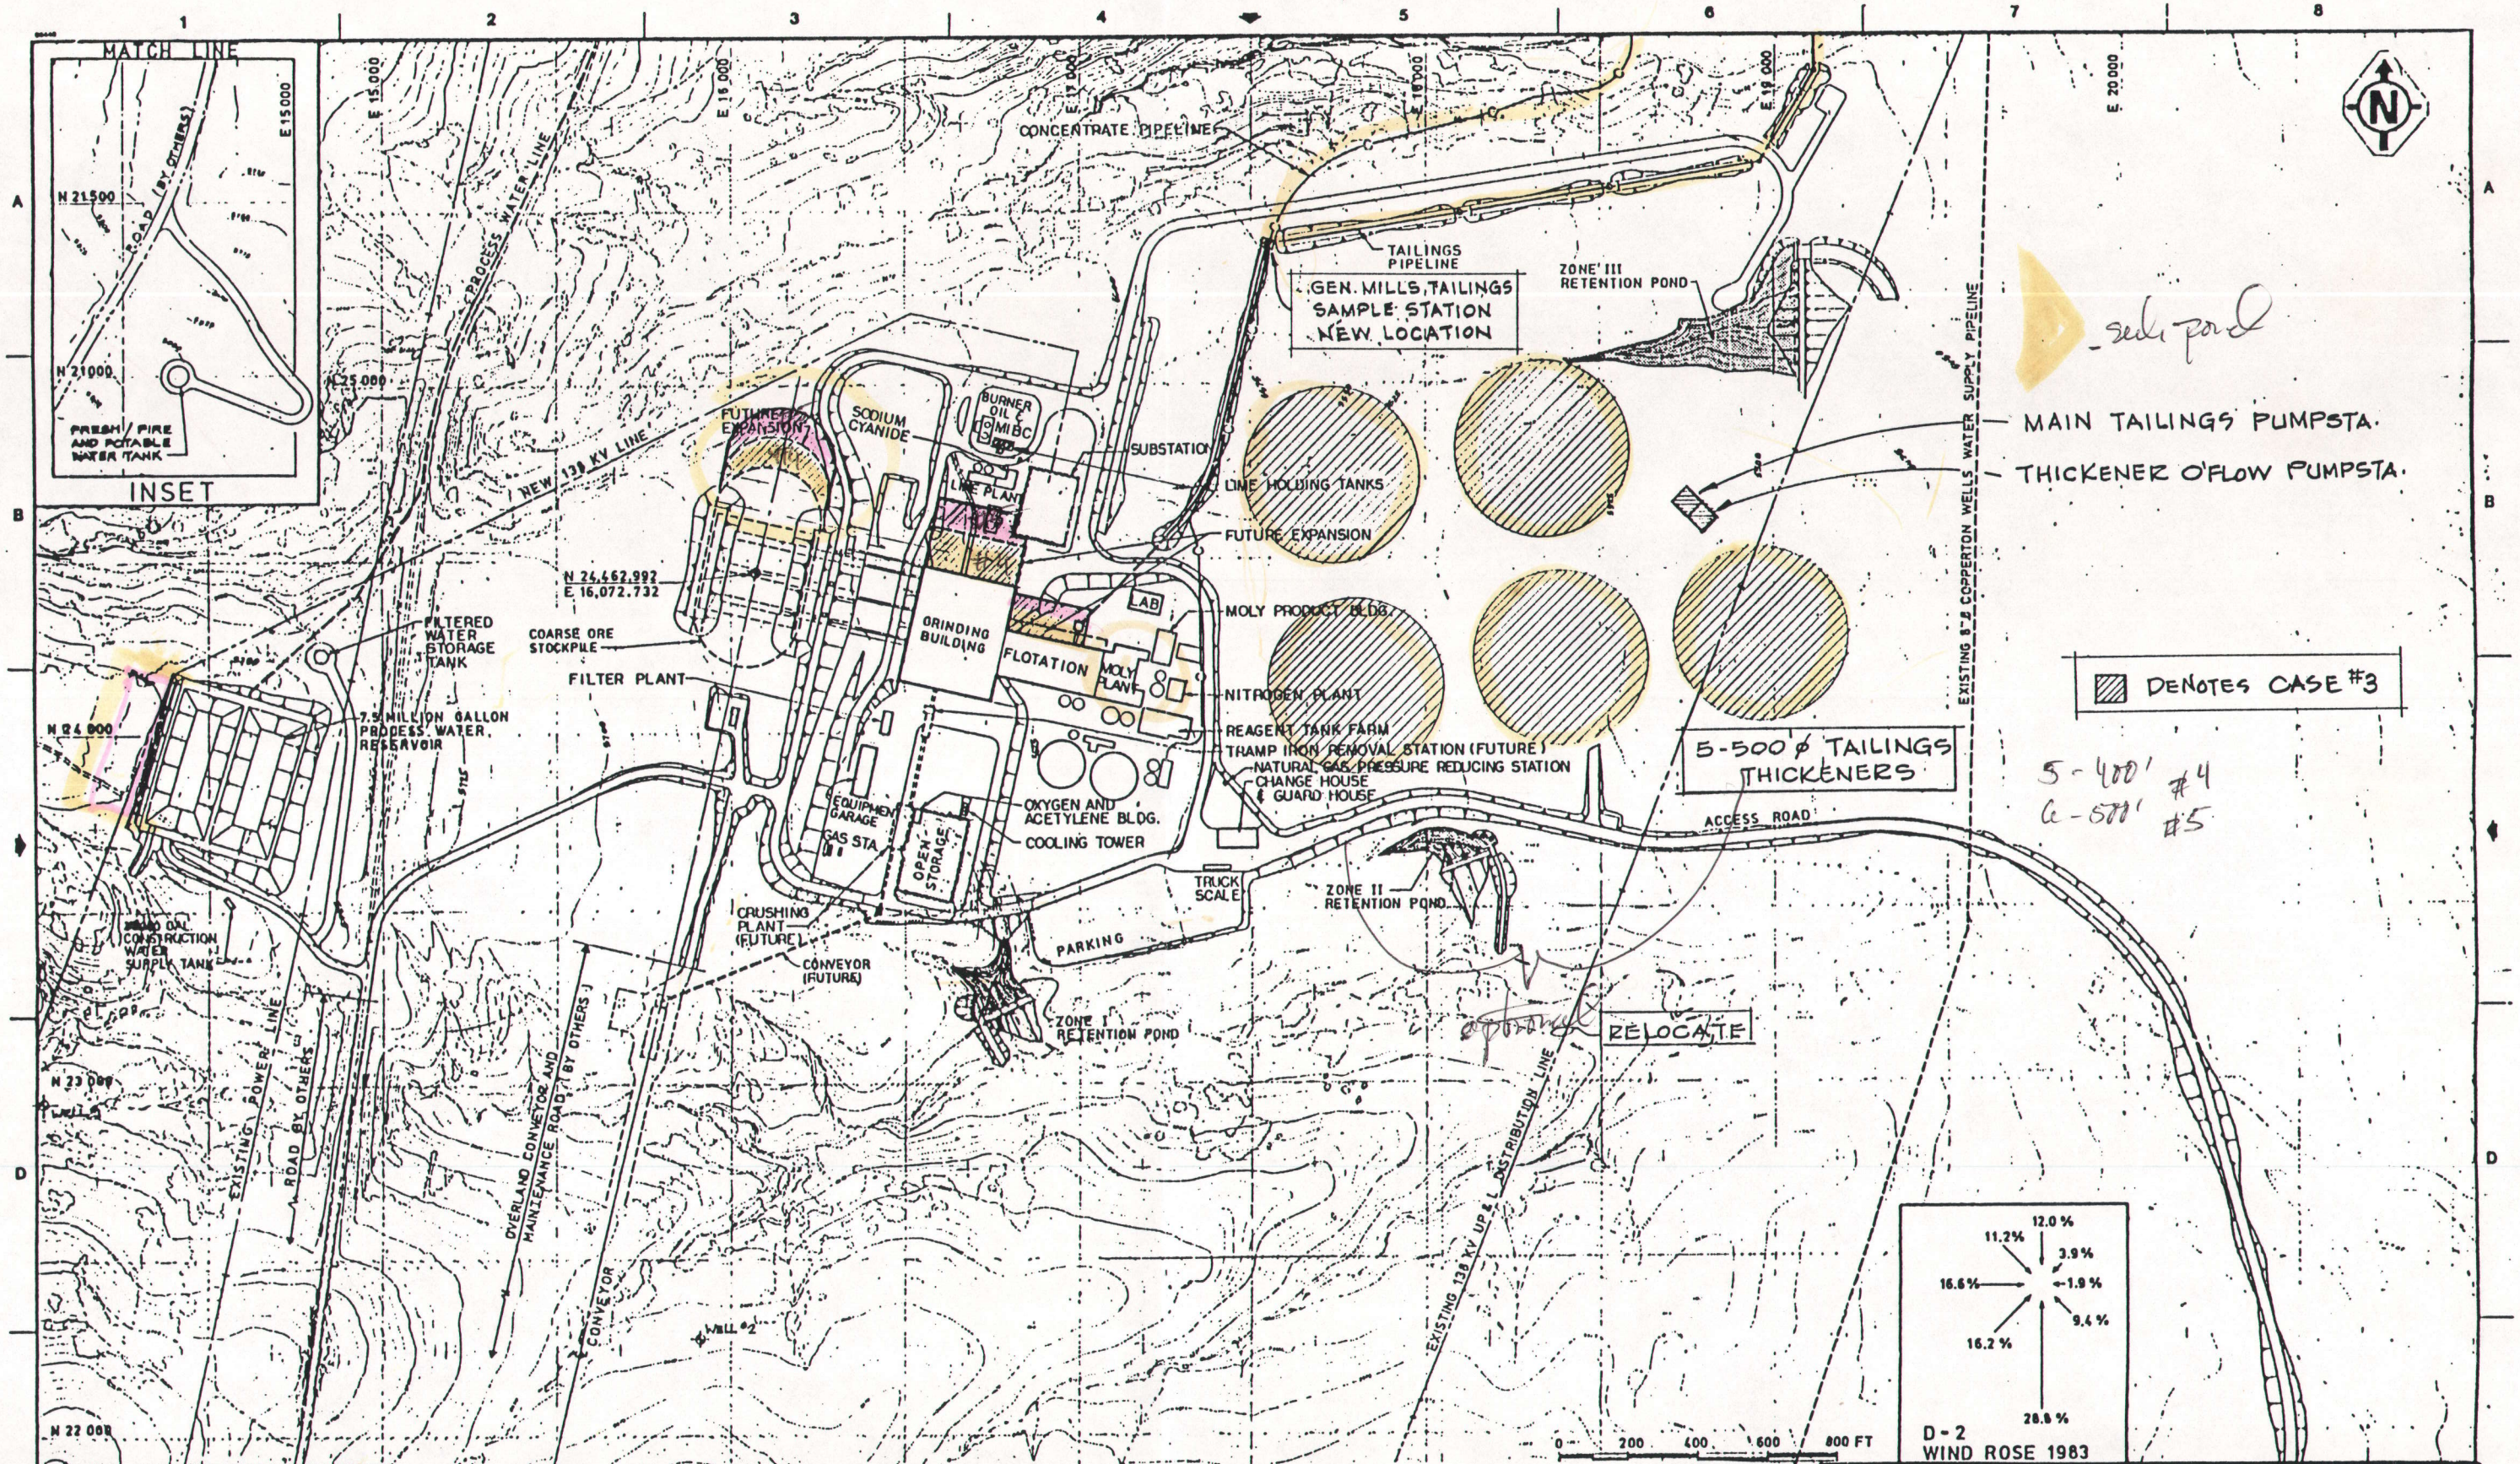

NO	DATE	REVISIONS	BY	CHK	APPR	BY	DATE
A		ISSUED FOR REPORT	NN	J		GHB	8/31

KENNECOTT
COPPERTON CONCENTRATOR
CAPACITY EVALUATION
CONCENTRATOR
PLOT PLAN
CASE #3 - 5th LINE

MICROFILM | 20444
SKL-302 | A
DIVISION DRAWING NO
SCALE

12

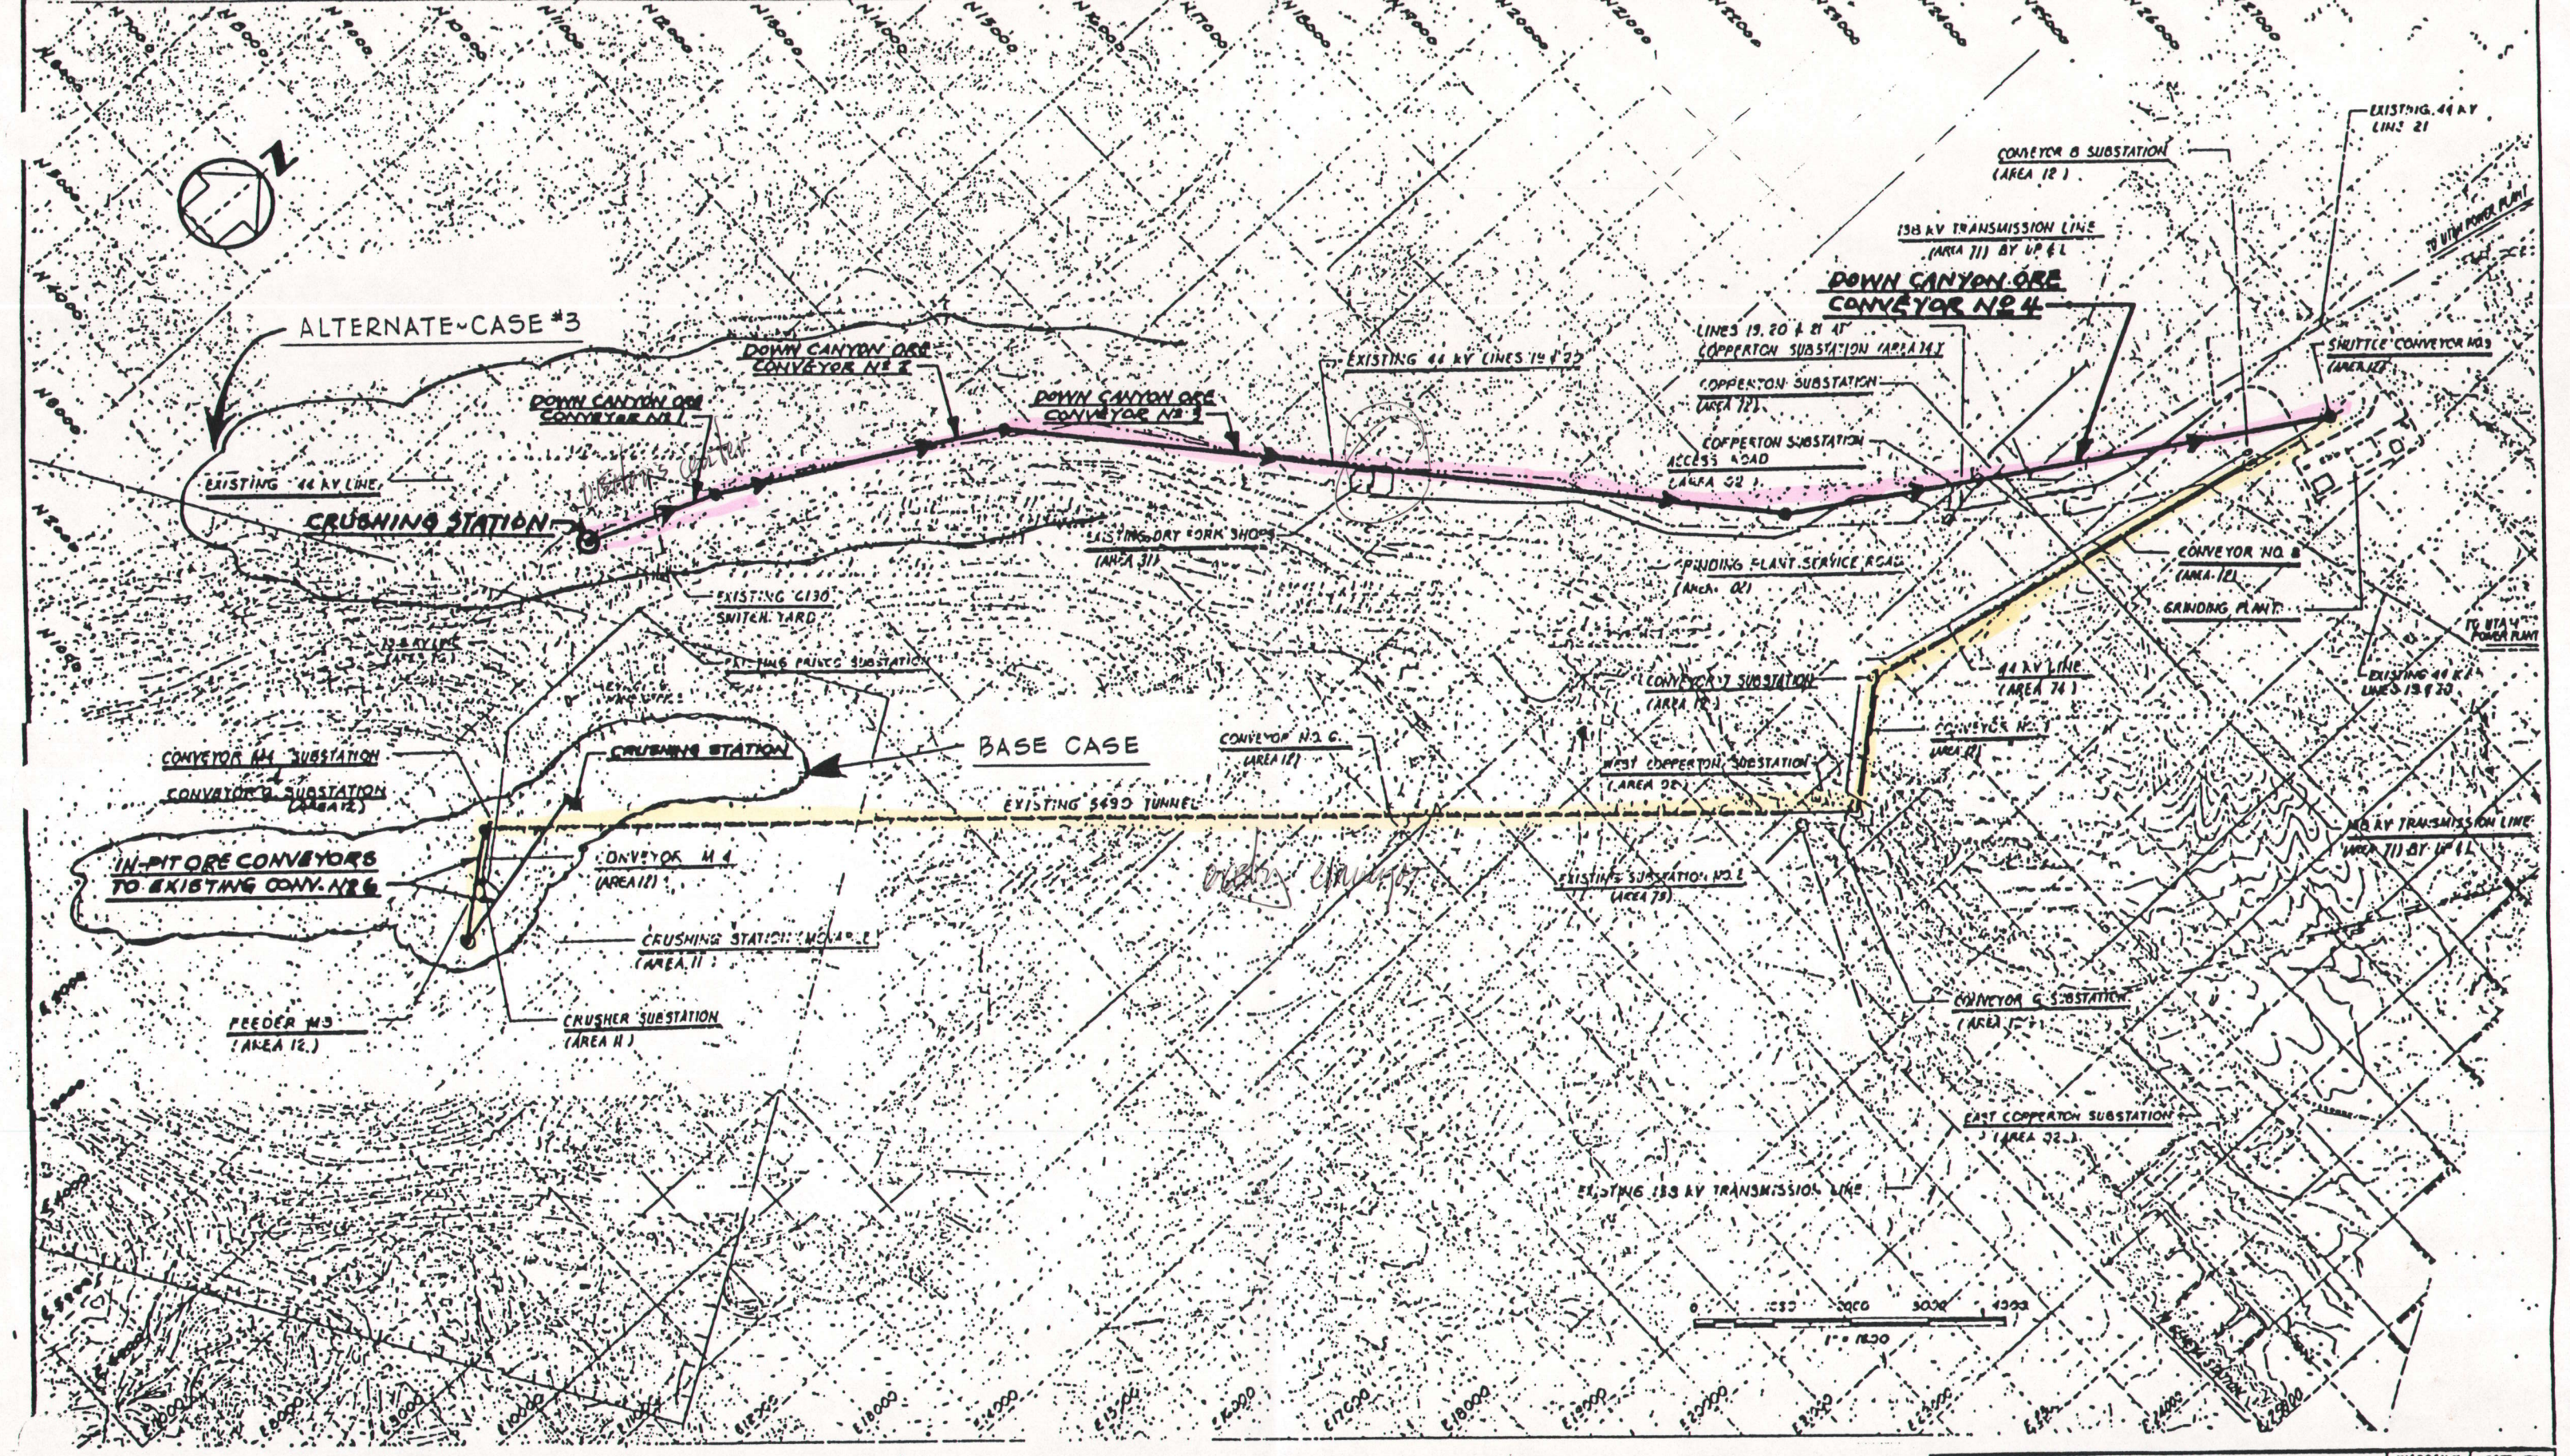

NO	DATE	REVISIONS	BY	DATE
A		ISSUED FOR REPORT	NN	J

KENNECOTT

COPPERTON CONCENTRATOR
CAPACITY EVALUATION
IN-PIT CRUSHING-CASE #3
DOWN CANYON CONVEYING TO
EXISTING SYSTEM
PLOT PLAN

MICROFILM | 20444

SKL-301 | A

DIVISION DRAWING NO

SCALE