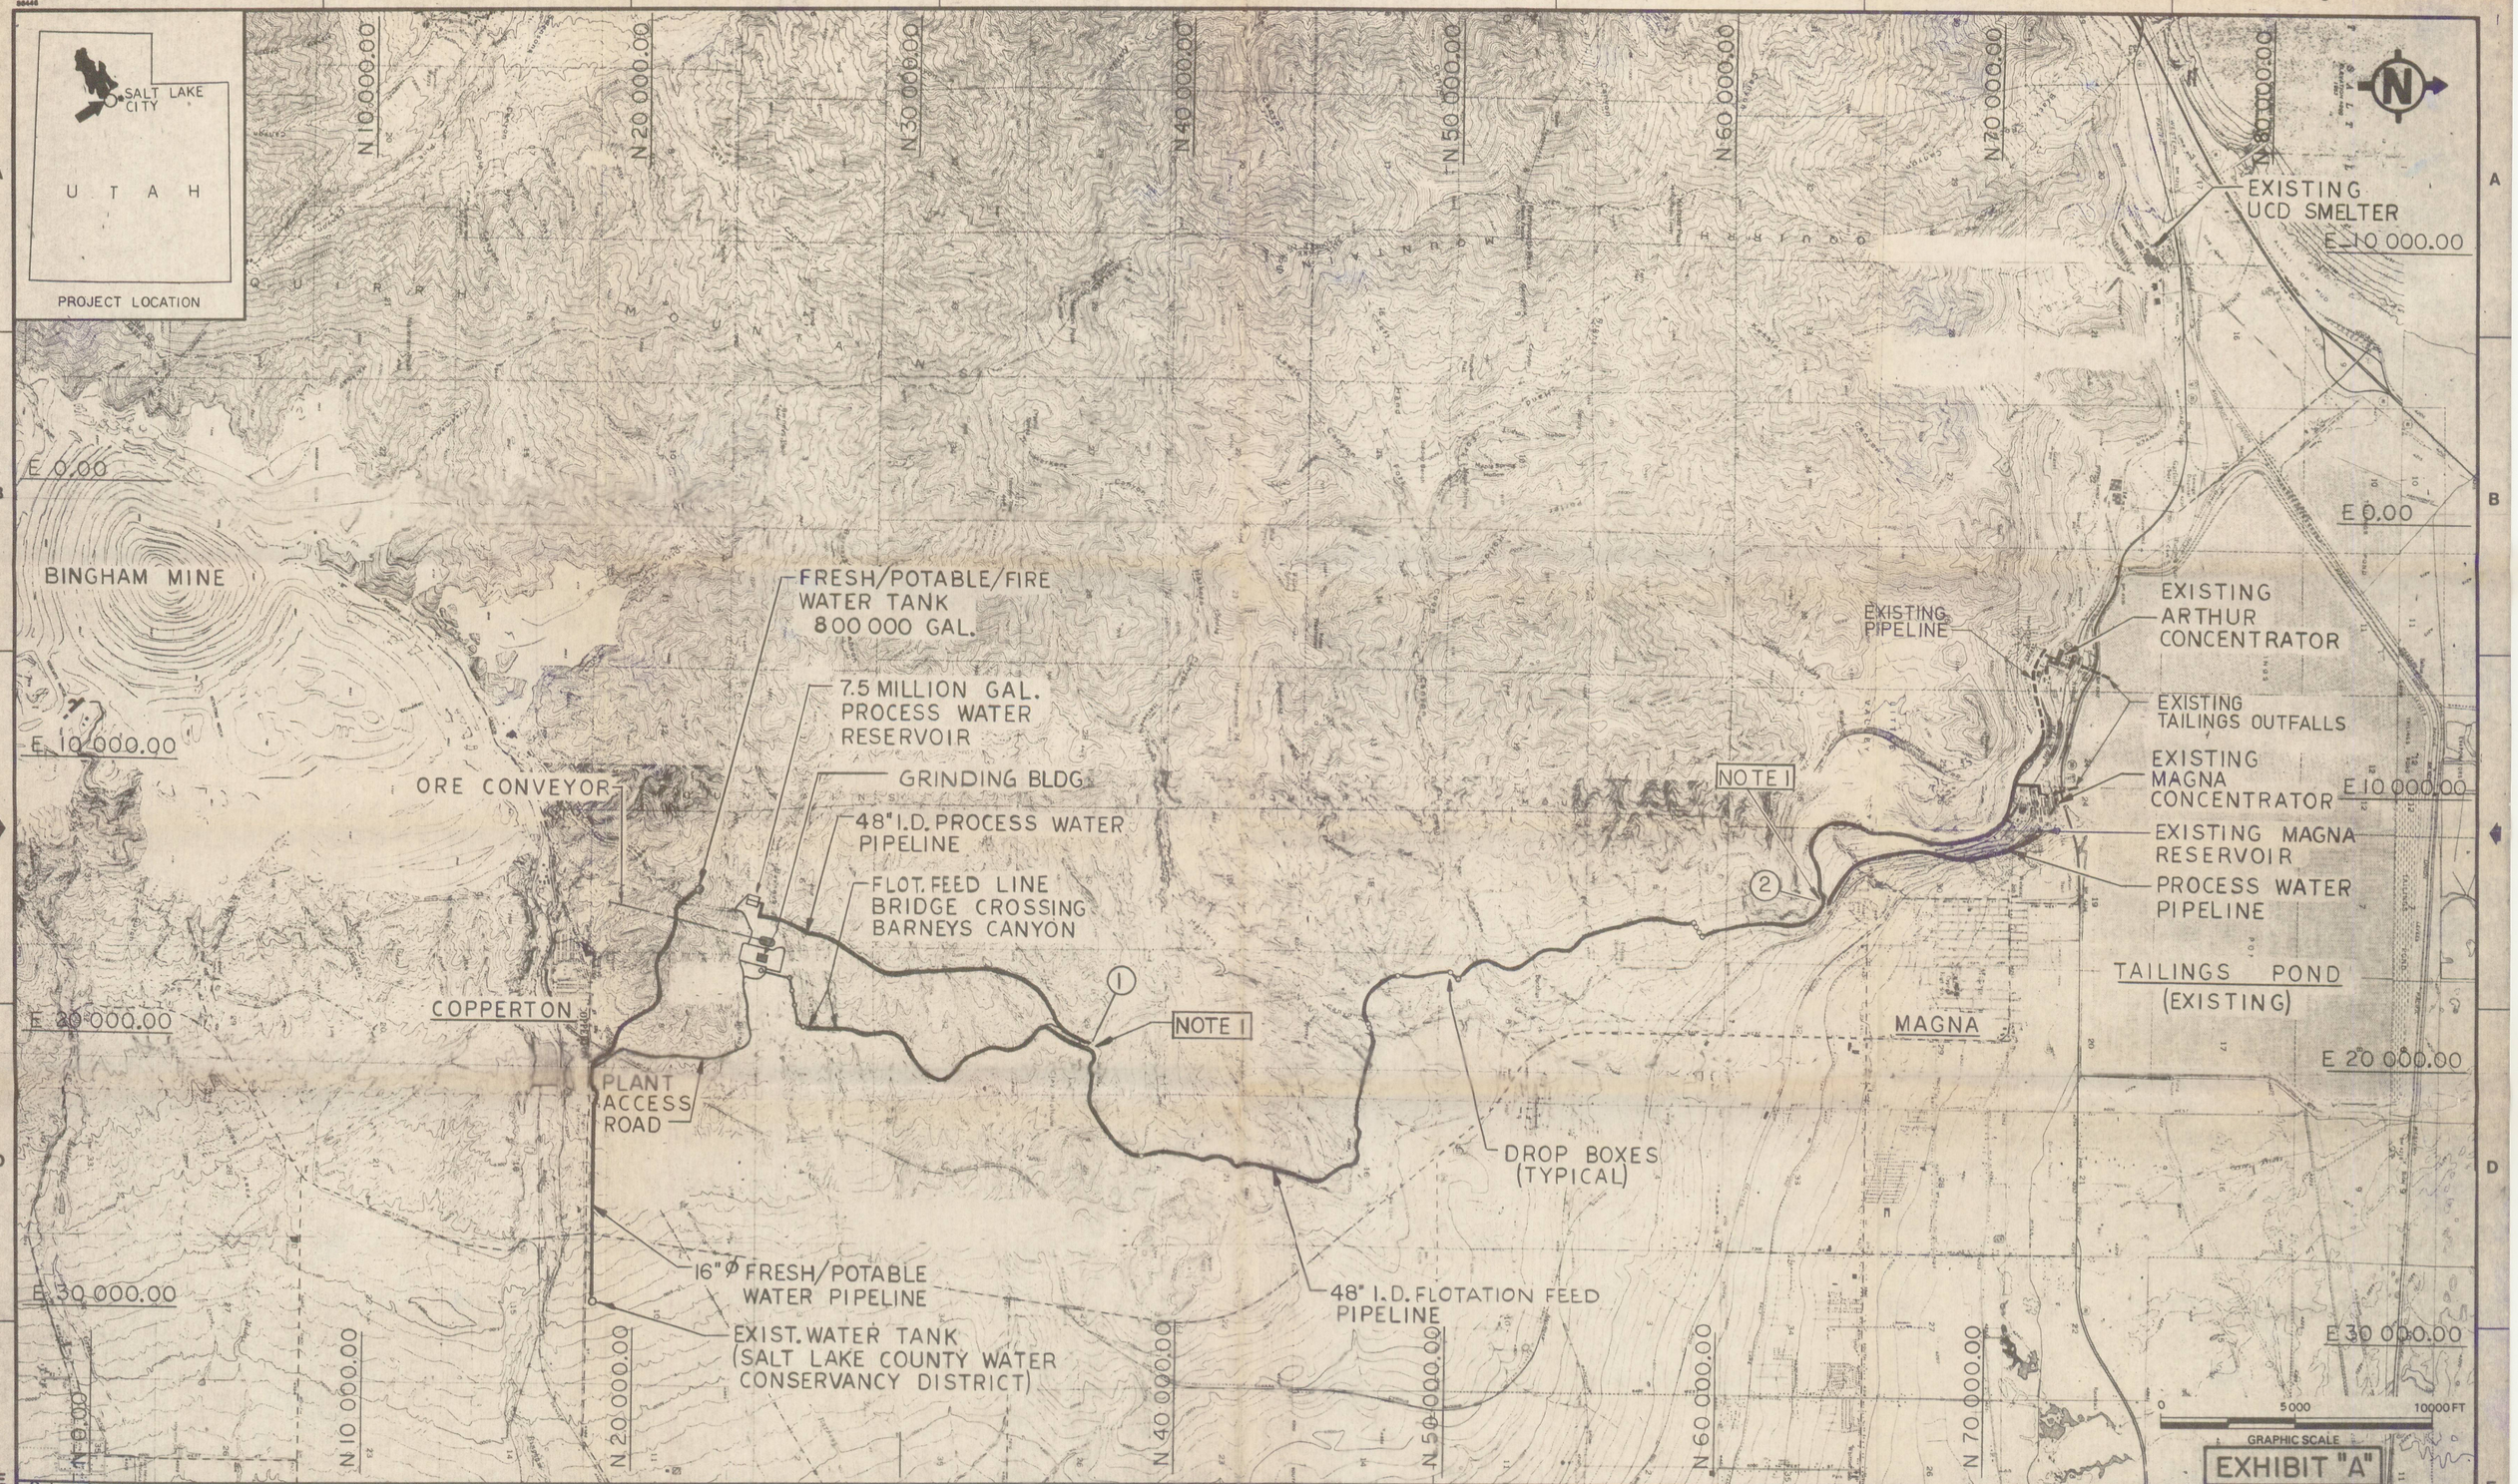

EXHIBIT "A"

NO.	DATE	REVISION	BY	CHK	APP.	APP.
B	11-26-85	ISSUED FOR WATER MANAGEMENT PLAN AMENDMENT				RCG
A	3/6/85	ISSUED FOR WATER MANAGEMENT PLAN	TN			RB

REFERENCE DRAWINGS | NUMBER

NOTES

1. THE FLOT. FEED AND PROCESS WATER PIPELINES ARE IN THE SAME CORRIDOR BETWEEN POINTS ① AND ②. FOR CLARITY, ONLY THE FLOT. FEED PIPELINE IS SHOWN.

DESCRIPTION | COST ACCOUNT

WORK COVERED BY THIS DRAWING CHARGED TO COST ACCOUNT ABOVE

BECHTEL CIVIL & MINERALS, INC.
SAN FRANCISCO

APPROVAL | DATE

KENNECOTT:
PROJECT ENGINEER:
PROJECT DIRECTOR:

SCALE 1" = 2565'

		DATE
DESIGNED BY	EA HADDON	7/17/84
DRAWN BY	PM SECRETARIO	7/17/84
CHECKED BY		
APPROVED BY		
APPROVED BY		

RECEIVED
DEC 03 1985
DIVISION OF OIL, GAS & MINING

KENNECOTT

UCD CONCENTRATOR MODERNIZATION

DRAINAGE REPORT
AREA PLAN

Job No. 16667 | Dwg. No. 712-SKC-3-152 | REVISION B