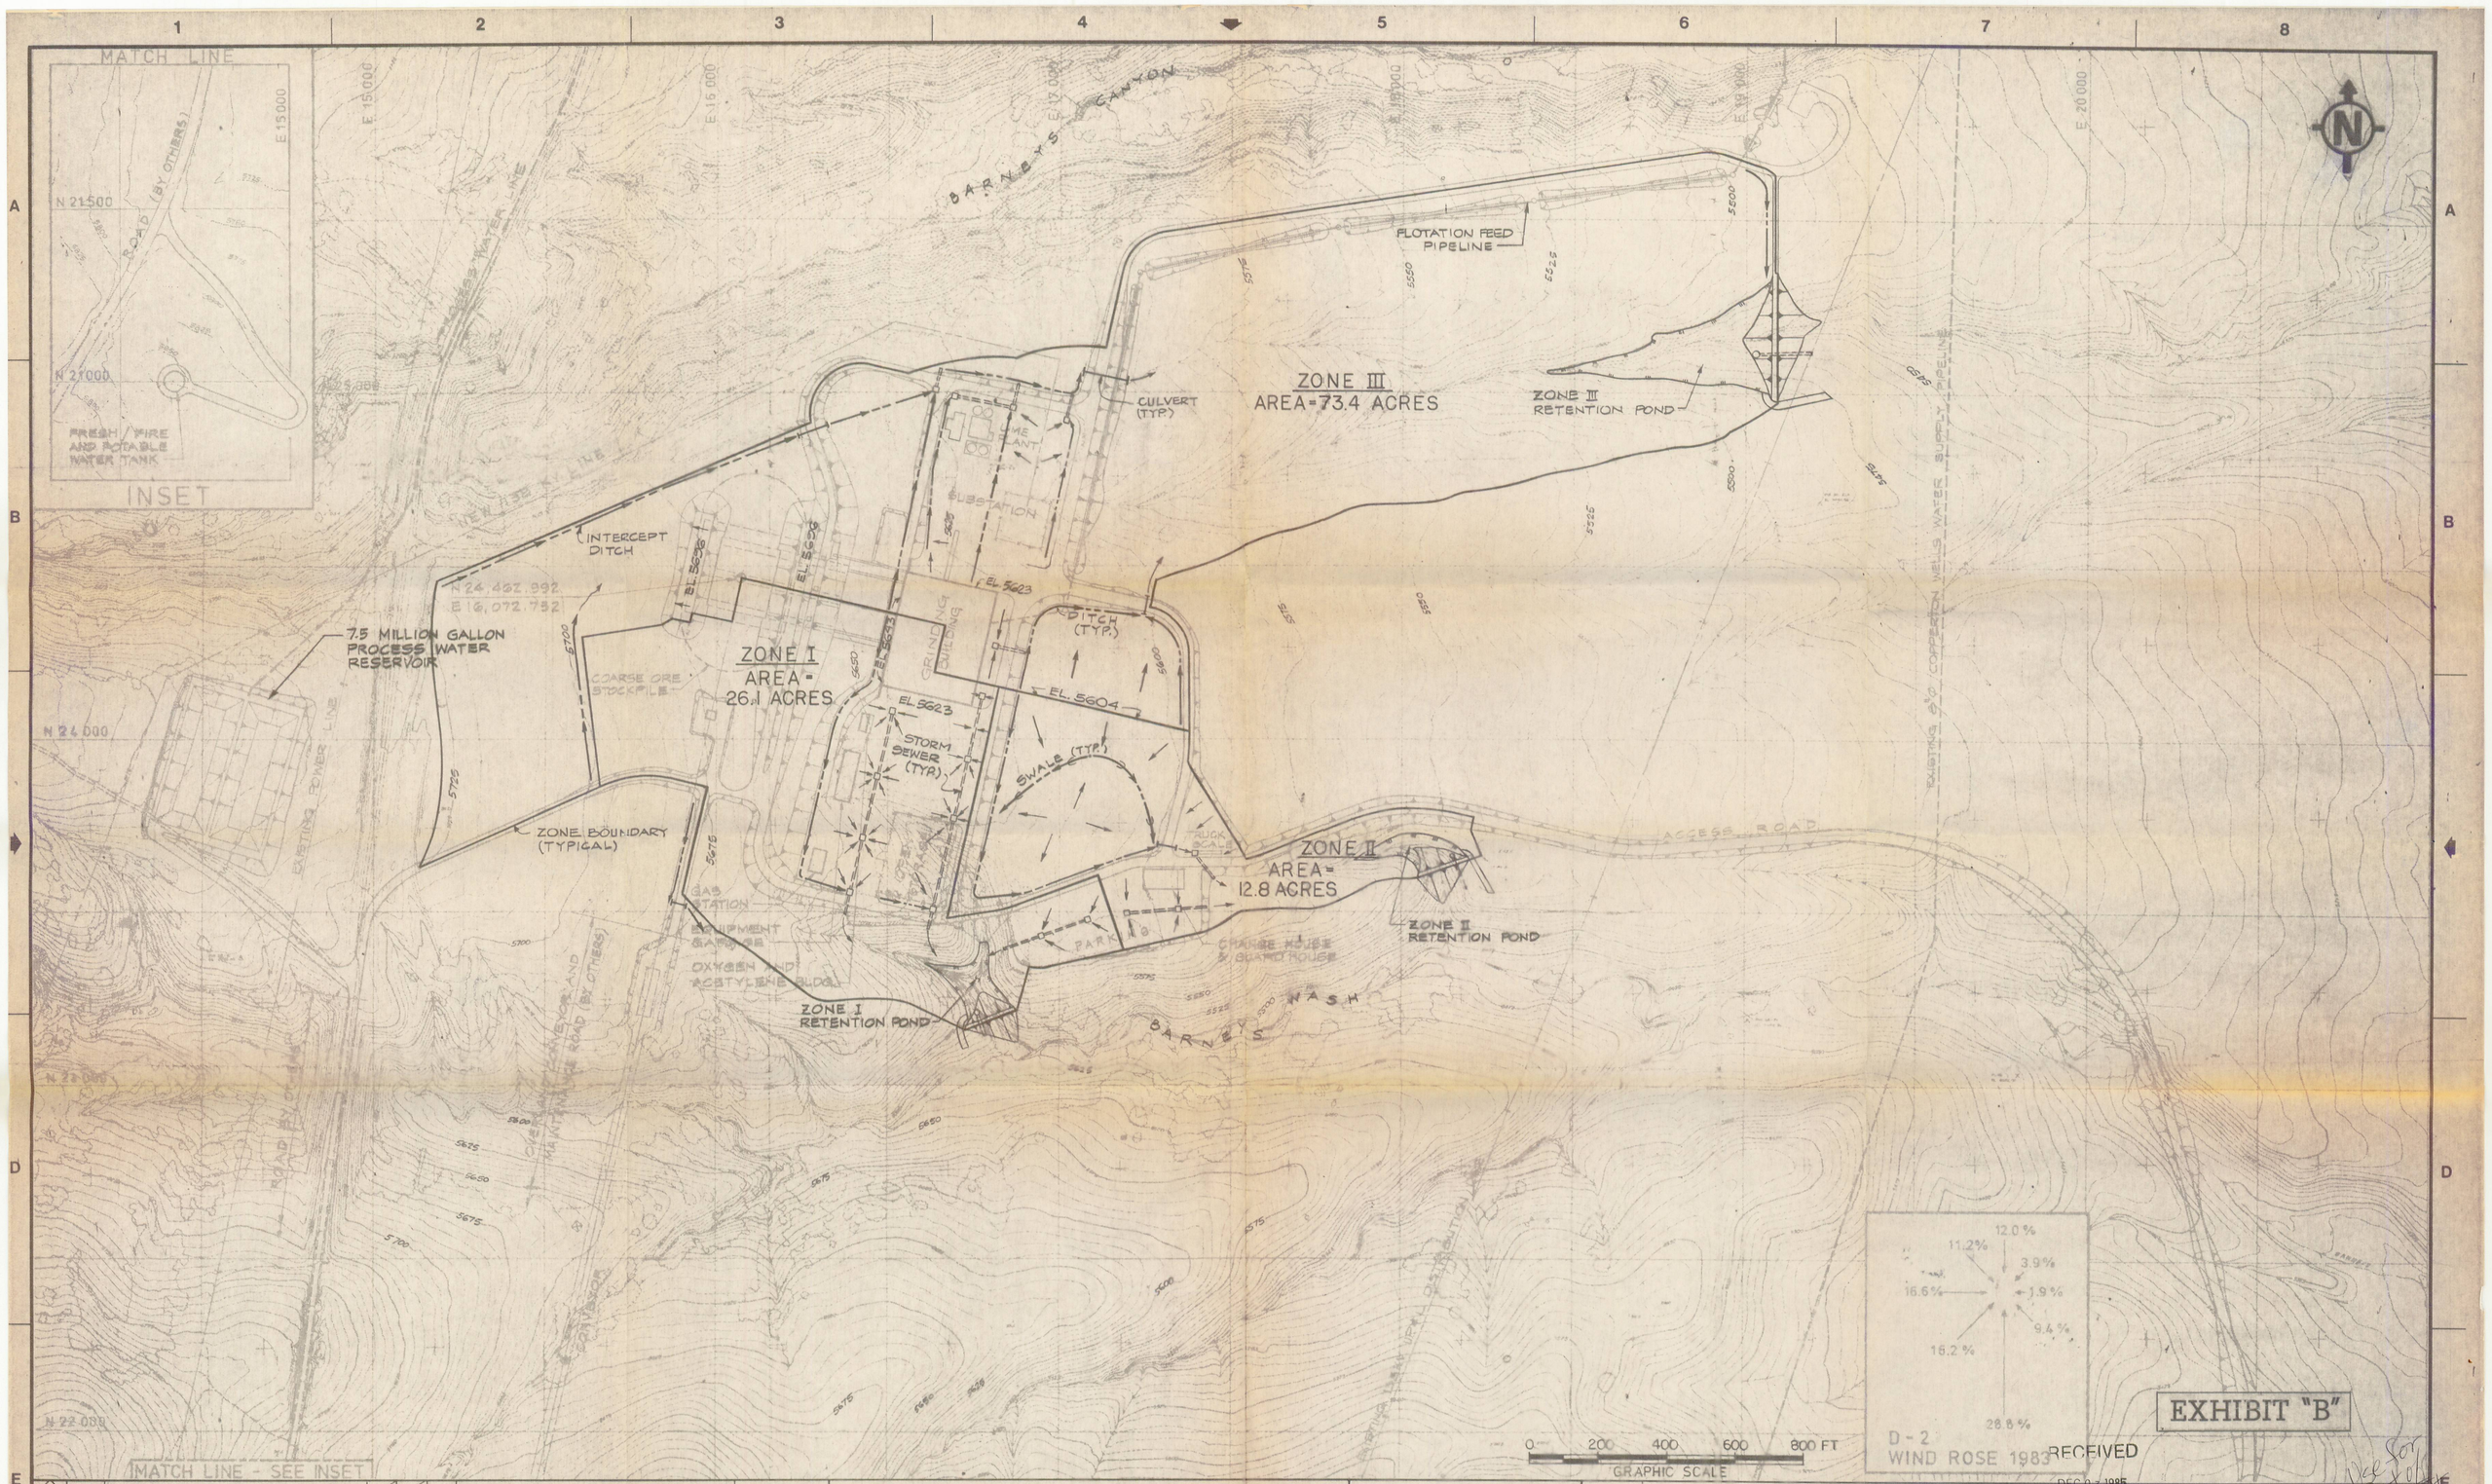

EXHIBIT "B"

RECEIVED
DEC 03 1985
DIVISION OF OIL, GAS & MINING

NO.	DATE	REVISION	BY	CHK	APP.	APP.	REFERENCE DRAWINGS	NUMBER	NOTES
A	11-26-85	ISSUED FOR WATER MANAGEMENT PLAN AMENDMENT							

DESCRIPTION | COST ACCOUNT
WORK COVERED BY THIS DRAWING CHARGED TO COST ACCOUNT ABOVE

BECHTEL CIVIL & MINERALS, INC.
SAN FRANCISCO

APPROVAL	DATE	SCALE	DATE
		DESIGNED BY M.M. KOSTANIAN	11-25-85
		DRAWN BY T NERAY	11-25-85
KENNECOTT:		CHECKED BY E HADDON	11-25-85
PROJECT ENGINEER:		APPROVED BY	
PROJECT DIRECTOR:		APPROVED BY	

KENNECOTT

UCD CONCENTRATOR MODERNIZATION
CONCENTRATOR
SITE DRAINAGE PLAN

Job No. 17594 | Dwg. No. 712-SKC-108 | REVISION A

Use for Part of Phase III Bonding purposes