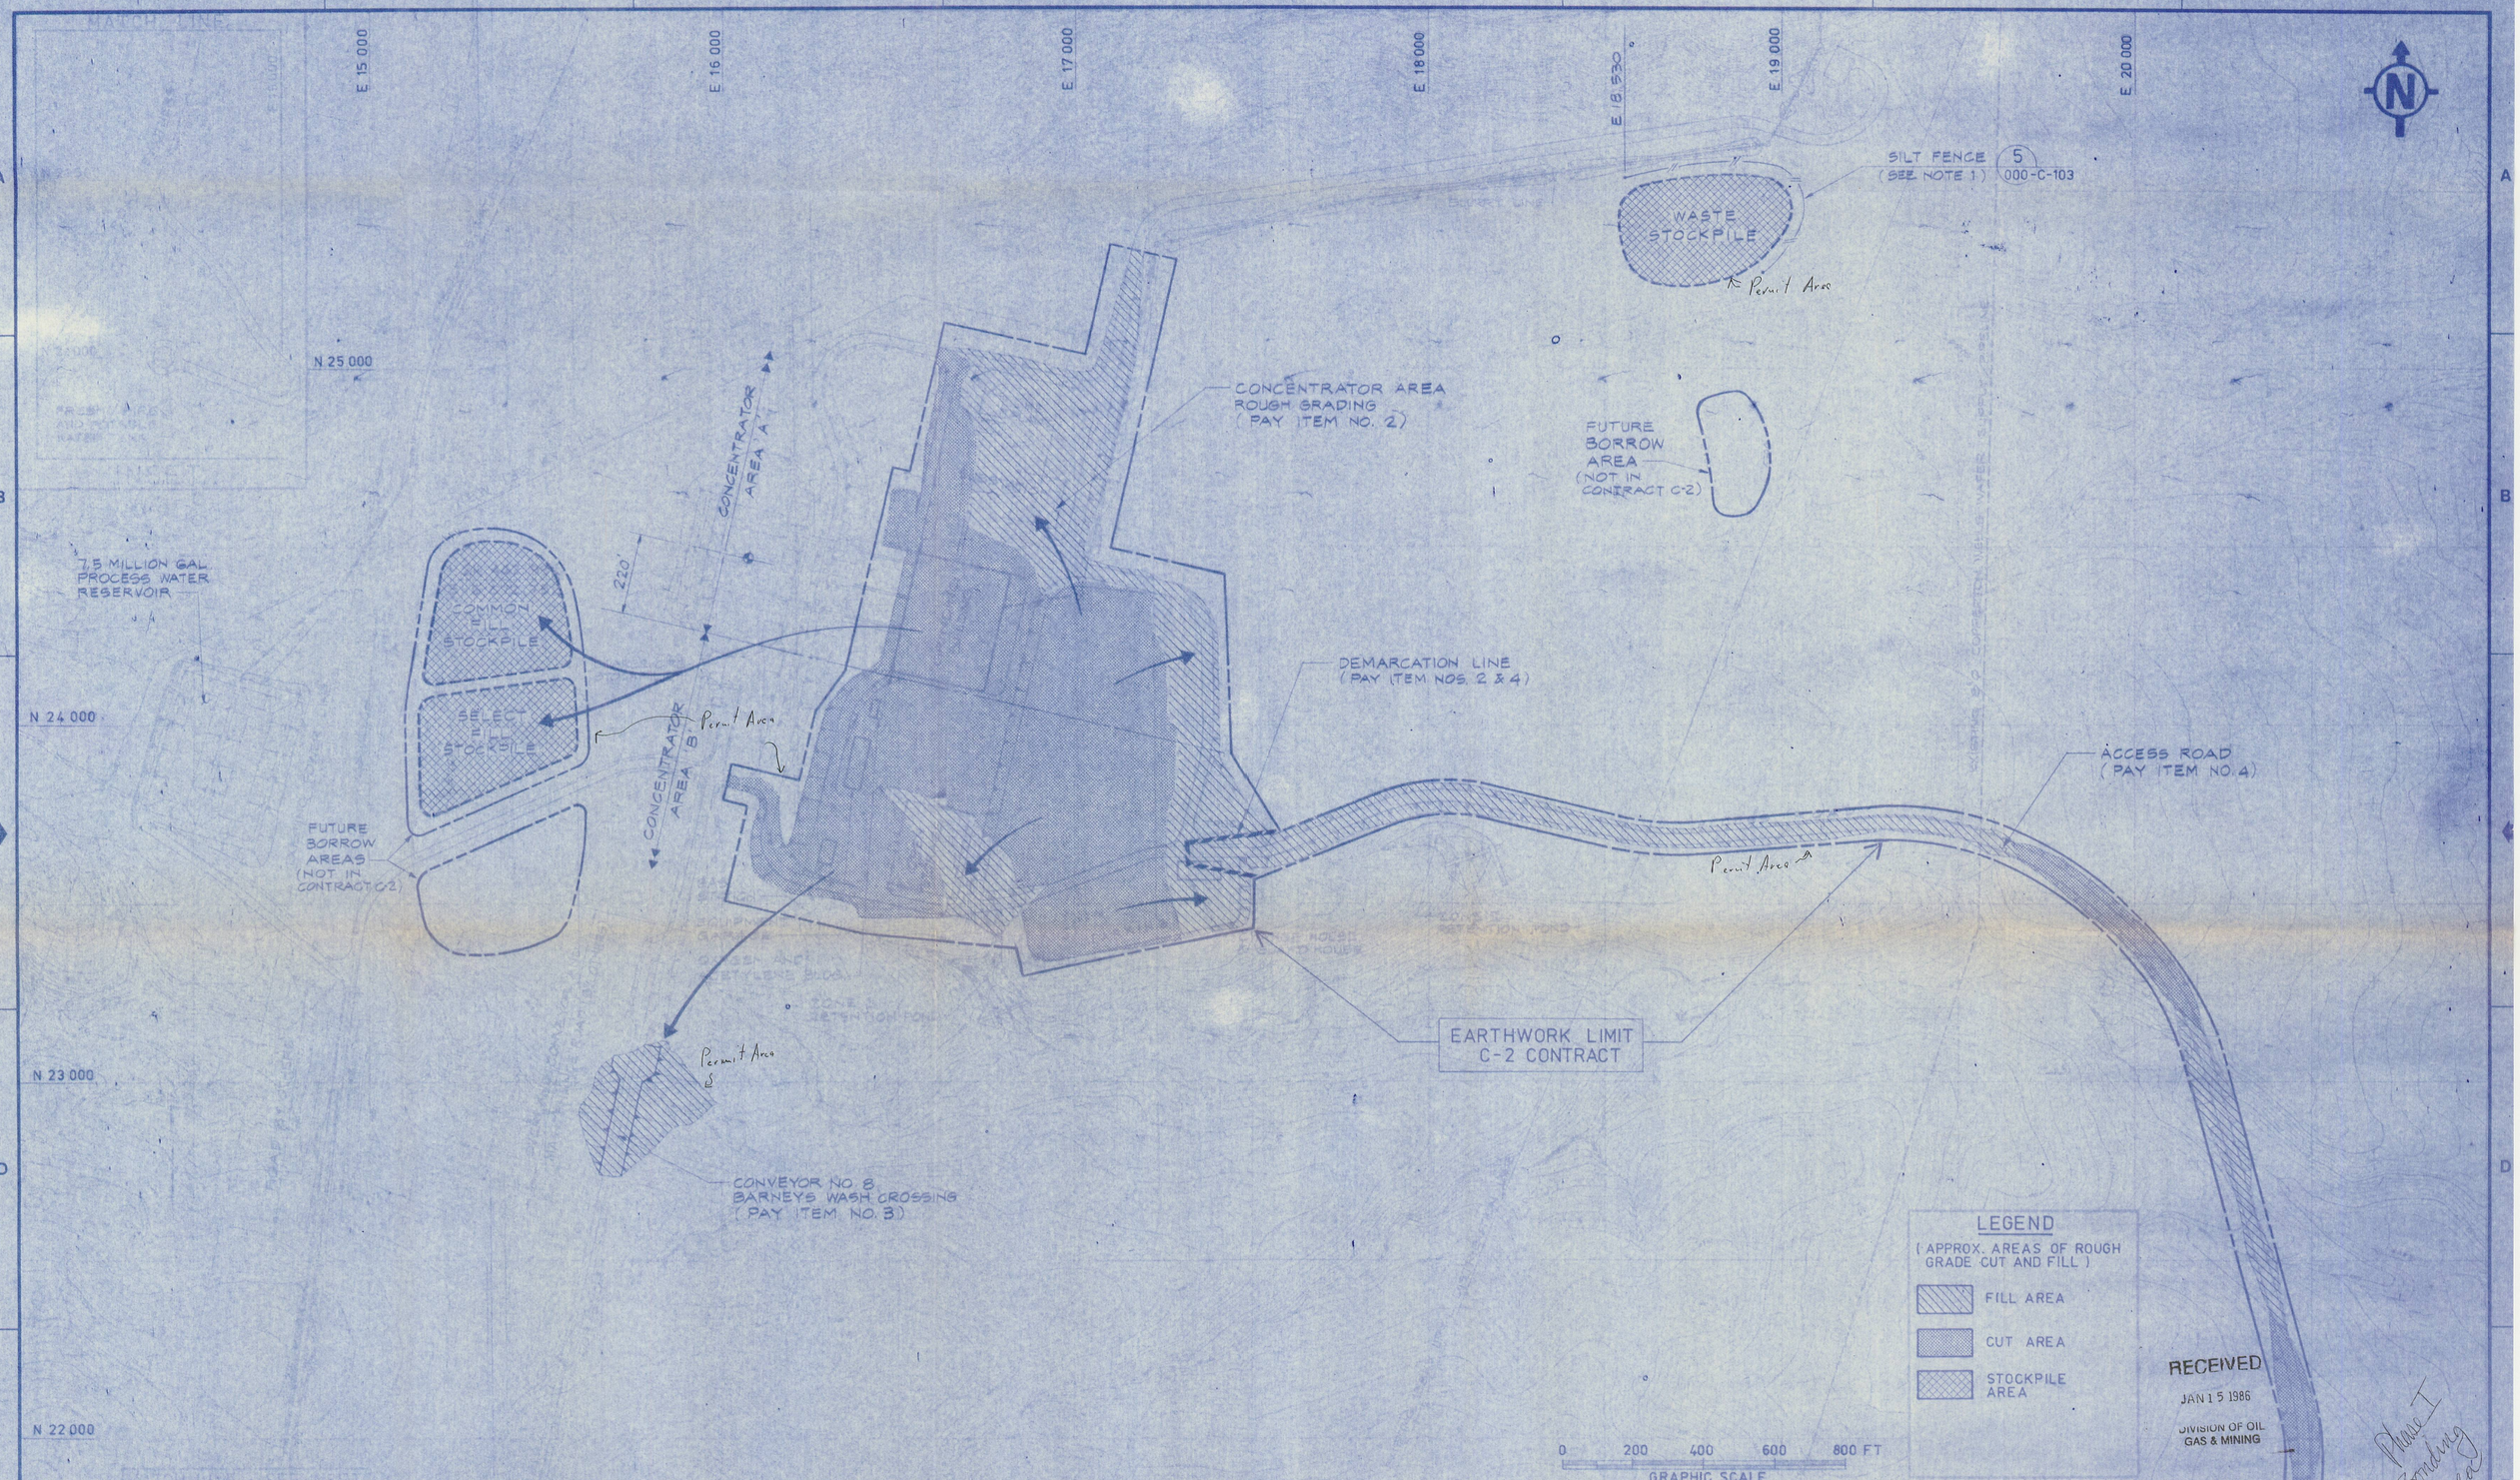

NO.	DATE	REVISION	BY	CHK	APP.	APP.
D	6-7-85	GENERAL REVISION, REISSUED FOR BID-CONTRACT C-2				
C	10-29-85	REVISED AND REISSUED FOR BID-CONTRACT C-2	ORIGINAL SIGNED			
B	10-26-85	ISSUED FOR BID - CONTRACT C-2	ORIGINAL SIGNED			
A	9-11-85	ISSUED FOR APPROVAL	ORIGINAL SIGNED			

REFERENCE DRAWINGS

NUMBER

NOTES

1. SILT FENCE LIMITS SHOWN IS A MINIMUM REQUIREMENT. CONTRACTOR SHALL PROVIDE ADDITIONAL SILT FENCING AND OTHER MEASURES AS REQUIRED AND AS DIRECTED TO CONTROL SOIL EROSION FROM CONSTRUCTION AREAS.

DESCRIPTION | COST ACCOUNT

WORK COVERED BY THIS DRAWING CHARGED TO COST ACCOUNT ABOVE

BECHTEL CIVIL & MINERALS, INC.
SAN FRANCISCO

APPROVAL	DATE		SCALE 1" = 200'	DATE
		DESIGNED BY	MM KOSTANIAN	11-7-85
		DRAWN BY	PM SECRETARIO	10-28-85
KENNECOTT:		CHECKED BY	RL NG	11-7-85
PROJECT ENGINEER:		APPROVED BY		
PROJECT DIRECTOR:		APPROVED BY		

KENNECOTT

UCD CONCENTRATOR MODERNIZATION
CONCENTRATOR SITE
CONTRACT C-2
MASS EARTHWORK SCHEMATIC

Job No. 17594 | Dwg. No. 712-C-120 | REVISION D