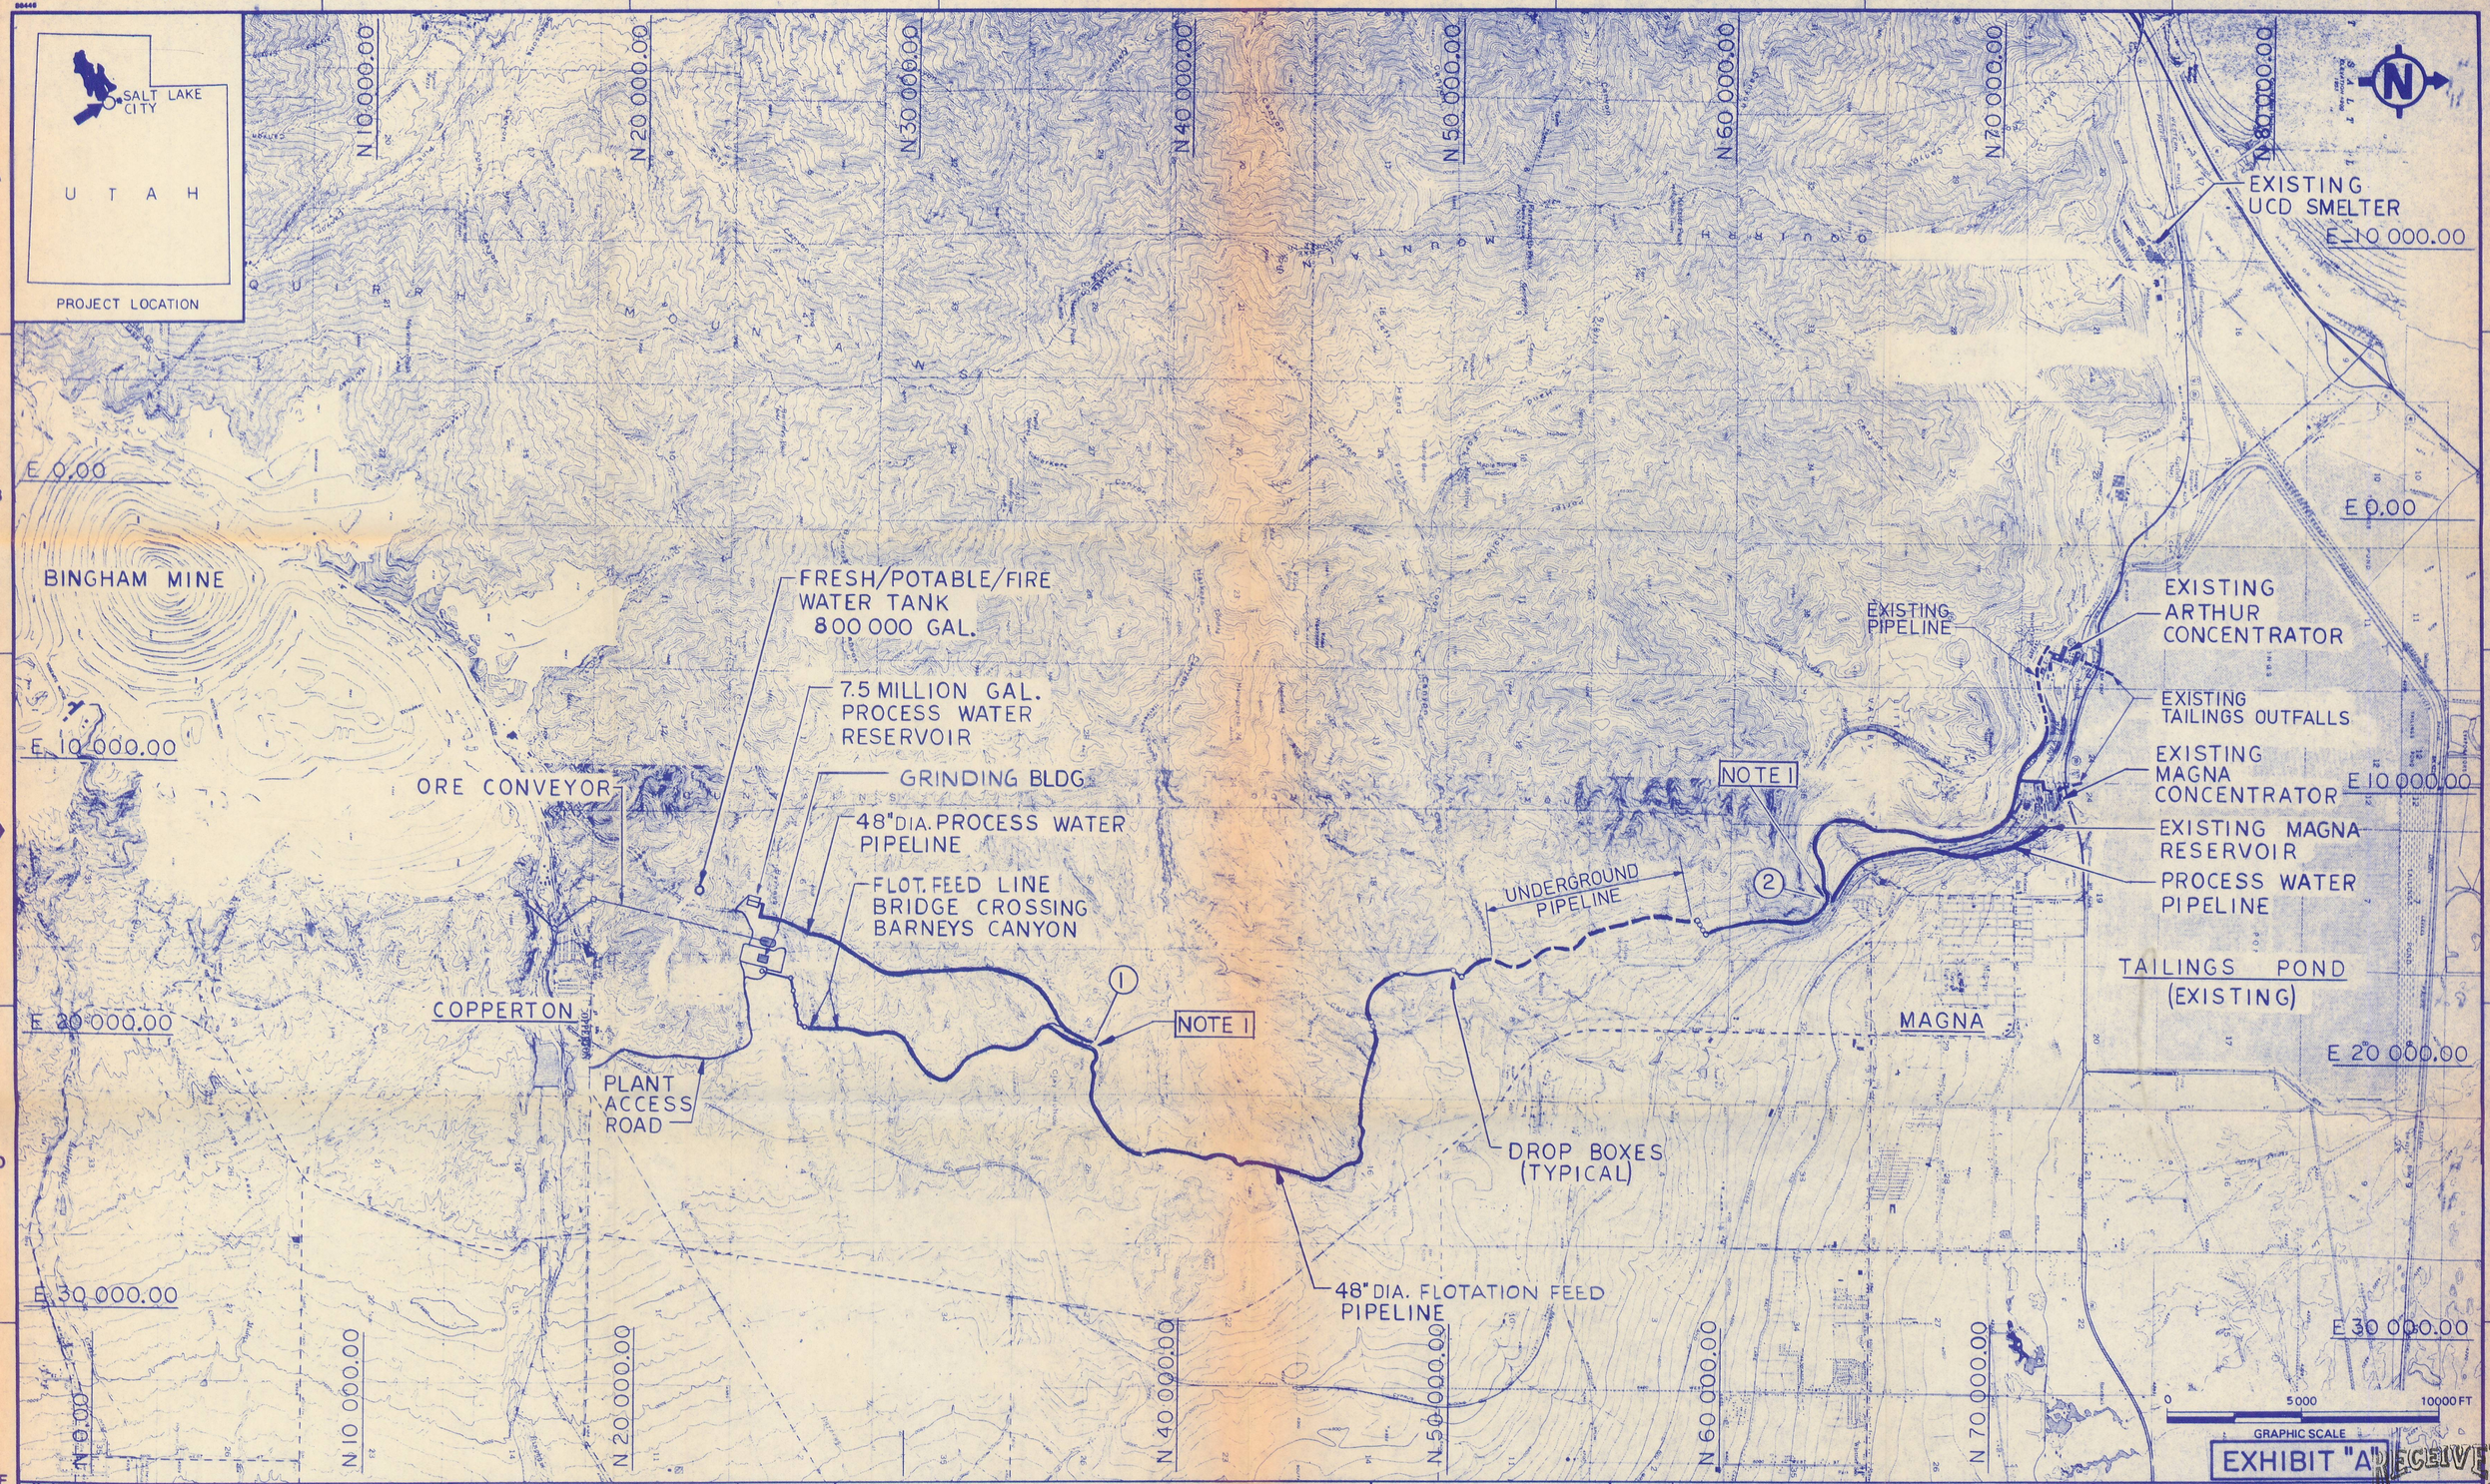

EXHIBIT "A"

RECEIVED JUL 08 1986 DIVISION OF OIL, GAS & MINING

NO.	DATE	REVISION	BY	Chk	APP.	APP.
D	4/25/86	ADDED NOTES 2 & 3 AND REV. TITLE				
C	4.21.86	REVISED AND REISSUED FOR WATER MANAGEMENT PLAN			RCK	
B	11-24-85	ISSUED FOR WATER MANAGEMENT PLAN AMENDMENT			RSG	
A	3/6/85	ISSUED FOR WATER MANAGEMENT PLAN			RB	

REFERENCE DRAWINGS | NUMBER

1. THE FLOT. FEED AND PROCESS WATER PIPELINES ARE IN THE SAME CORRIDOR BETWEEN POINTS ① AND ②. FOR CLARITY, ONLY THE FLOT. FEED PIPELINE IS SHOWN.
2. ORE CONVEYOR CORRIDOR, PIPELINE CORRIDOR AND PLANT ACCESS ROAD CORRIDOR ARE 200 FT. WIDE. (will remain upon cessation mining operations)
3. FOR GRINDING PLANT SITE DETAILS SEE DRAWING NO. 712-C-120.

NOTES

DESCRIPTION | COST ACCOUNT
WORK COVERED BY THIS DRAWING CHARGED TO COST ACCOUNT ABOVE

BECHTEL CIVIL & MINERALS, INC.
SAN FRANCISCO

APPROVAL	DATE			DATE
		SCALE 1" = 2565'		
		DESIGNED BY	EA HADDON	7/17/84
		DRAWN BY	PM SECRETARIO	7/17/84
KENNECOTT:		CHECKED BY		
PROJECT ENGINEER:		APPROVED BY		
PROJECT DIRECTOR:		APPROVED BY		

KENNECOTT
DIVISION OF OIL, GAS & MINING

UCD CONCENTRATOR MODERNIZATION
DISTURBED AREA LOCATION

Job No. 16667 | Dwg. No. 712-SKC-3-152 | REVISION D