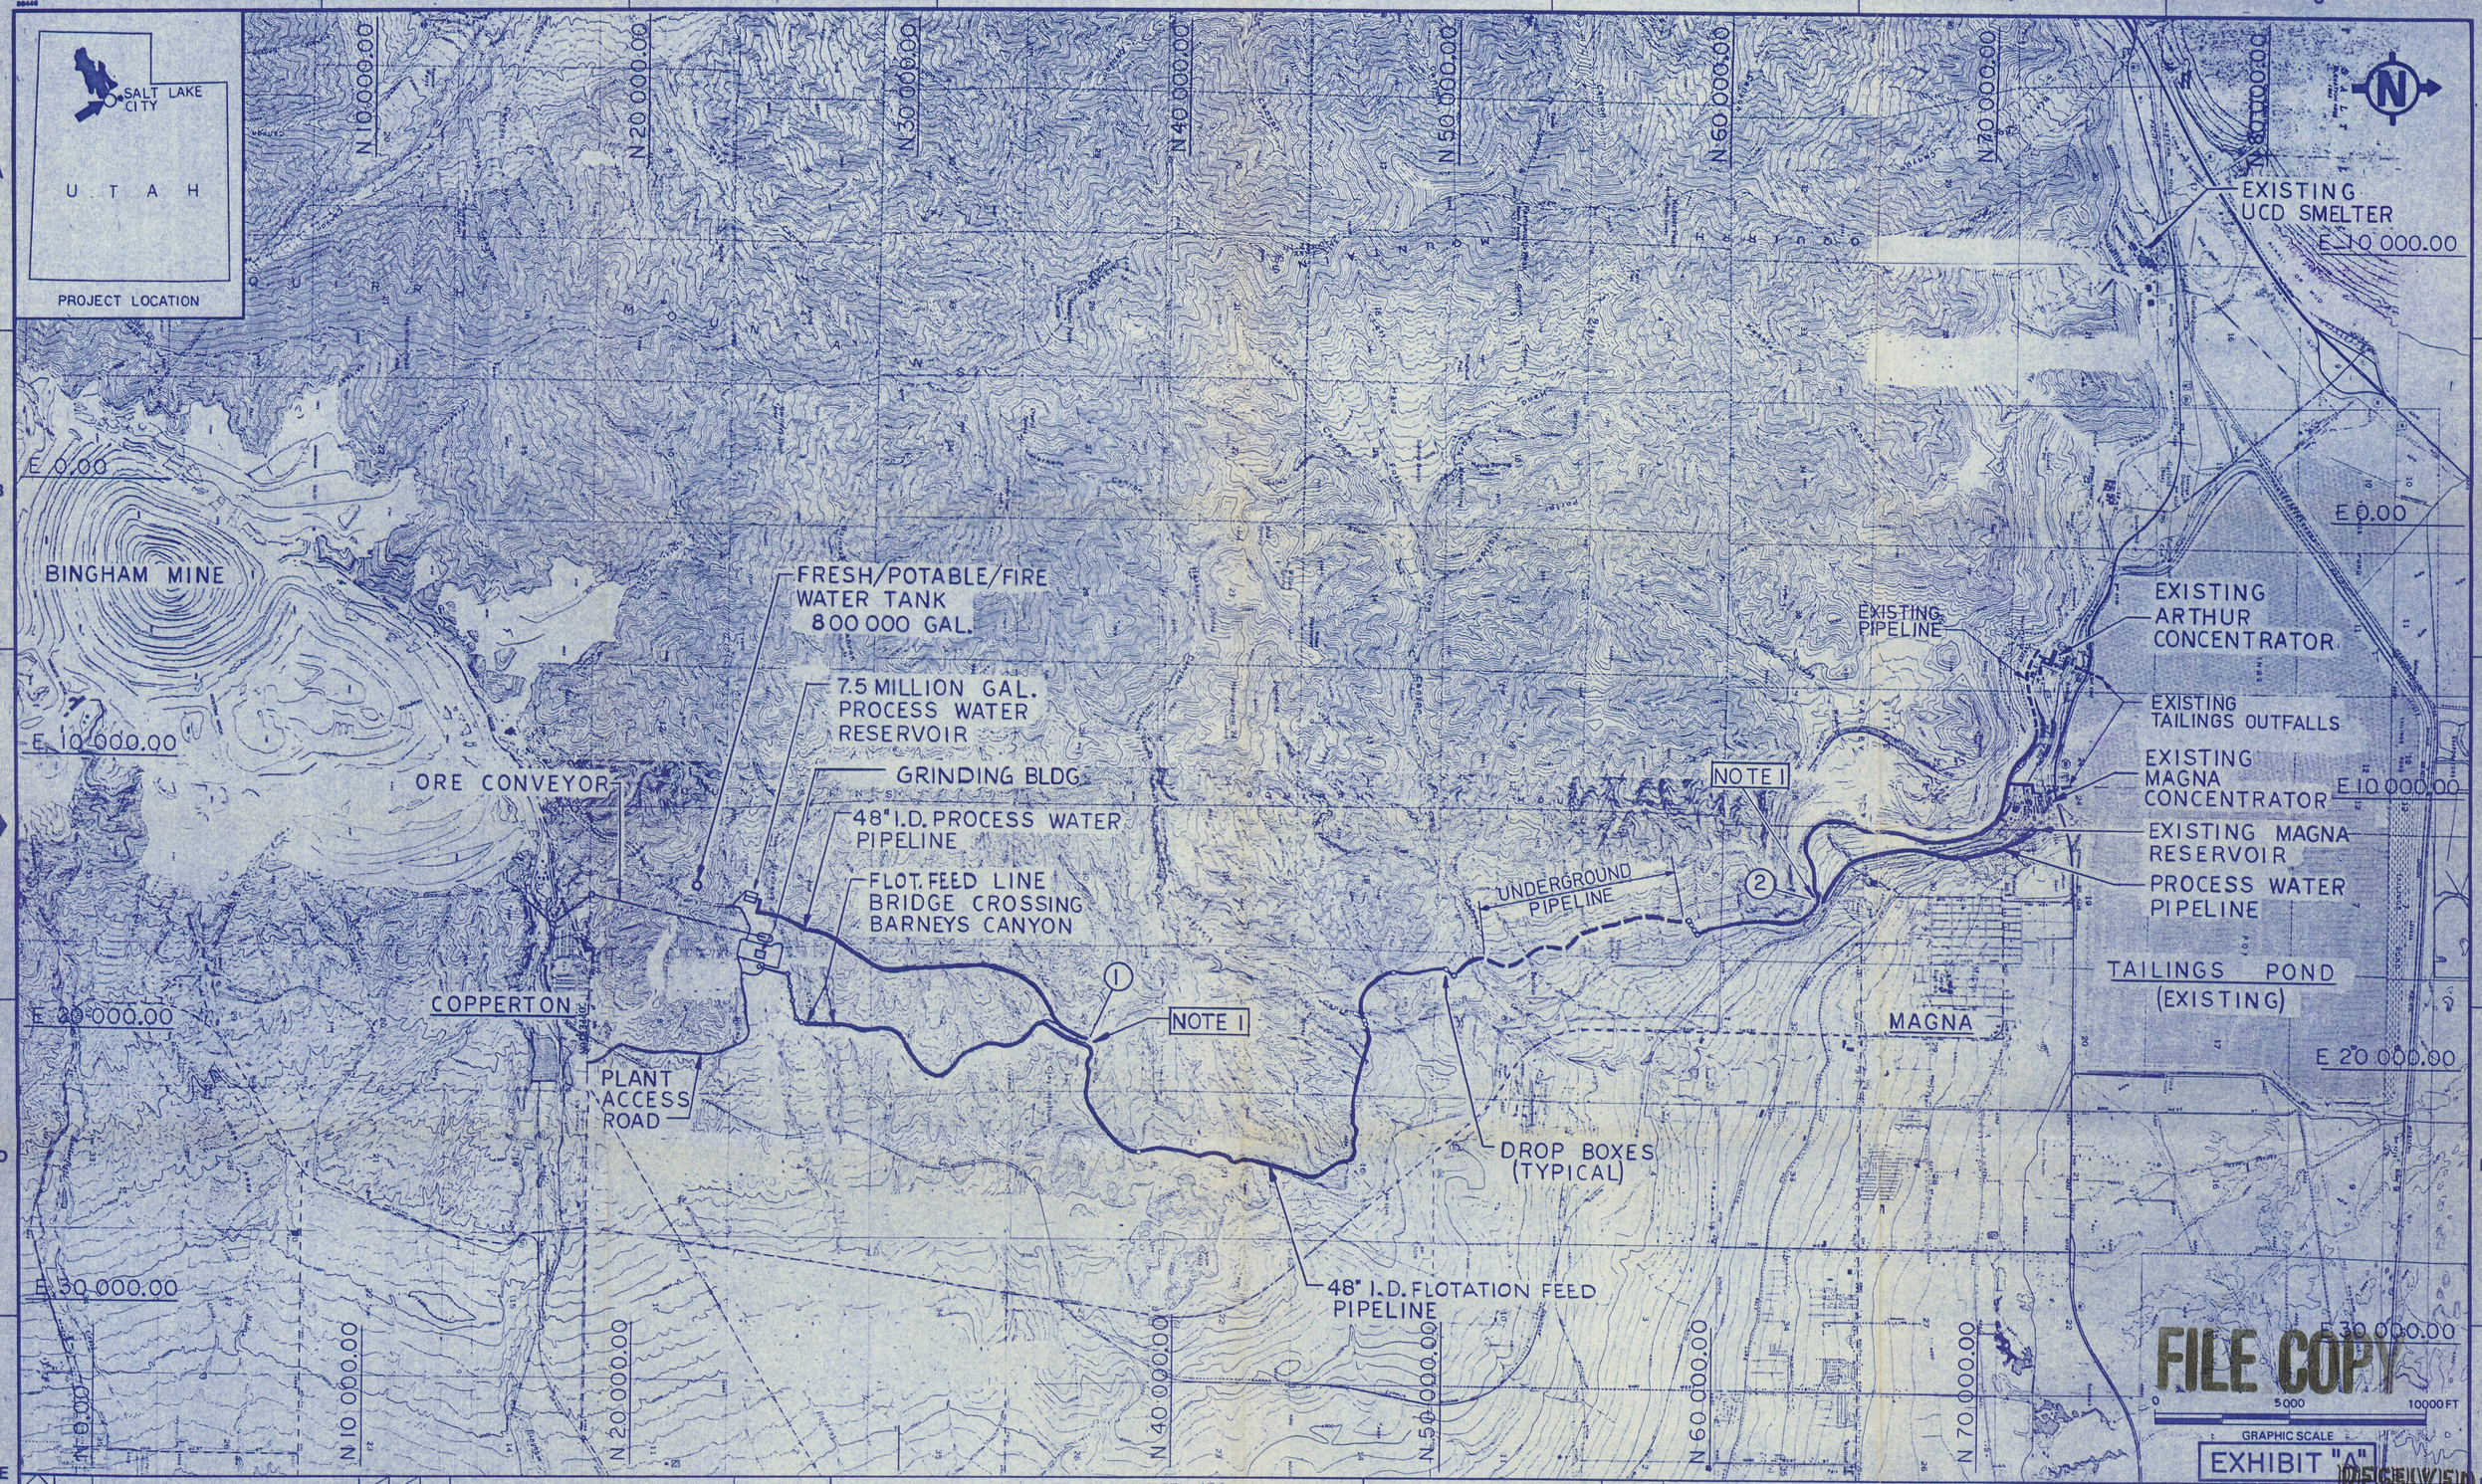

EXHIBIT "A"

FILE COPY

RECEIVED APR 28 1986 DIVISION OF OIL, GAS & MINING

NO.	DATE	REVISION	BY	CHK	APP.	APP.
C	4-21-86	REVISED AND REISSUED FOR WATER MANAGEMENT PLAN				
B	11-26-85	ISSUED FOR WATER MANAGEMENT PLAN AMENDMENT				
A	3/6/85	ISSUED FOR WATER MANAGEMENT PLAN				

REFERENCE DRAWINGS | NUMBER

1. THE FLOT. FEED AND PROCESS WATER PIPELINES ARE IN THE SAME CORRIDOR BETWEEN POINTS (1) AND (2). FOR CLARITY, ONLY THE FLOT. FEED PIPELINE IS SHOWN.

NOTES

DESCRIPTION | COST ACCOUNT

WORK COVERED BY THIS DRAWING CHARGED TO COST ACCOUNT ABOVE

BECHTEL CIVIL & MINERALS, INC.
SAN FRANCISCO

APPROVAL	DATE
KENNECOTT:	
PROJECT ENGINEER:	
PROJECT DIRECTOR:	

SCALE 1" = 2565'		DATE
DESIGNED BY	EA HADDON	7/17/84
DRAWN BY	PM SECRETARIO	7/17/84
CHECKED BY		
APPROVED BY		
APPROVED BY		

KENNECOTT
DIVISION OF KENNECOTT MINERALS COMPANY

UCD CONCENTRATOR MODERNIZATION

DRAINAGE REPORT
AREA PLAN

Job No. 16667 | Dwg. No. 712-SKC-3-152 | REVISION C