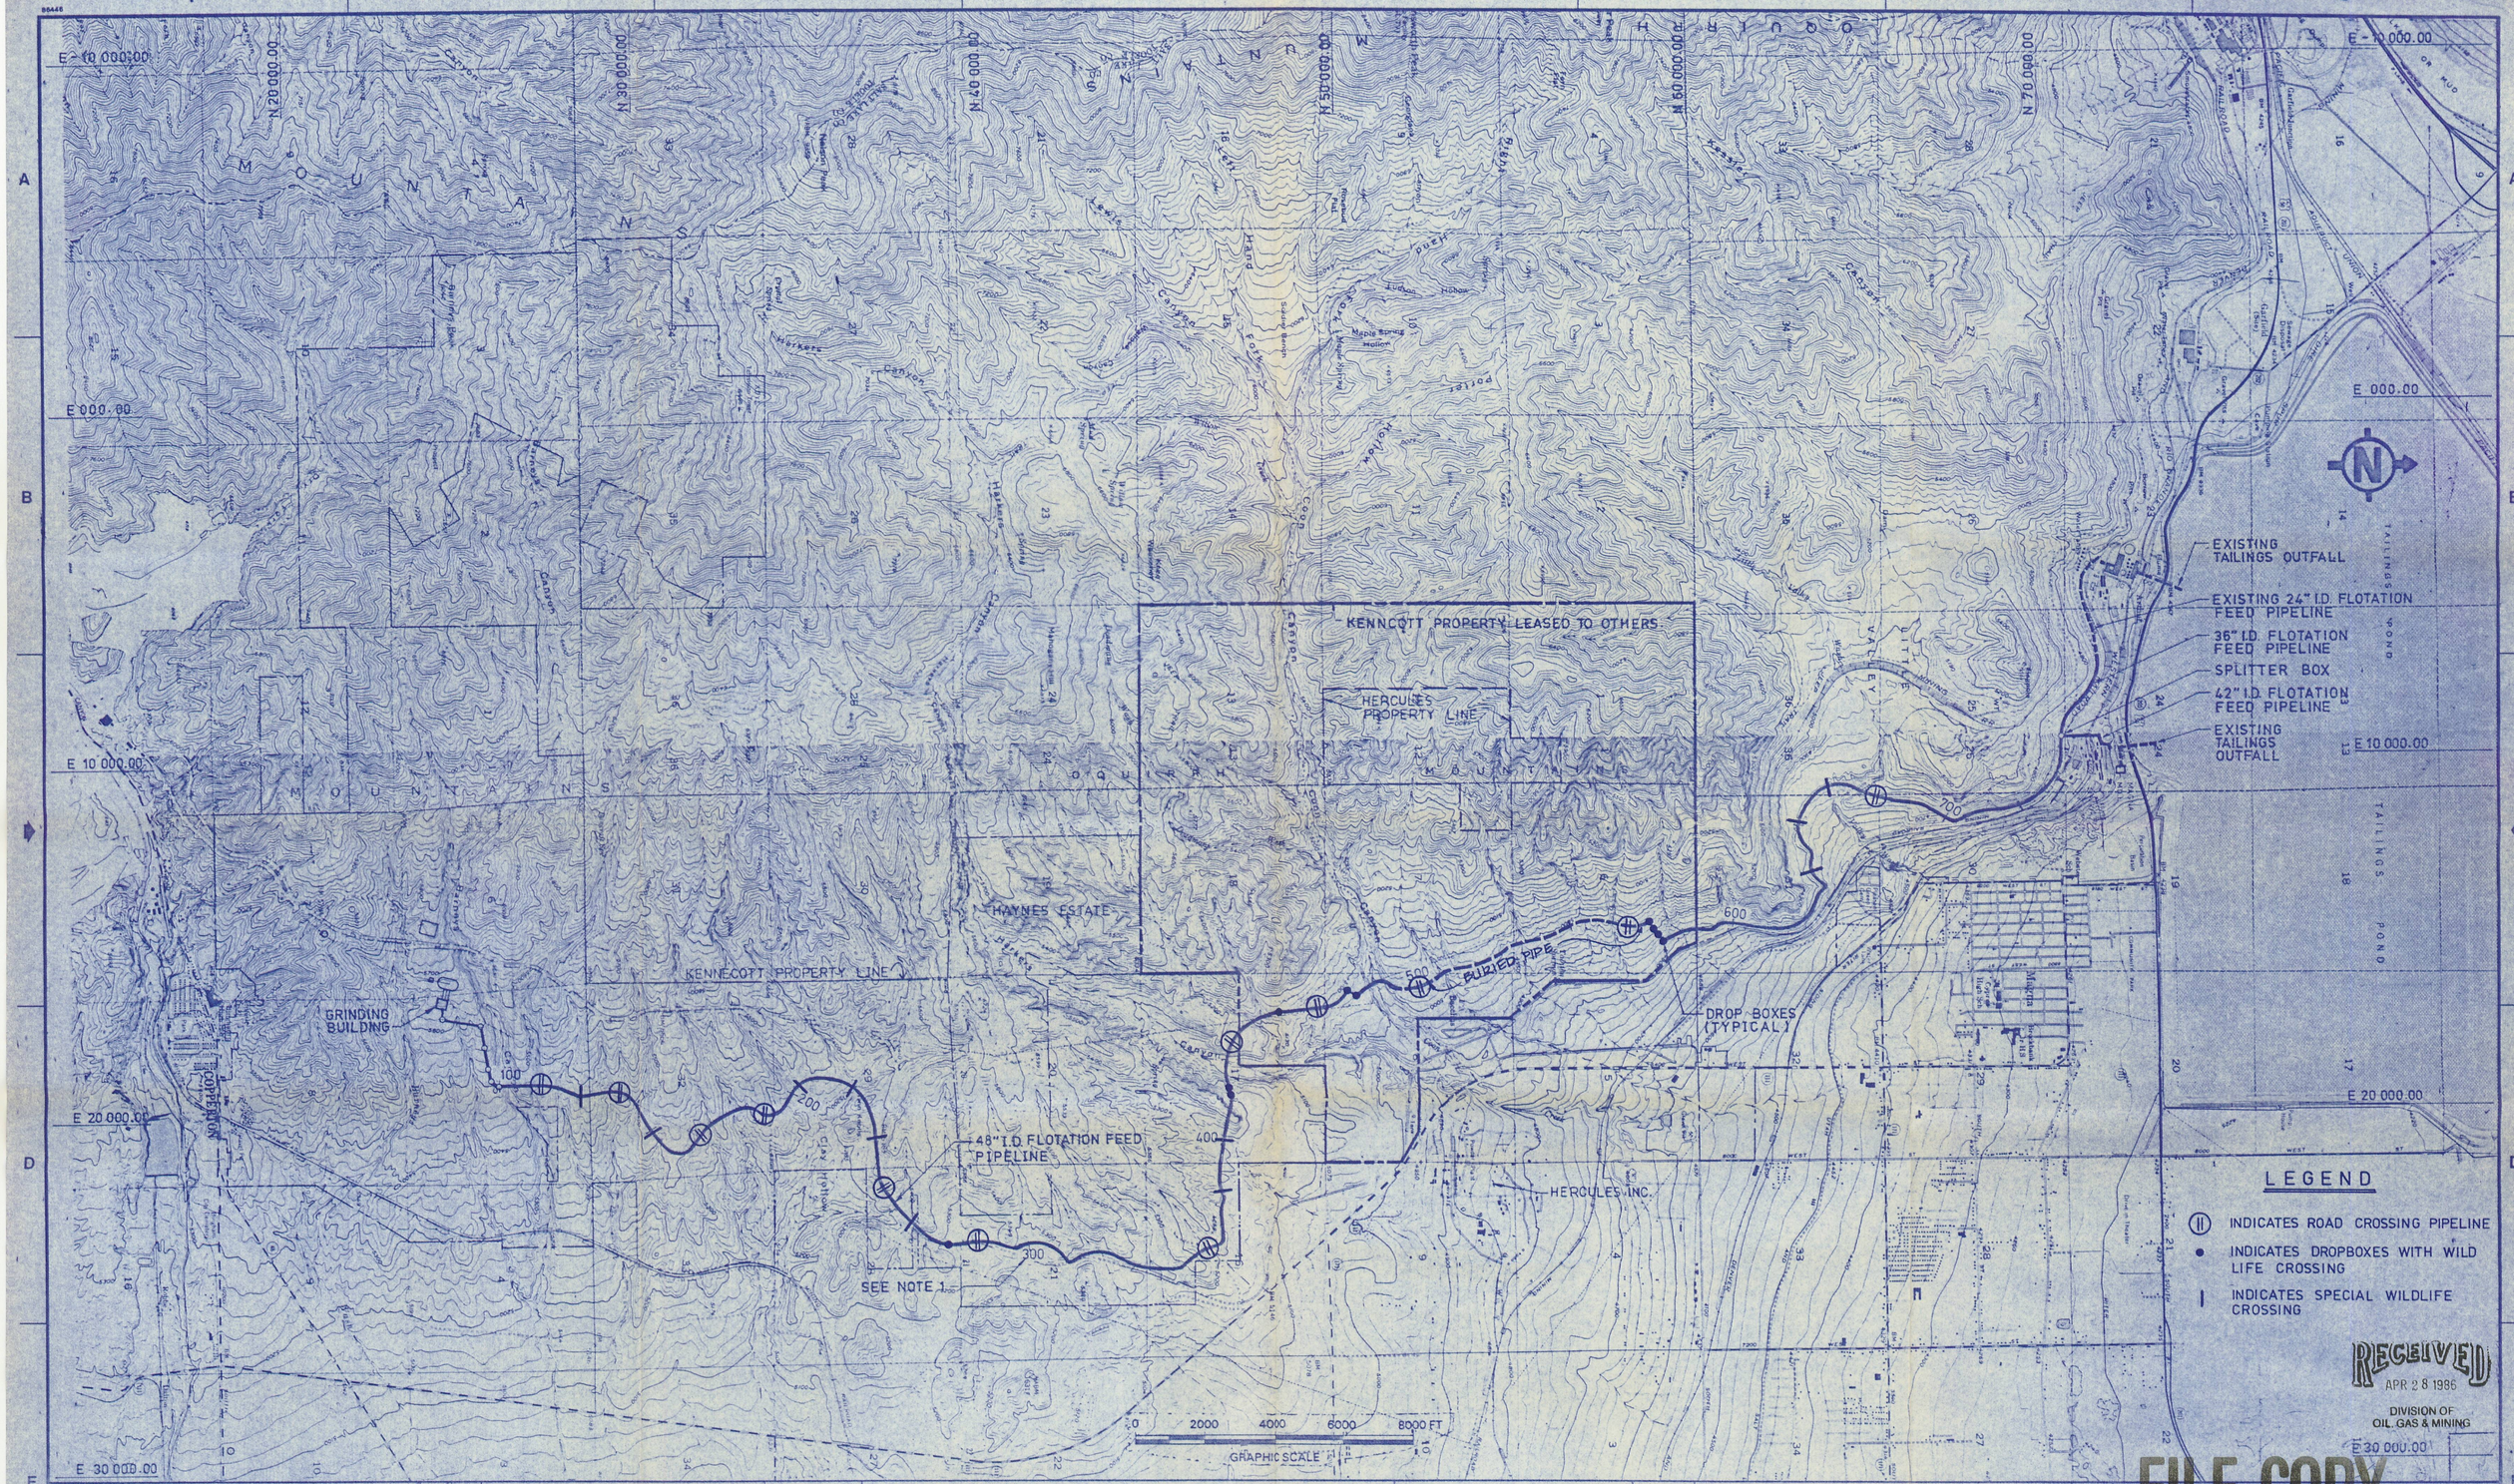

LEGEND

- INDICATES ROAD CROSSING PIPELINE
- INDICATES DROPBOXES WITH WILD LIFE CROSSING
- INDICATES SPECIAL WILDLIFE CROSSING

RECEIVED
APR 28 1986
DIVISION OF OIL, GAS & MINING

FILE COPY

1. PIPELINE DESIGNATION NUMBERS 100 THROUGH 700 INDICATE STATIONS. A STATION IS EQUAL TO 100 FT.

NO.	DATE	REVISION	APP.	APP.
B	4-21-86	REVISED & REISSUED FOR INFORMATION		
A	4/5/85	ISSUED FOR INFORMATION	ORIGINAL	

REFERENCE DRAWINGS | NUMBER | NOTES

DESCRIPTION | COST ACCOUNT
WORK COVERED BY THIS DRAWING CHARGED TO COST ACCOUNT ABOVE

BECHTEL CIVIL & MINERALS, INC.
SAN FRANCISCO

APPROVAL	DATE
KENNECOTT:	
PROJECT ENGINEER:	
PROJECT DIRECTOR:	

SCALE 1" = 2000'

		DATE
DESIGNED BY	M.K	4-21-86
DRAWN BY	P. CHIN / PMS	4-21-86
CHECKED BY	E. HADDON	
APPROVED BY		
APPROVED BY		

KENNECOTT

UCD CONCENTRATOR MODERNIZATION

FLOTATION FEED PIPELINE
PLAN WITH PIPELINE CROSSINGS

Job No. 17594 | Dwg. No. 410-SKC-107 | B