PROJECT #9

HYDROMULCH APPLICATION AREAS

RECEIVED
FEB 12 1991
DIVISION OF
OIL, GAS & MINING

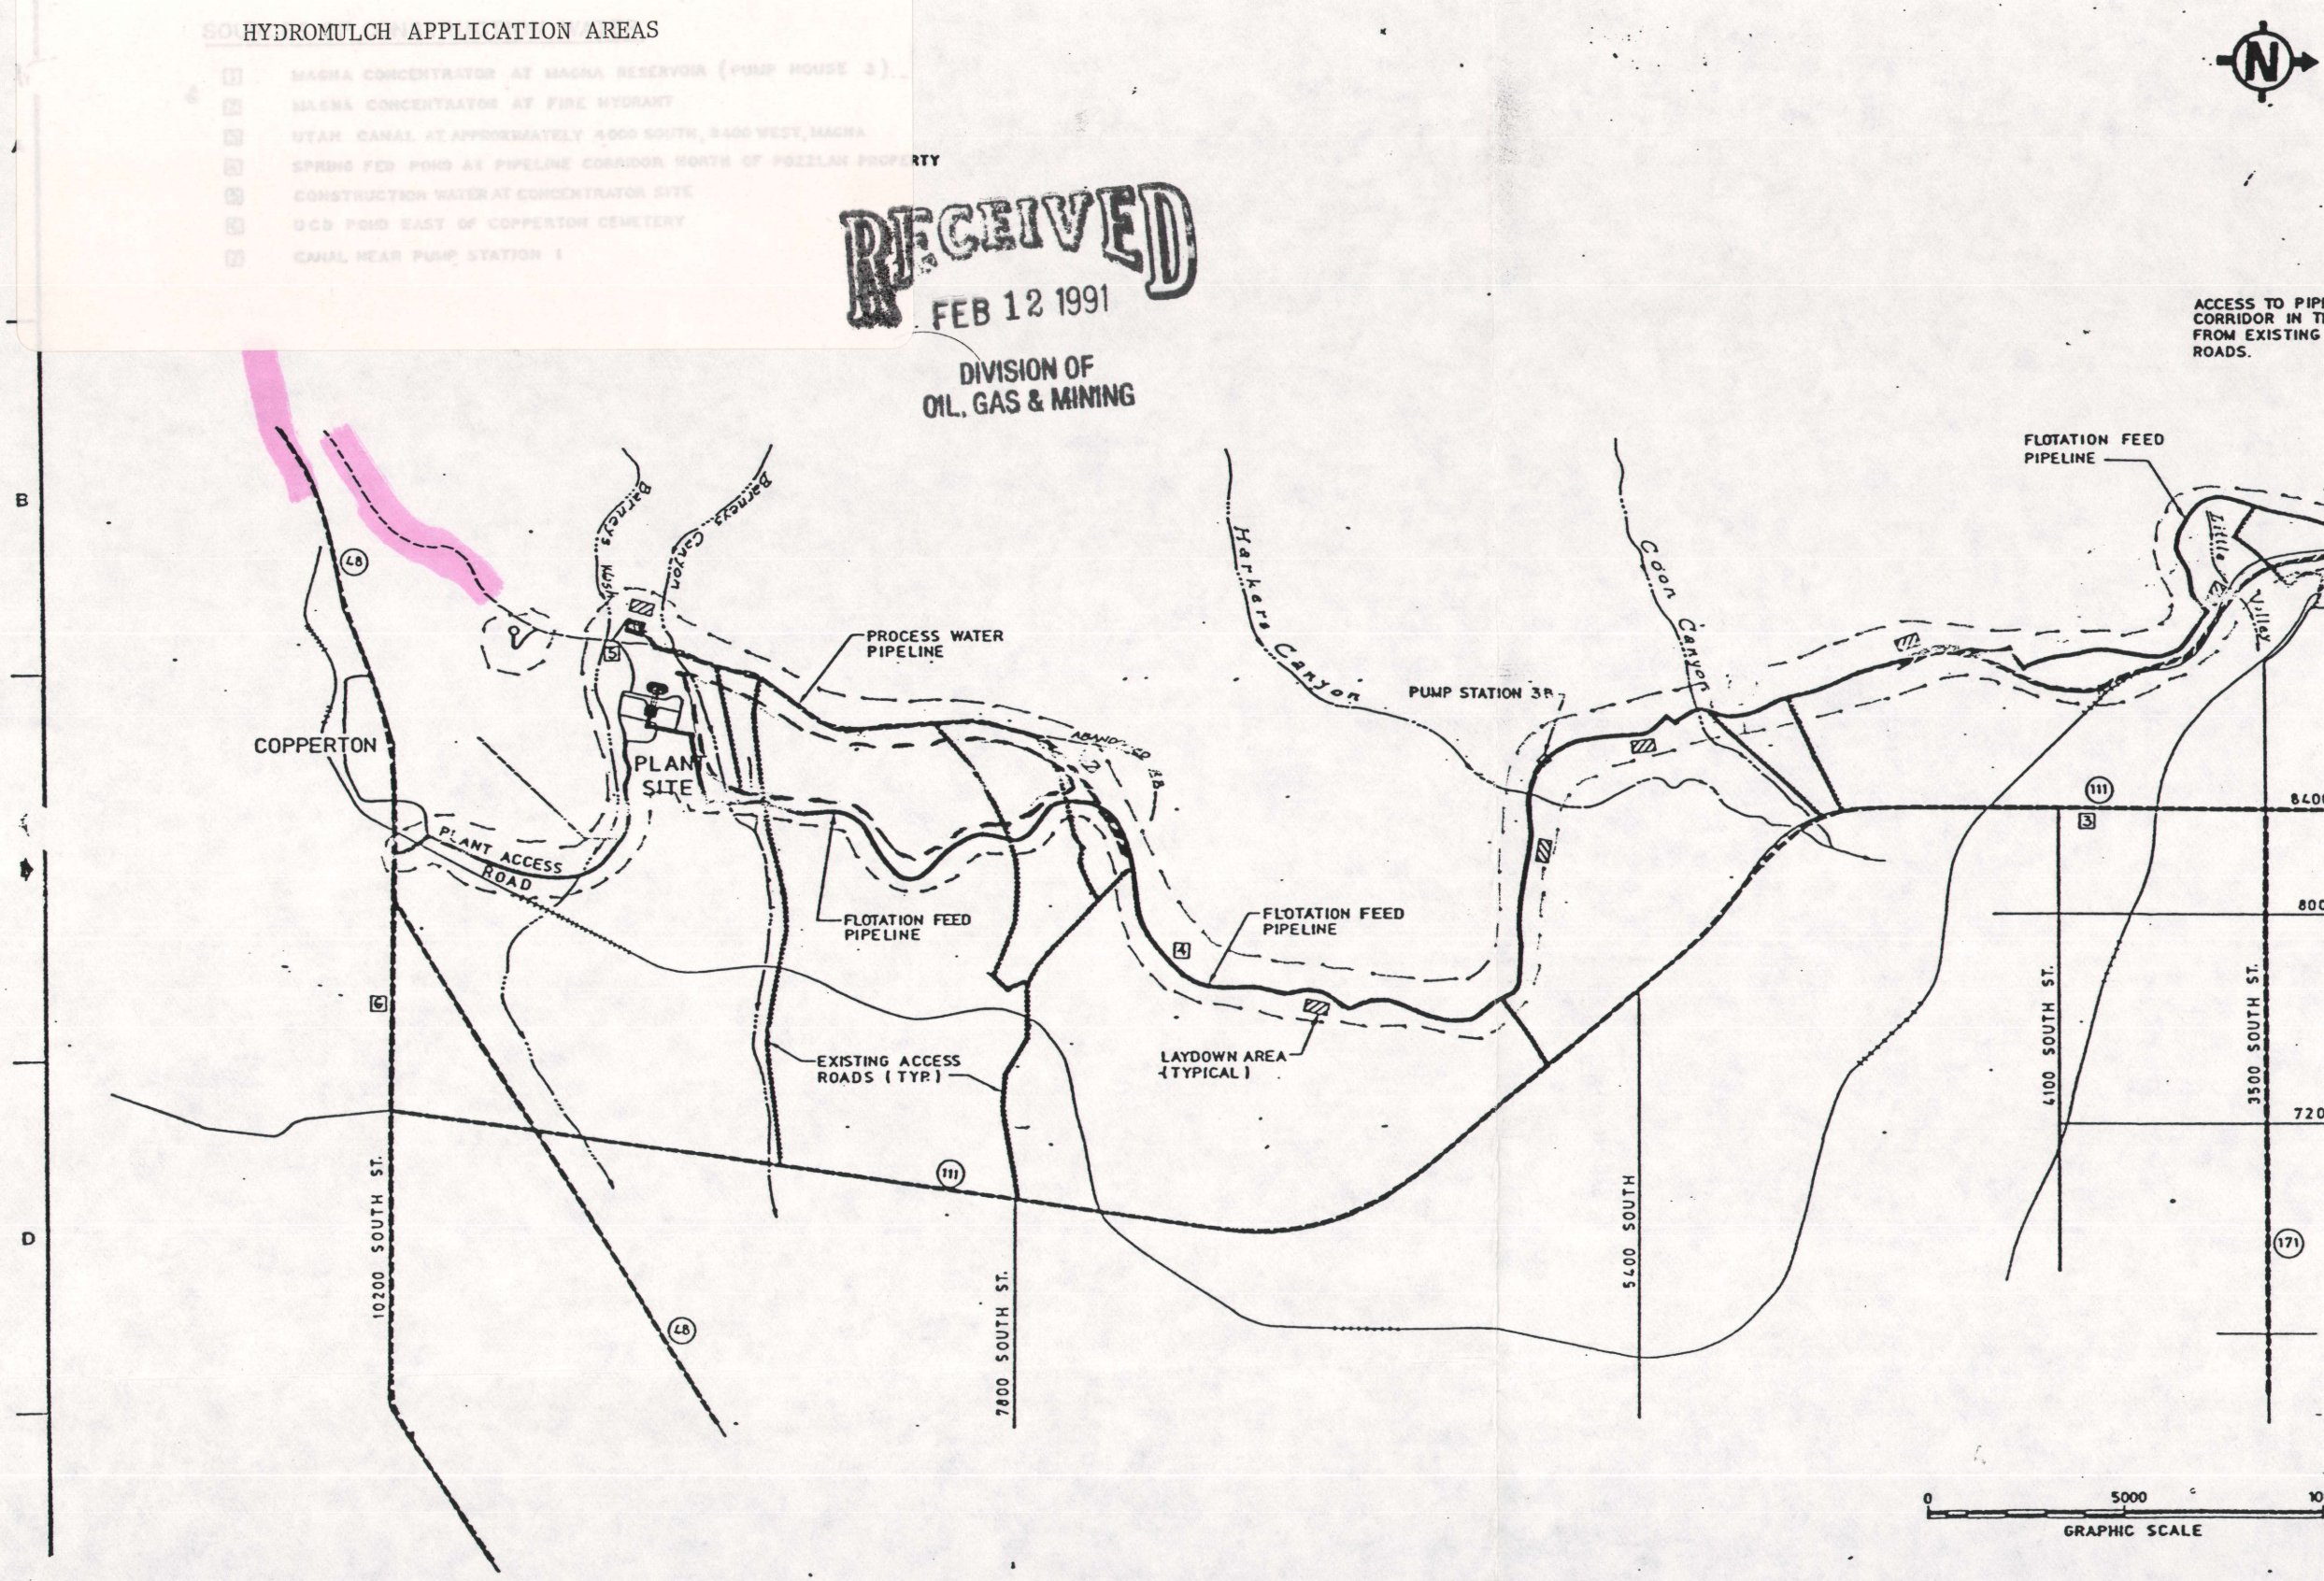

NO.	DATE	REVISION	BY	APP.	APP.	REFERENCE DRAWINGS	NUMBER
D	5-19-88	ISSUED FOR CONSTRUCTION.					
C	4-9-88	ADDED LAYDOWN AREAS AND REVISED NOTES					
B	3-23-88	ISSUED FOR BID					
A	3-17-88	ISSUED FOR APPROVAL.					

NOTES

1. ALL EXISTING ACCESS ROADS TO THE PIPELINE CORRIDOR ARE UNSURFACED EXCEPT LITTLE VALLEY WHICH HAS ASPHALT SURFACING.

DESCRIPTION | COST ACCOUNT

BECHTEL CIVIL & MINERALS, INC.
SAN FRANCISCO

APPROVAL	DATE
KENNECOTT:	
PROJECT ENGINEER	5-20-88
PROJECT DIRECTOR:	

SCALE 1" = 2000'
DRAWN BY PM SECRETARIO
CHECKED BY PM SECRETARIO
APPROVED BY E. MADDON