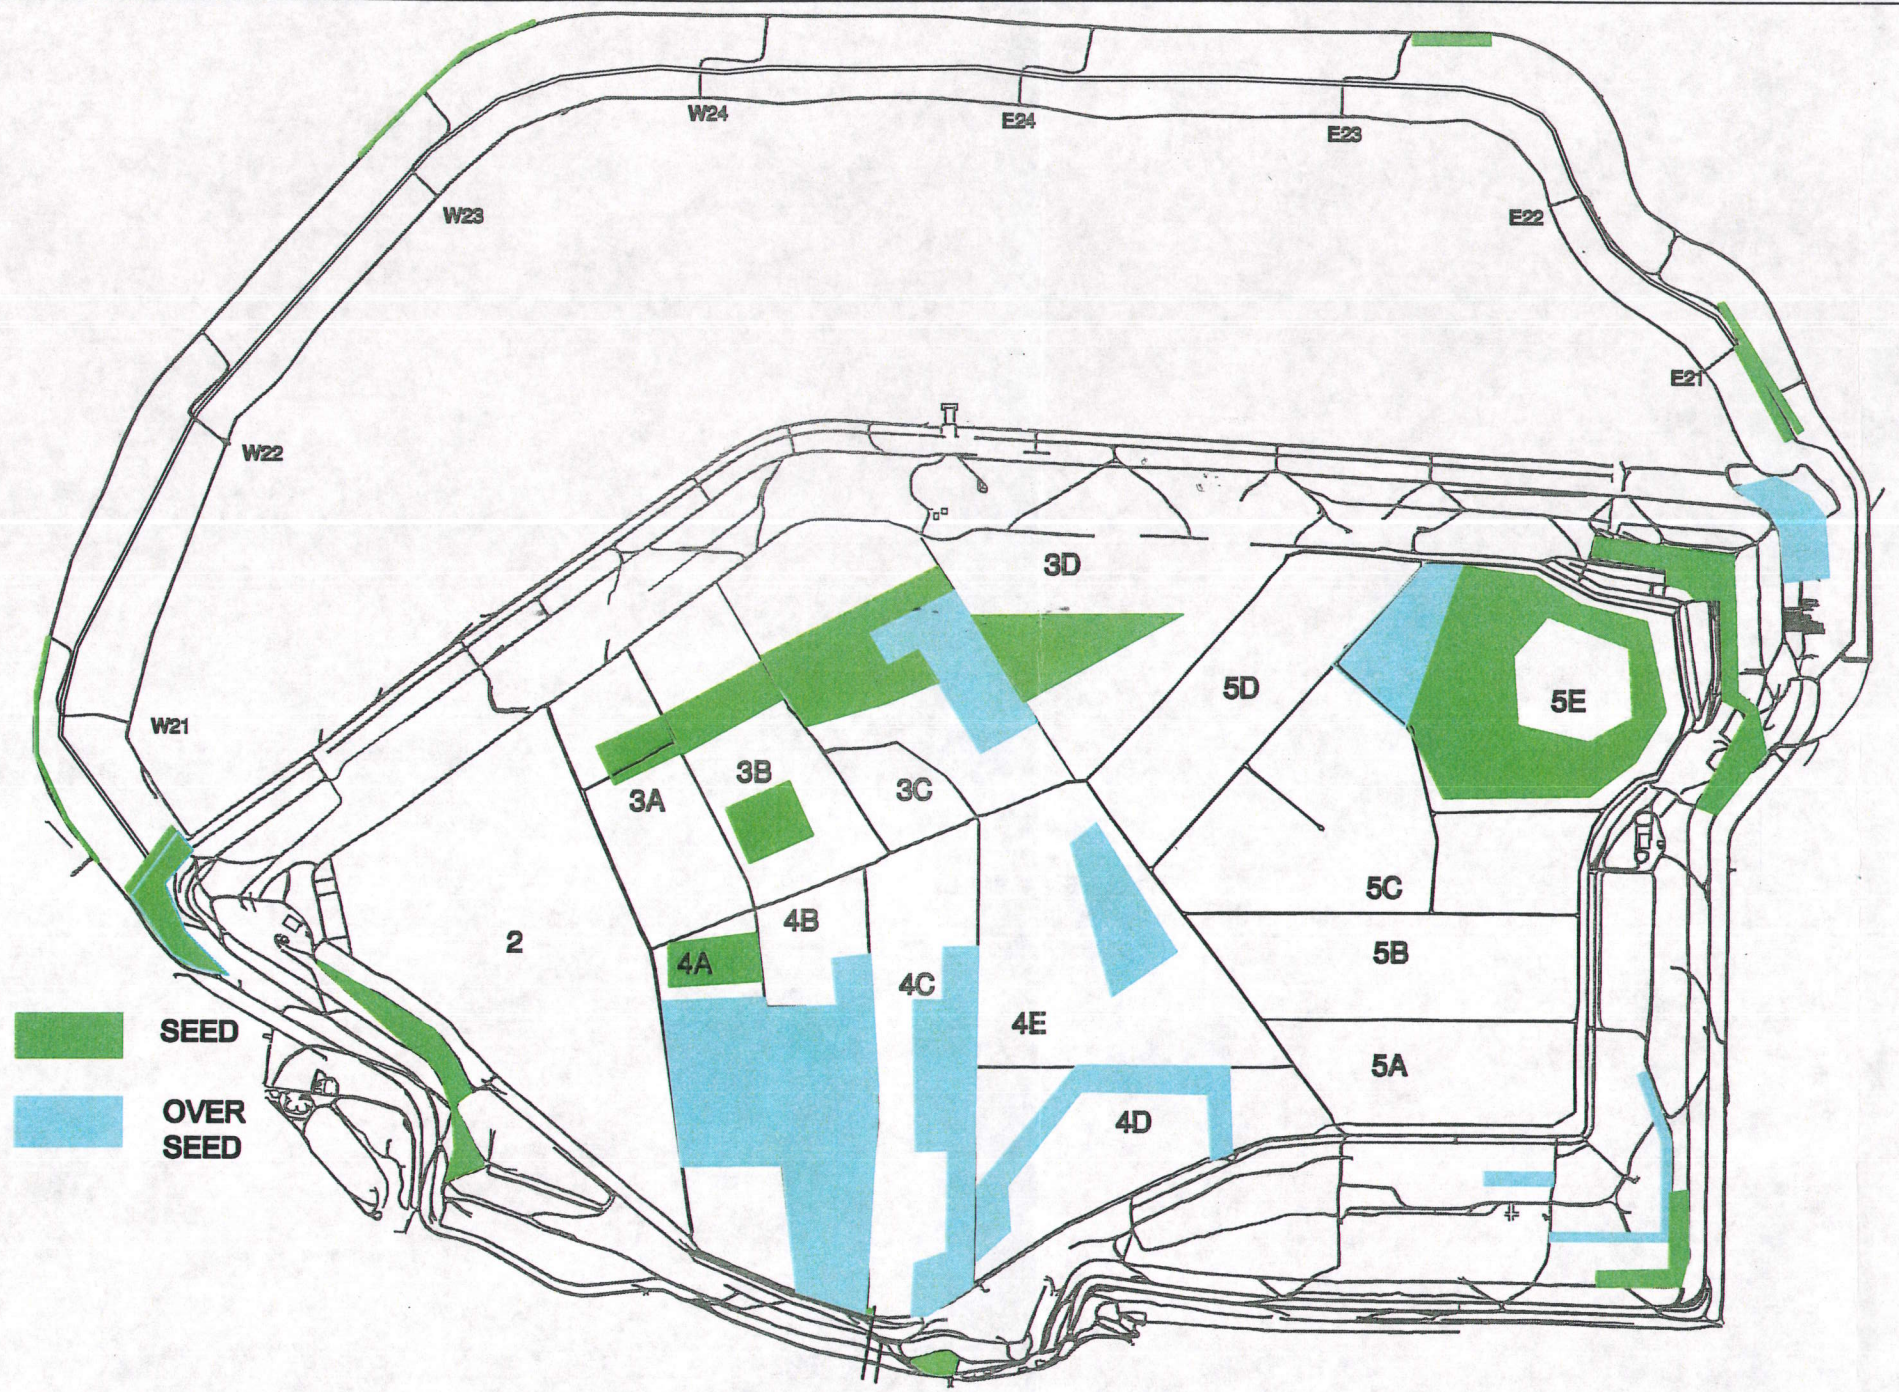

NORTH

1/12/2007

D:\LAND PROJECTS 2006

Kennecott North Tailings
Survey Department

2006
SEED APPLICATION

SIZE	FSCM NO.	DWG NO.	REV
		2006AMENDDUST.dwg	

SCALE	NTS	STEVE LEE	SHEET

0015