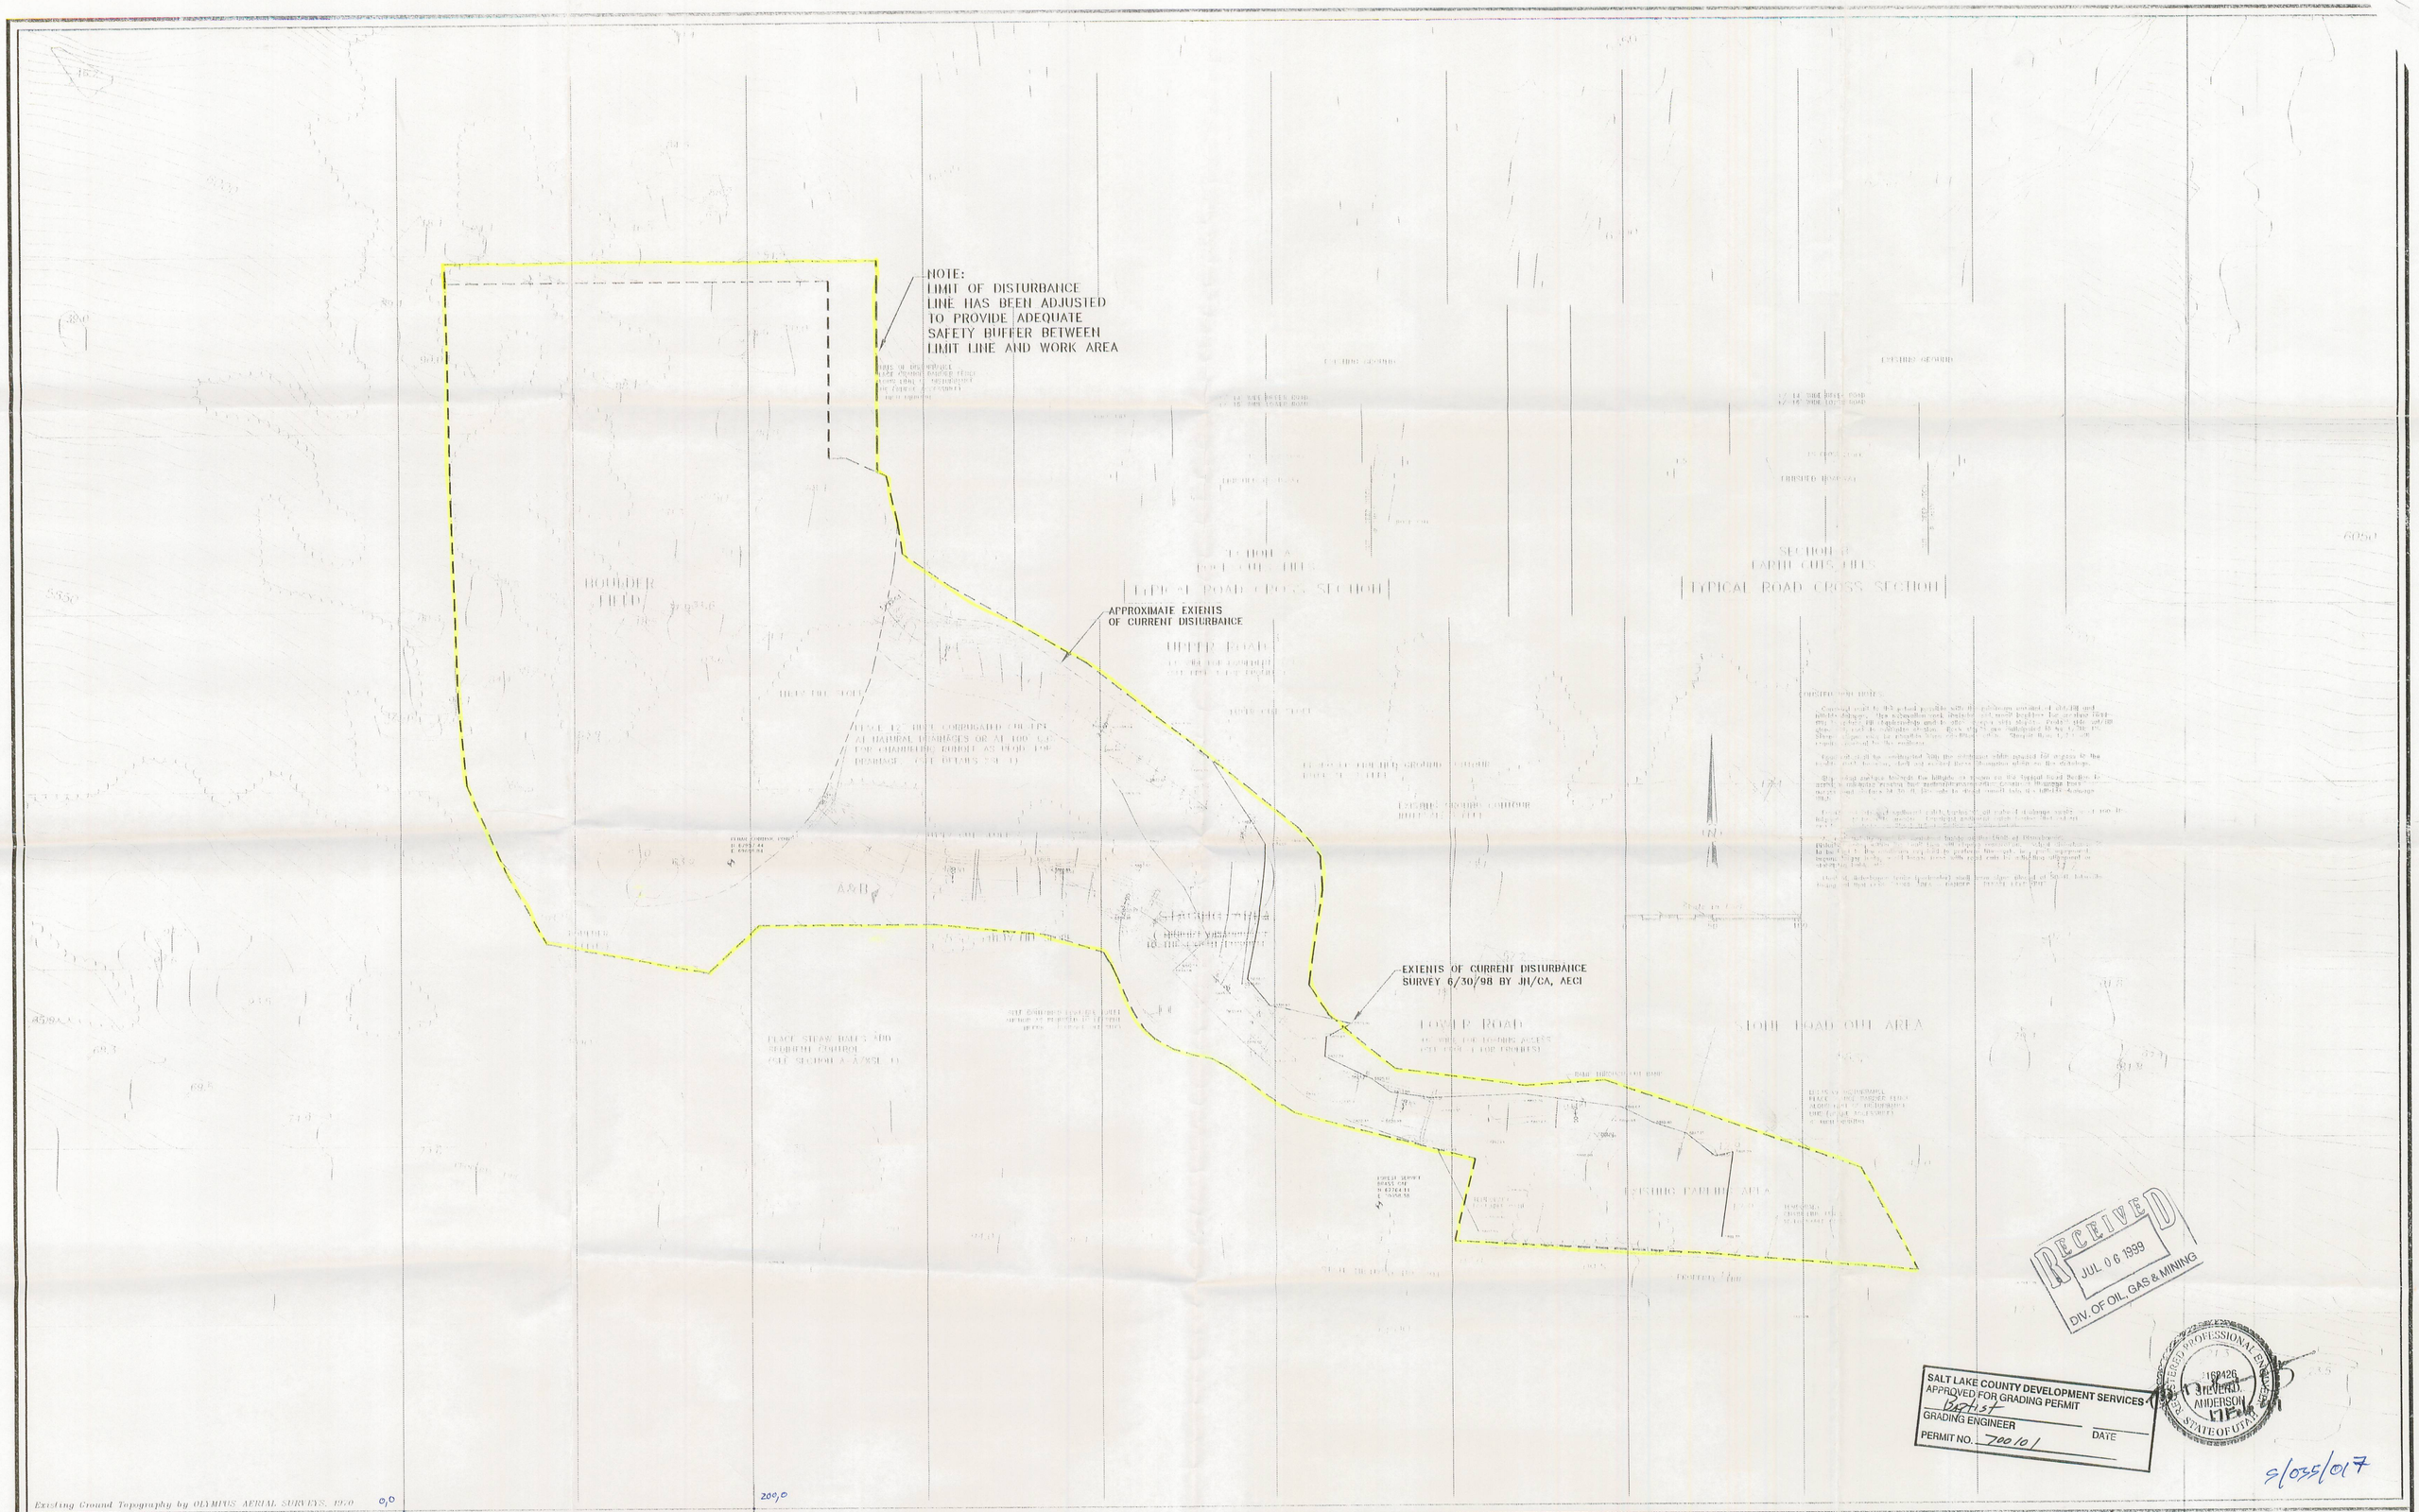

RECEIVED
JUL 06 1999
DIV. OF OIL, GAS & MINING

SALT LAKE COUNTY DEVELOPMENT SERVICES
APPROVED FOR GRADING PERMIT
Baptist
GRADING ENGINEER
DATE
PERMIT NO. 700101

REGISTERED PROFESSIONAL ENGINEER
168426
STEVEN D. ANDERSON
STATE OF UTAH

5/035/017

NO.	REVISION/DESCRIPTION	DATE
0	ORIGINAL SUBMITTAL	5 MAR 98
1	ADJUST ROAD ALIGNMENTS PER S.L. COUNTY, UPDATE BASED ON NEW FIELD TOPO INFORMATION	15 MAR 98
2	NEW ROAD ALIGNMENTS, REVISED SIDESLOPES, AERIAL TOPO	29 APR 98
3	UPDATE FROM FIELD CHECK 6/30/98	1 JUL 98
4	ADJUSTED LIMIT OF DISTURBANCE	17 FEB 99

NO.	REVISION/DESCRIPTION	DATE

THE CHURCH OF JESUS CHRIST
OF LATTER-DAY SAINTS
GRANITE EXTRACTION PROJECT

DRAWN BY: R. TATE
CHECKED BY: S. ANDERSON
CLIENT CONTACT: K. NIELSEN
SCALE: 1" = 40'
OTHER REFS:

ANDERSON ENGINEERING CO., INC.
977 West 2100 South Street
Salt Lake City, UT 84119
Tel. (801) 972-6222 Fax. (801) 972-6235
ENGINEERS LAND SURVEYORS CONSTRUCTION MANAGERS

SITE GRADING PLAN
AND DRAINAGE CONTROL DETAILS

GRANITE EXTRACTION PROJECT
APRIL 1998

References:
SGP-1
File: SITGRADgray.DWG view (site)