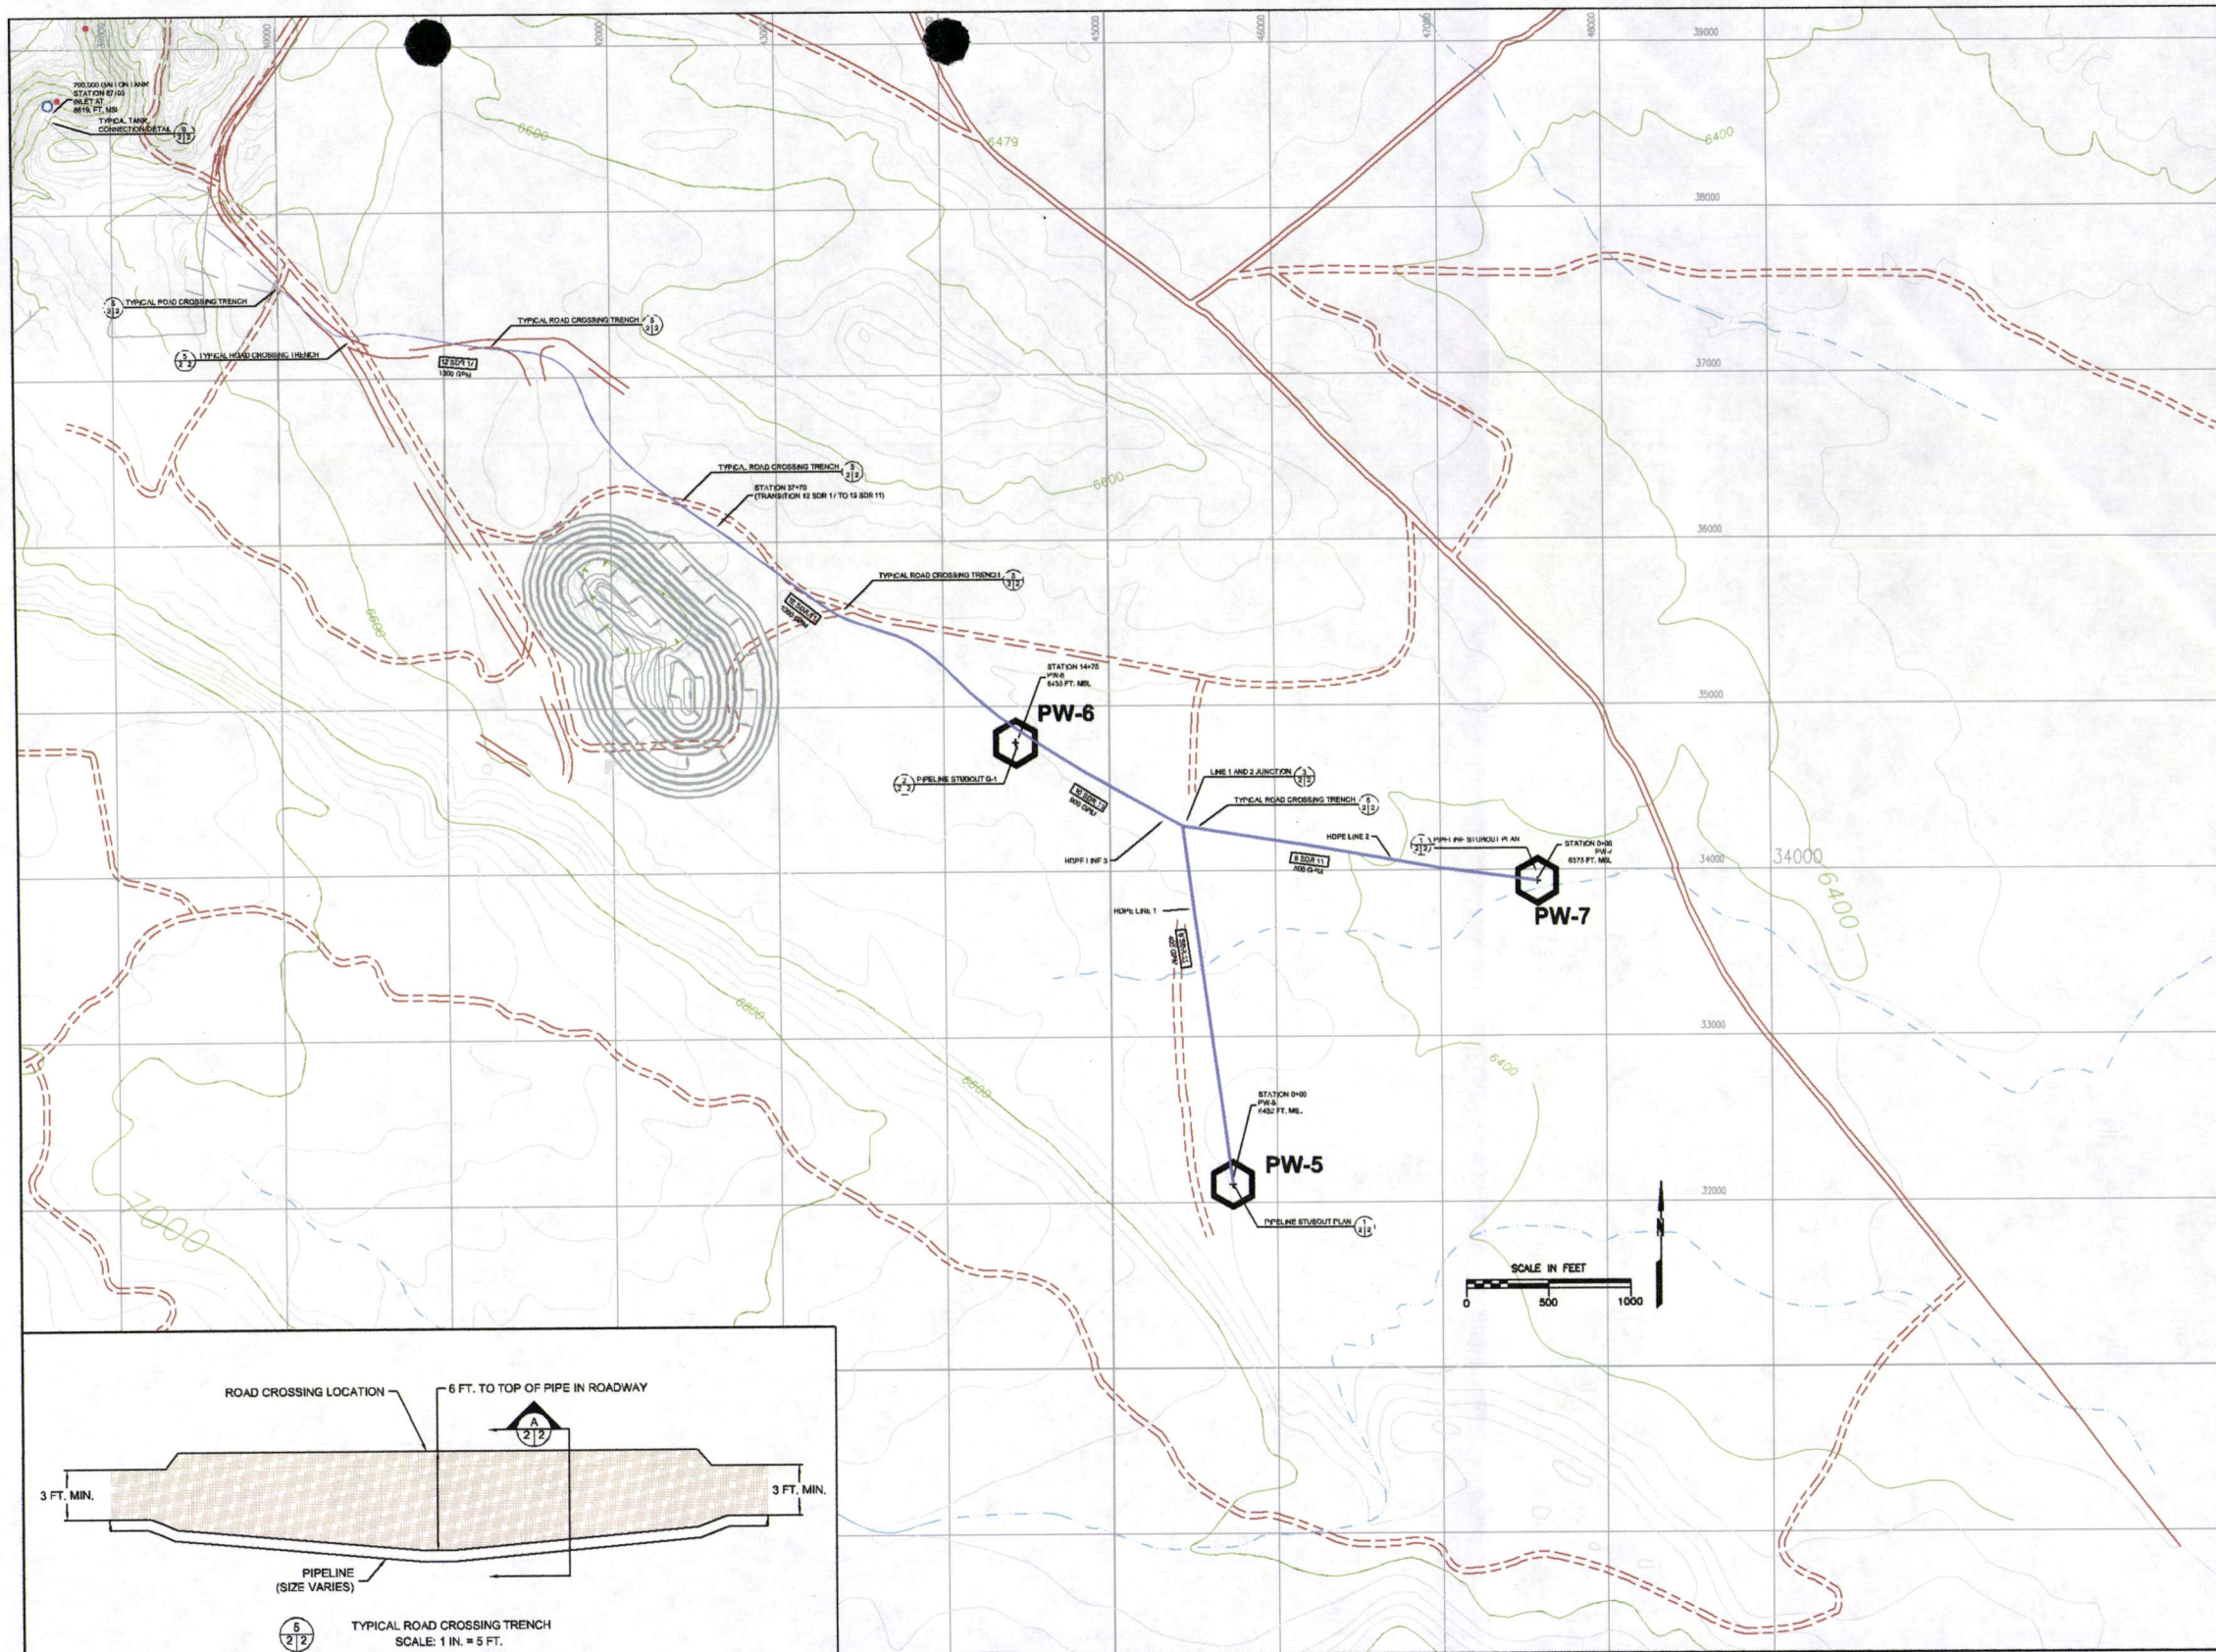

5 | 2 | 2 TYPICAL ROAD CROSSING TRENCH
SCALE: 1 IN. = 5 FT.

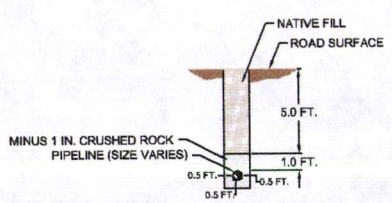

SECTION A
SCALE: 1 IN. = 5 FT.

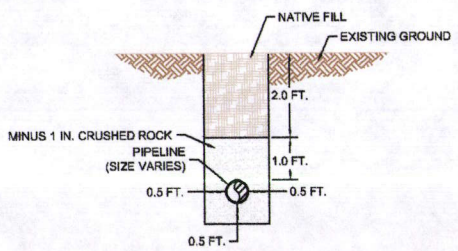

4 | 2 | 2 TYPICAL PIPE TRENCH
SCALE: 1 IN. = 2 FT.

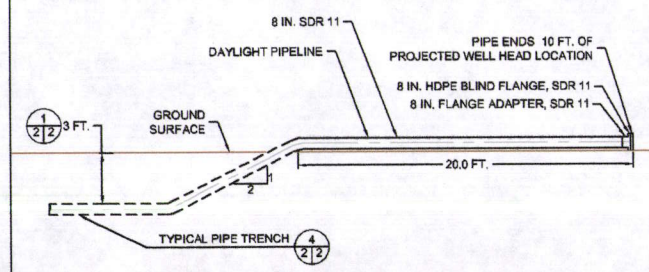

6 | 2 | 2 PIPELINE STUB OUT PROFILE
SCALE: 1 IN. = 2 FT.

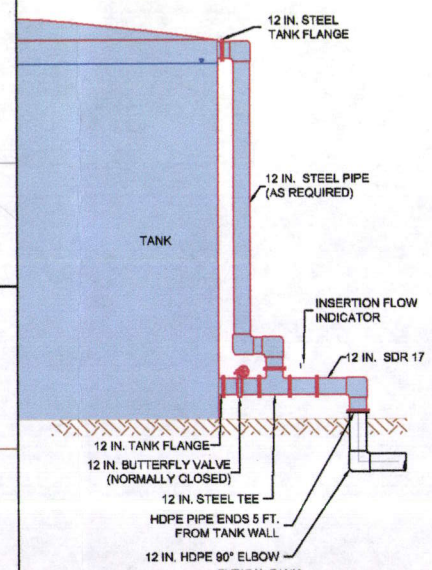

8 | 2 | 2 TYPICAL TANK
CONNECTION DETAIL
NOT TO SCALE

APPROVED
AUG 24 2005
DIV. OIL GAS & MINING

RECEIVED
JUN 20 2005
DIV. OIL GAS & MINING

DATE: June 2005
PROJECT: 4124E
FILE NAME AND-PATH:
FIGURE: 1
REVISION: △

REVISIONS

RV #	DESCRIPTION:	BY:	DATE:	APPROV.
△			3/28/05	
△		S.W.	5/13/05	
		S.W.	6/13/05	

SOUTHERN ALIGNMENT
PIPING SYSTEM LAYOUT
REVISED 6/13/05

TELESTO

Whetstone Associates
Groundwater Hydrology, Geochemistry, Engineering