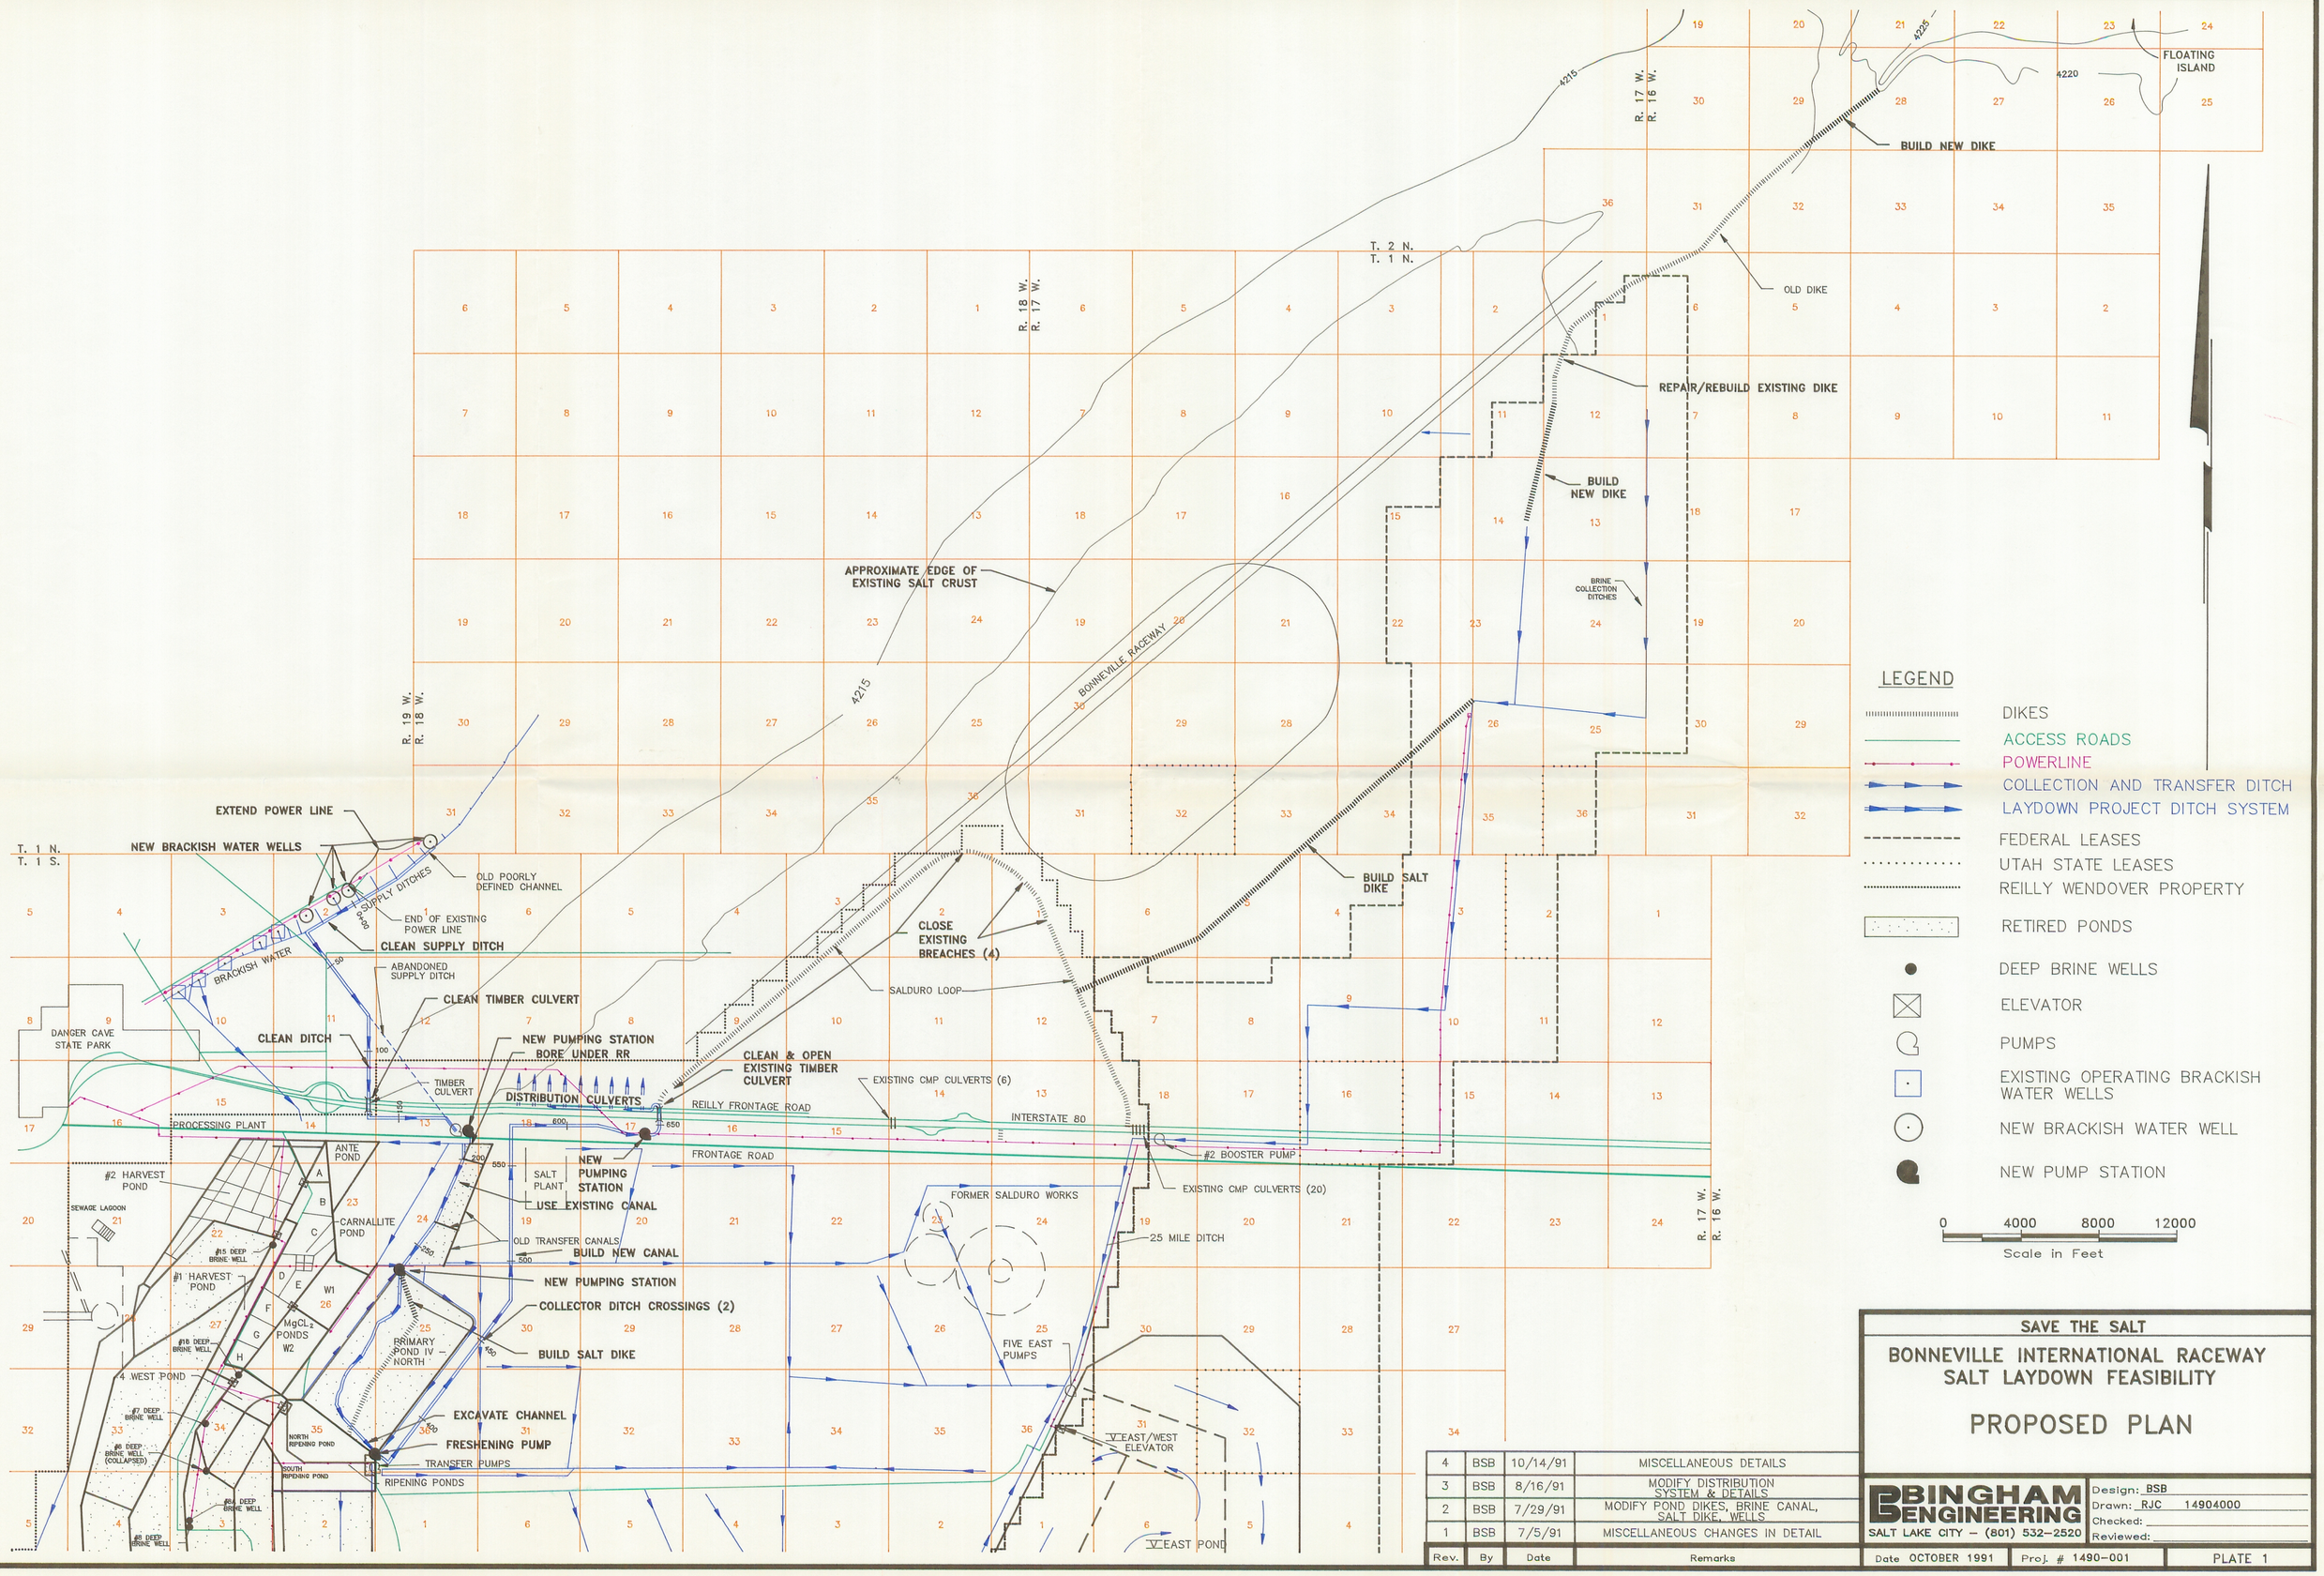

Rev.	By	Date	Remarks
4	BSB	10/14/91	MISCELLANEOUS DETAILS
3	BSB	8/16/91	MODIFY DISTRIBUTION SYSTEM & DETAILS
2	BSB	7/29/91	MODIFY POND DIKES, BRINE CANAL, SALT DIKE, WELLS
1	BSB	7/5/91	MISCELLANEOUS CHANGES IN DETAIL

SAVE THE SALT

BONNEVILLE INTERNATIONAL RACEWAY
SALT LAYDOWN FEASIBILITY

PROPOSED PLAN

BINGHAM ENGINEERING
SALT LAKE CITY – (801) 532-2520

Design: BSB
Drawn: RJC 14904000
Checked:
Reviewed:

Date OCTOBER 1991 | Proj. # 1490-001 | PLATE 1